


100MM (ON BED) X 140MM TUMBLED WALLING STONE
50MM CLEAR & VENTED CAVITY
100MM K108 KINGSPAN INSULATION CAVITY BOARD OR SIMILAR
100MM (ON BED) X 215MM MEDIUM DENSITY BLOCKWORK
12.5MM PLASTERBOARD ON DABS + 3MM SKIM

GLAZED AREAS
TO WORKING ELEVATIONS
ENGINEERED TIMBER WINDOWS
DOUBLE GLAZED

100MM (ON BED) X 215MM MEDIUM DENSITY BLOCKWORK
12.5MM PLASTERBOARD ON DABS + 3MM SKIM TO BOTH SIDES

100MM X 50MM TREATED S/W TIMBER STUDWORK
MAX 600MM CTC
12.5MM PLASTERBOARD & 3MM SKIM TO BOTH SIDES

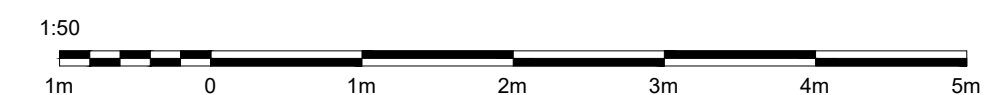

REVISION	DESCRIPTION	DATE	NOTES
B	ALTERATIONS TO STAIRCASE WIDTH AT GF & FF, REMOVAL OF BI-FOLDS ON SIDE ELEVATION OF REAR PROJECTION	8/9/25	
-	-	-	
-	-	-	
A	-	-	
E	-	-	
-	-	-	
-	-	-	
D	-	-	
-	-	-	
C	-	-	
-	-	-	
-	-	-	

STATUS	CONSTRUCTION DRAWING	PROJECT TITLE				MARSH LANE	
	ORANGE DESIGN STUDIO. ARCHITECTURAL PRACTICE	DRAWING TITLE					
		PLOT THREE - PROPOSED SETTING OUT					
		SCALE	DRAWN	CHECKED	PROJECT REFERENCE		
	1:50	JH	JH	ODS_22/666			
	PAPER SIZE	DWG NUMBER	DATE	REVISION			
	A1	3-(20)002	22/11/24	B			
	CLIENT						
	HALSTEAD HOMES						
COPYRIGHT © ORANGE DESIGN STUDIO LIMITED							