iDprojects

SITE PLAN AS PROPOSED

PROPOSED HOUSE EXTENSION
4 EXLEY GATE, DENBY DALE, HD8 8YN
DWG No. 699–A02 rev––
SCALE 1:100@A3 OCTOBER 2025
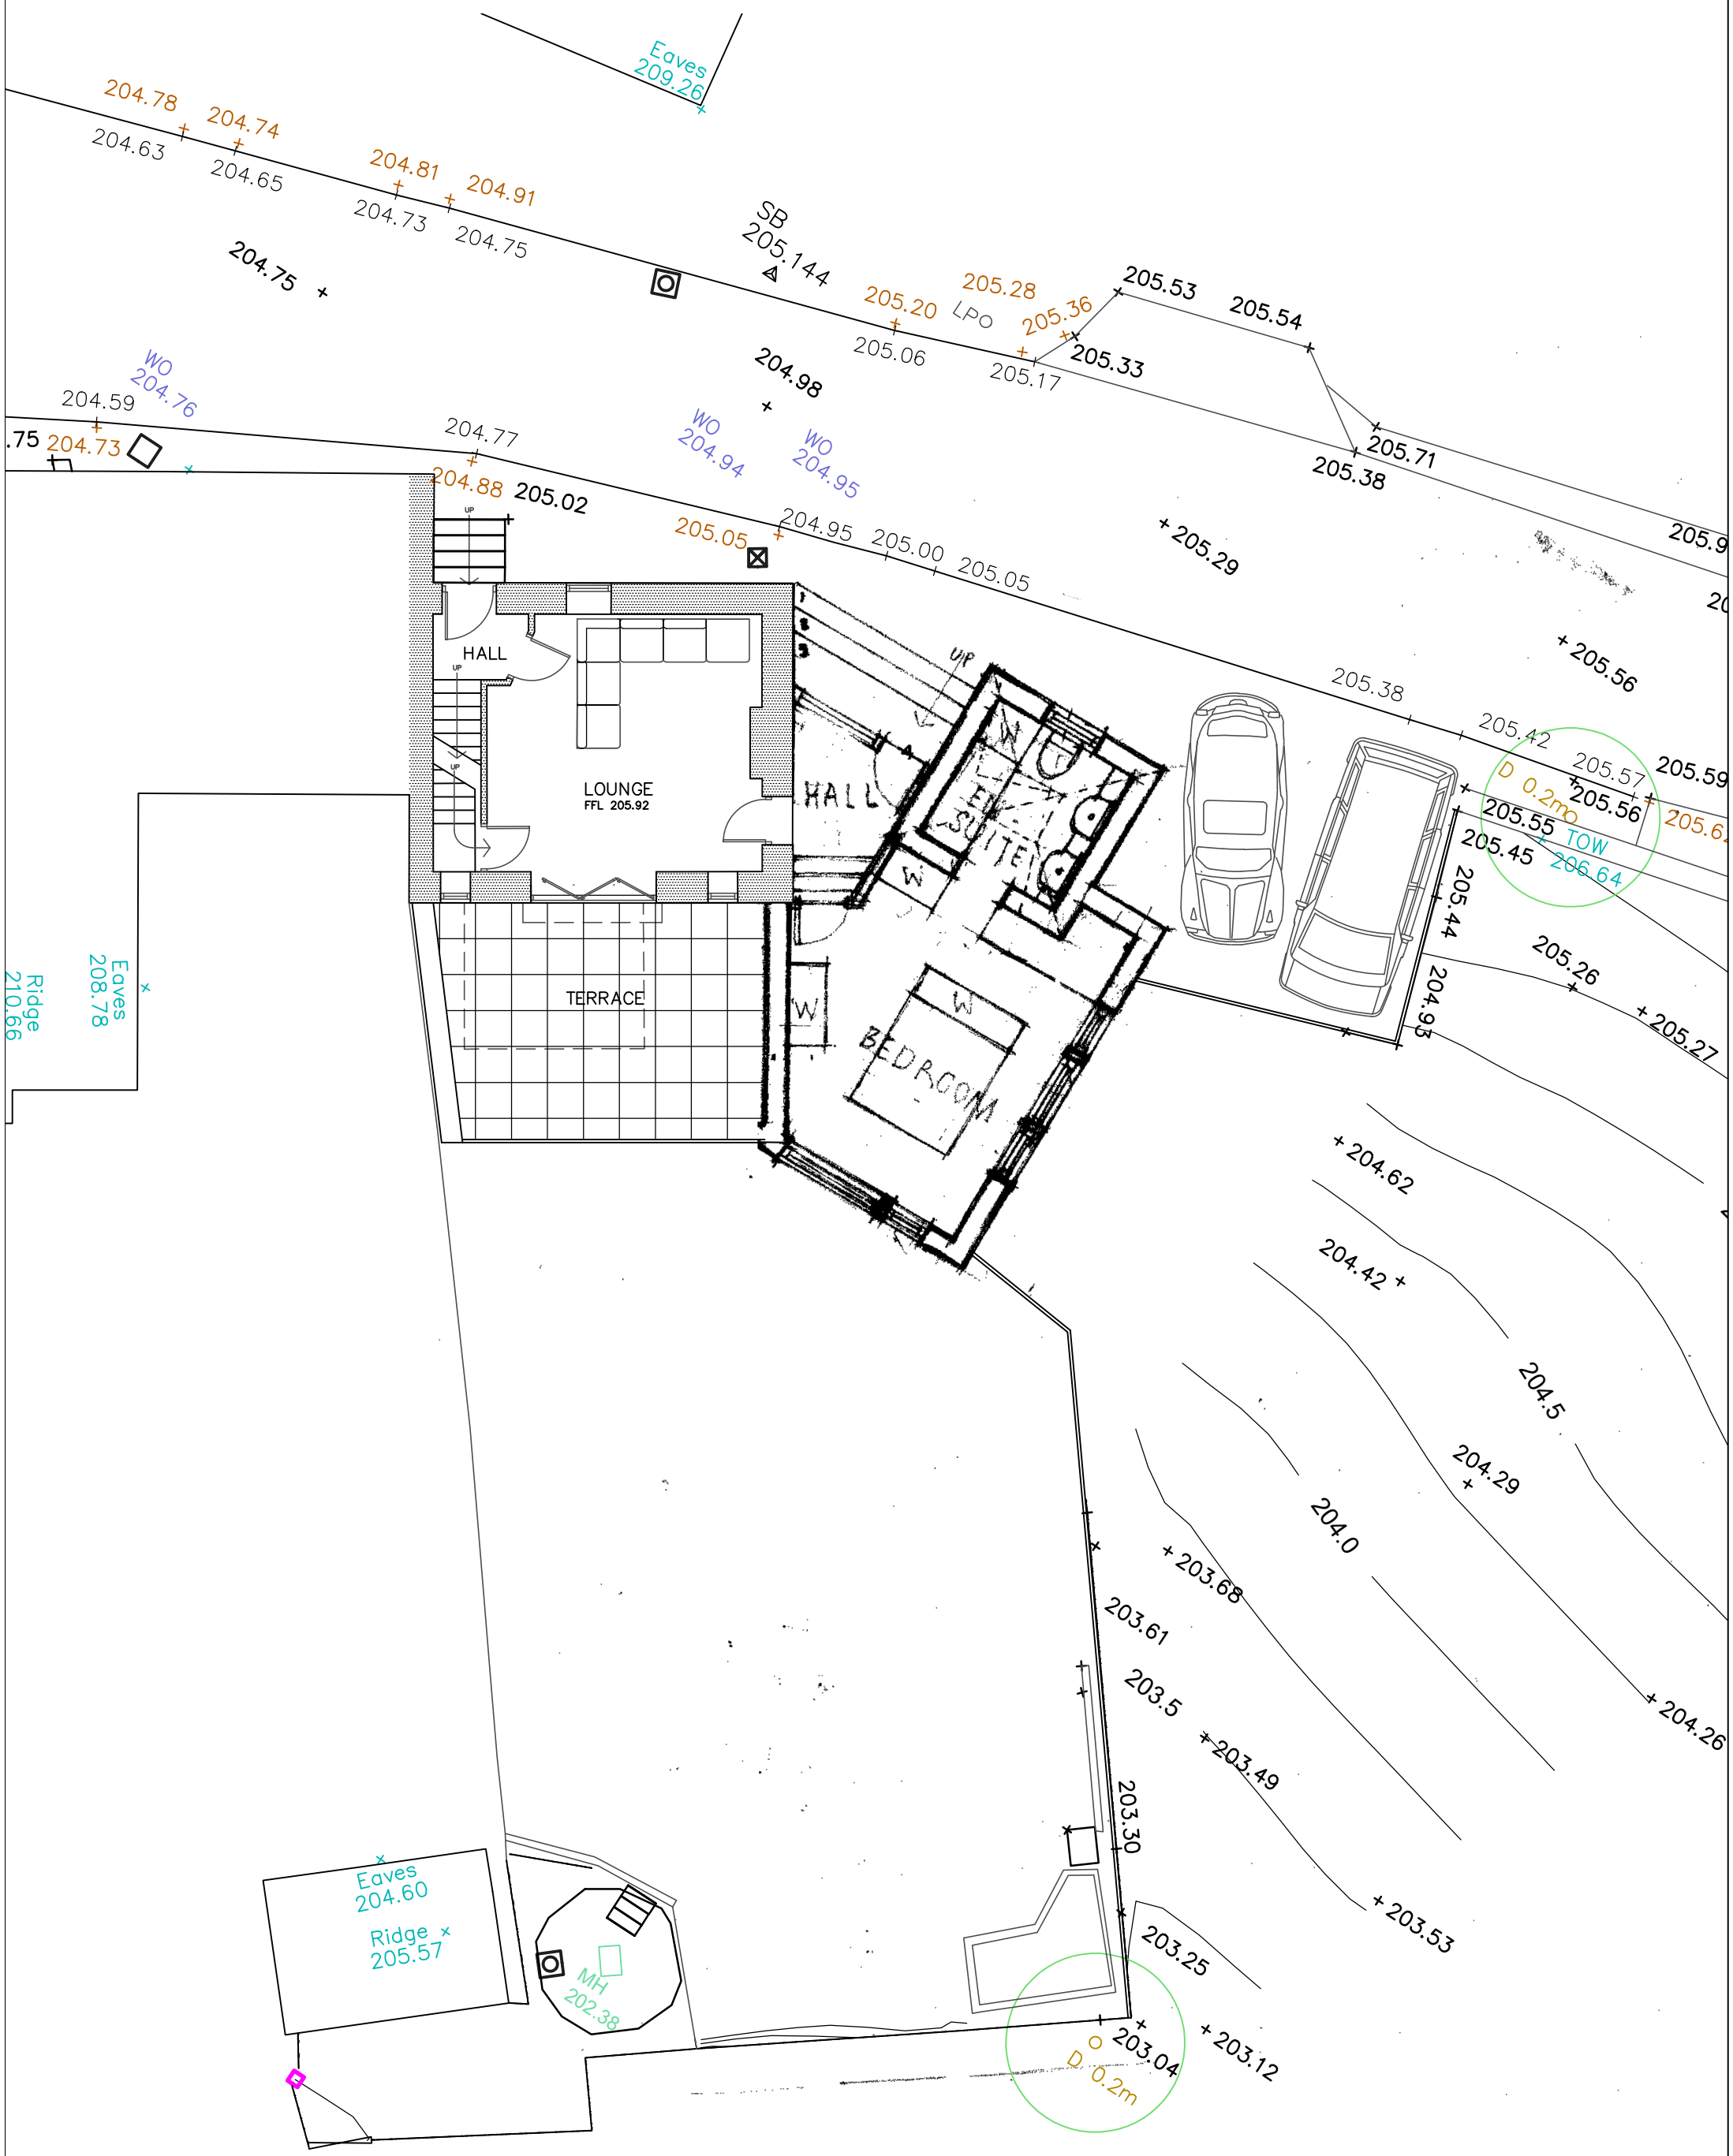
REV	DATE	ITEM	AUTH