



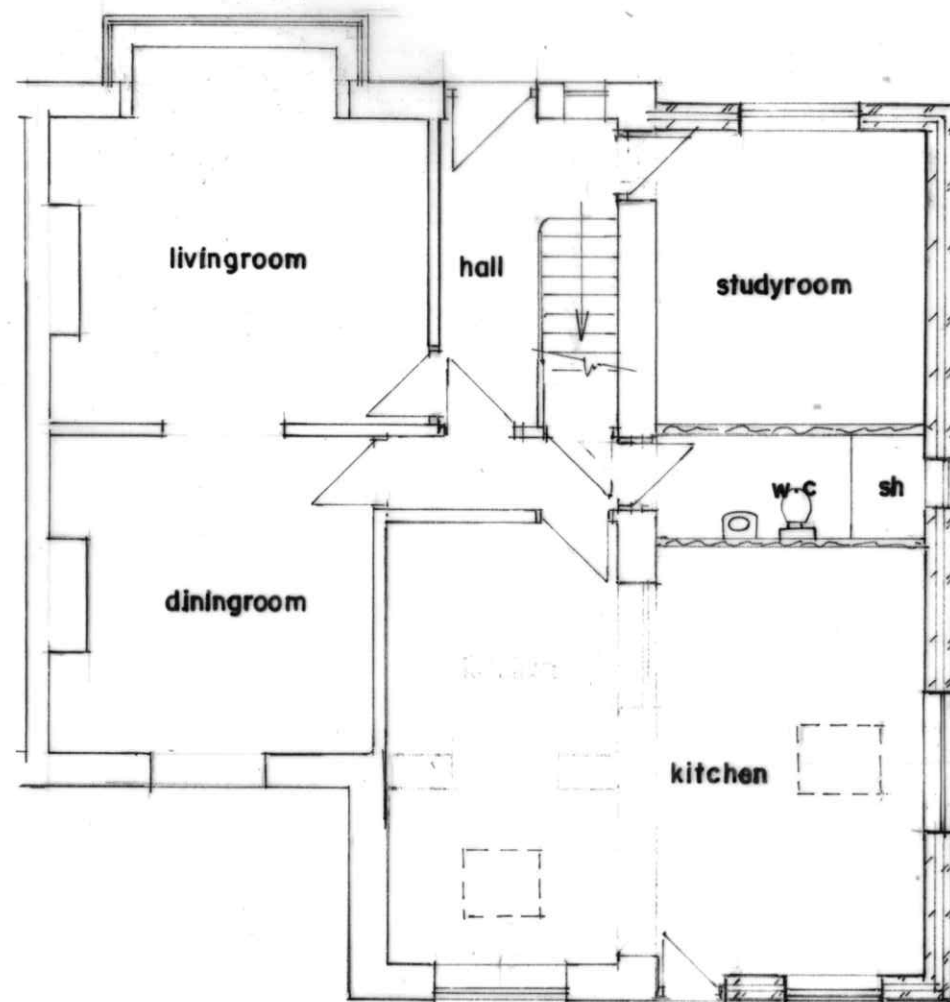

GROUND FLOOR PLAN
(PROPOSED)

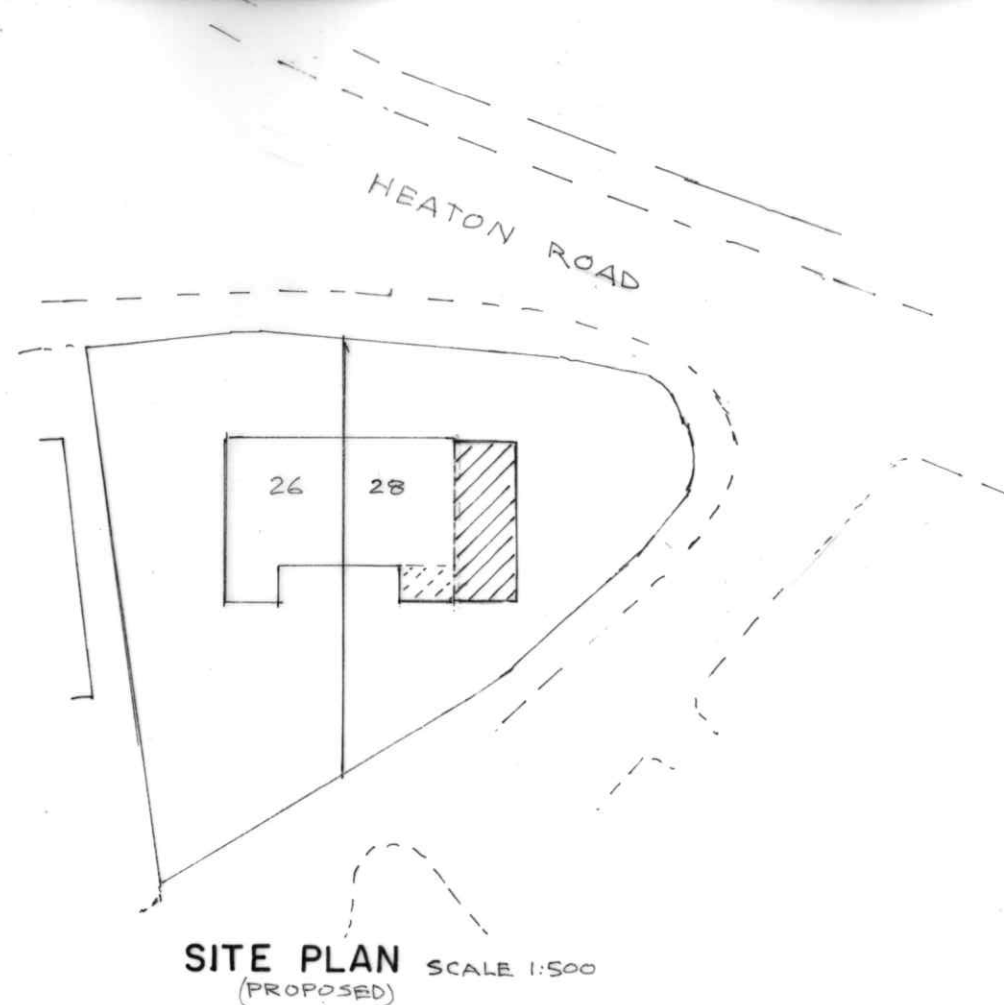

SITE PLAN SCALE 1:500
(PROPOSED)

BUILDING DESIGN SERVICES
M. FAROOQ
418 Bury Road Rochdale OL11 5EU.
Tel: 01706 712231 Mob: 07967605763

**PROPOSED SINGLE STOREY SIDE EXTENSION
AT 28 HEATON ROAD PADDOCK
HUDDERSFIELD HD1 4HZ**

For: Mrs ARSHAD

Plan

Scale 1:100

2366/2