

ARCHITECTURE | PLANNING | DESIGN

Malkin Farm  
Brow Lane  
Holmfirth  
HD9 2RJ  
07946872499

[paul@paulmatthewsarchitectural.co.uk](mailto:paul@paulmatthewsarchitectural.co.uk)  
[www.paulmatthewsarchitectural.co.uk](http://www.paulmatthewsarchitectural.co.uk)

Company Registration Number: 09898149 – Company  
Registered in England and Wales

Project  
Removal of Rear Lean To, Erection of Single Storey  
Rear Extension, Two Storey Side Extension and  
Associated Alterations to Dwelling at, 53 New  
Road, Netherthong, Holmfirth, HD9 3XX  
Client

Miss E Taylor


Drawing Title/Issue

General Arrangement as Existing


|       |         |            |             |
|-------|---------|------------|-------------|
| scale | date    | sheet size | dwg. no.    |
| 1:100 | 09/2025 | A2         | 25/1249/03a |




South Elevation  
(front)

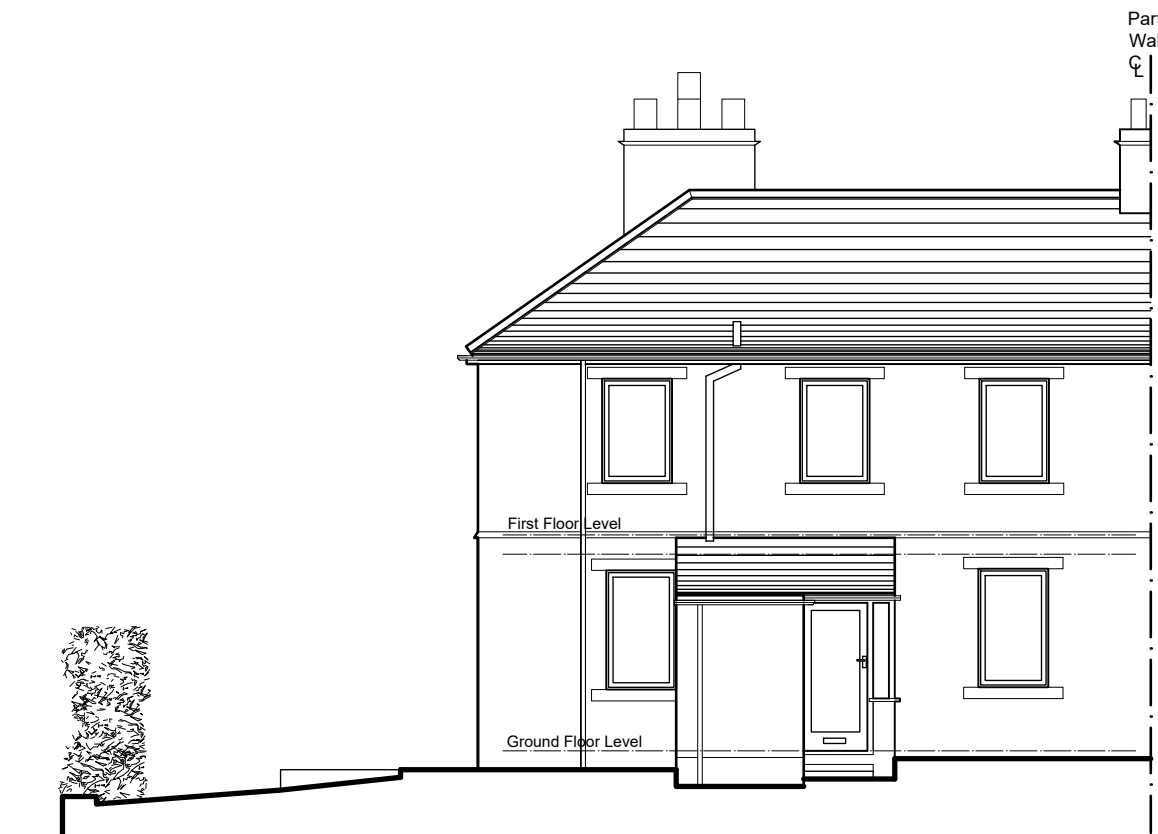


North Elevation  
(rear)

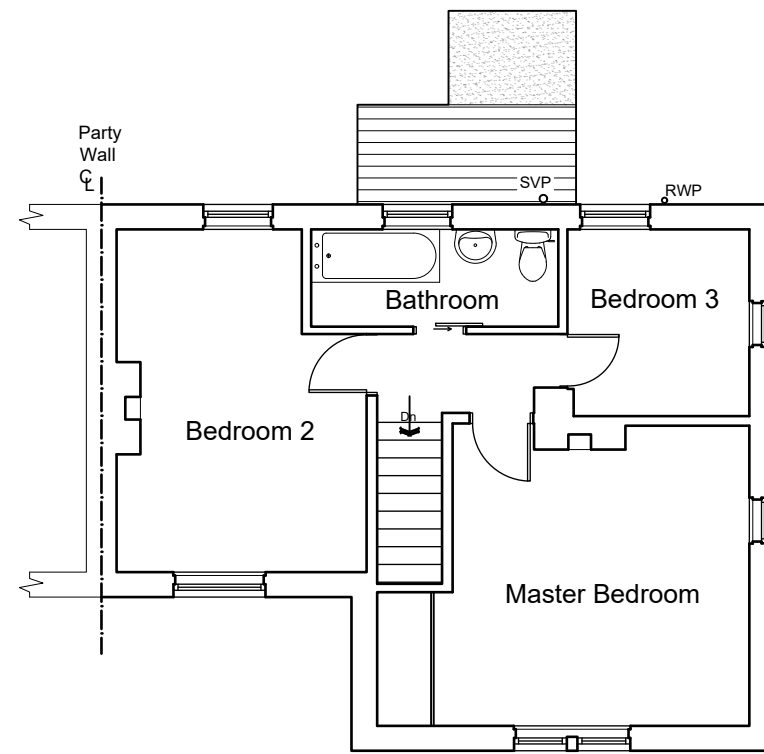


First Floor Plan

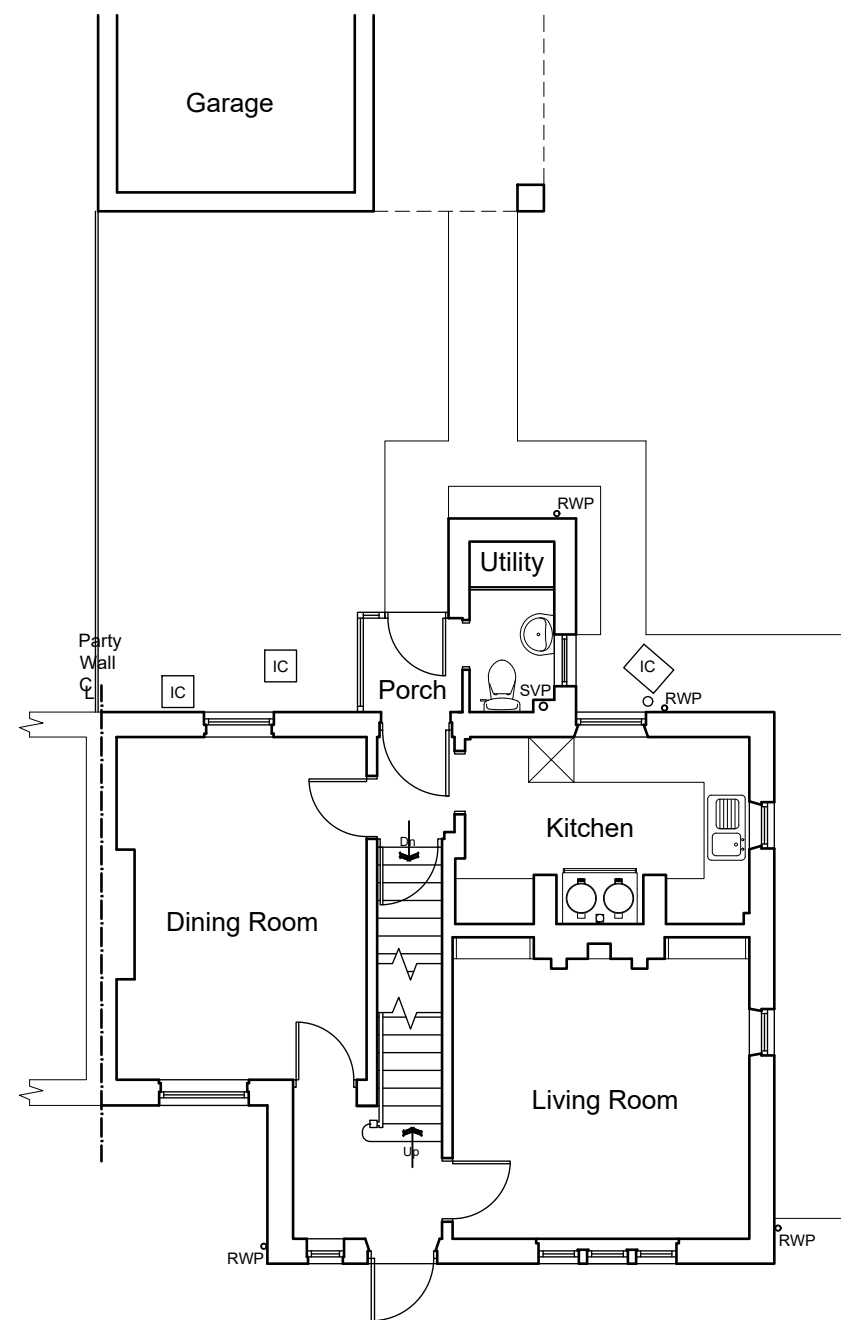


Ground Floor Plan

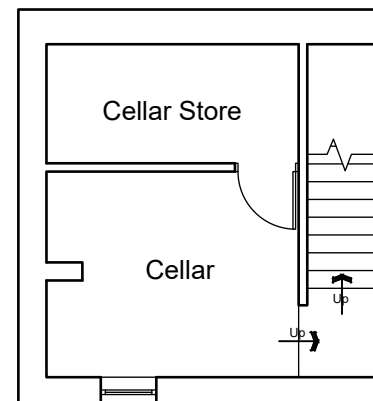

Cellar Floor Plan

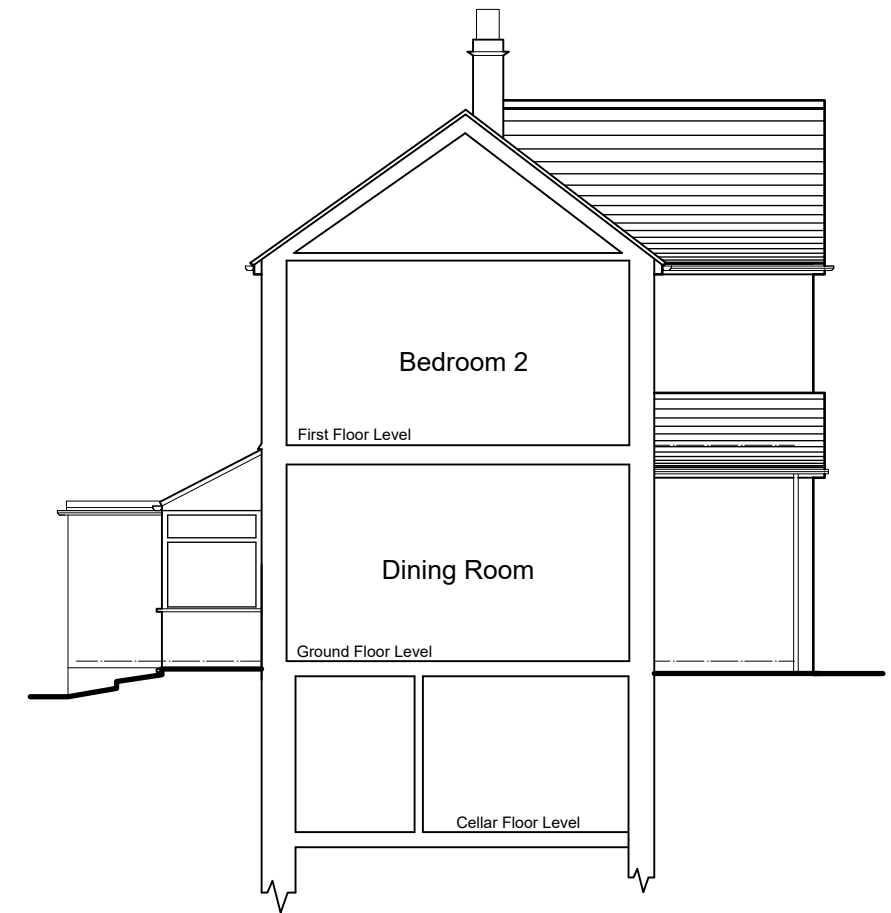

West Sectional Elevation ( Party Wall)  
(side)

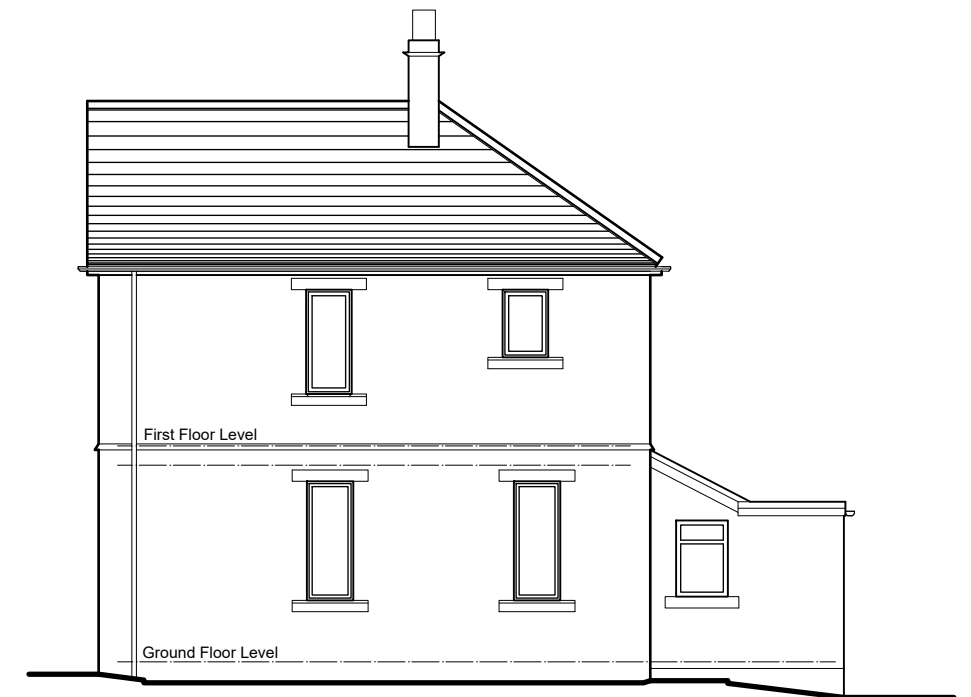

East Elevation  
(side)

