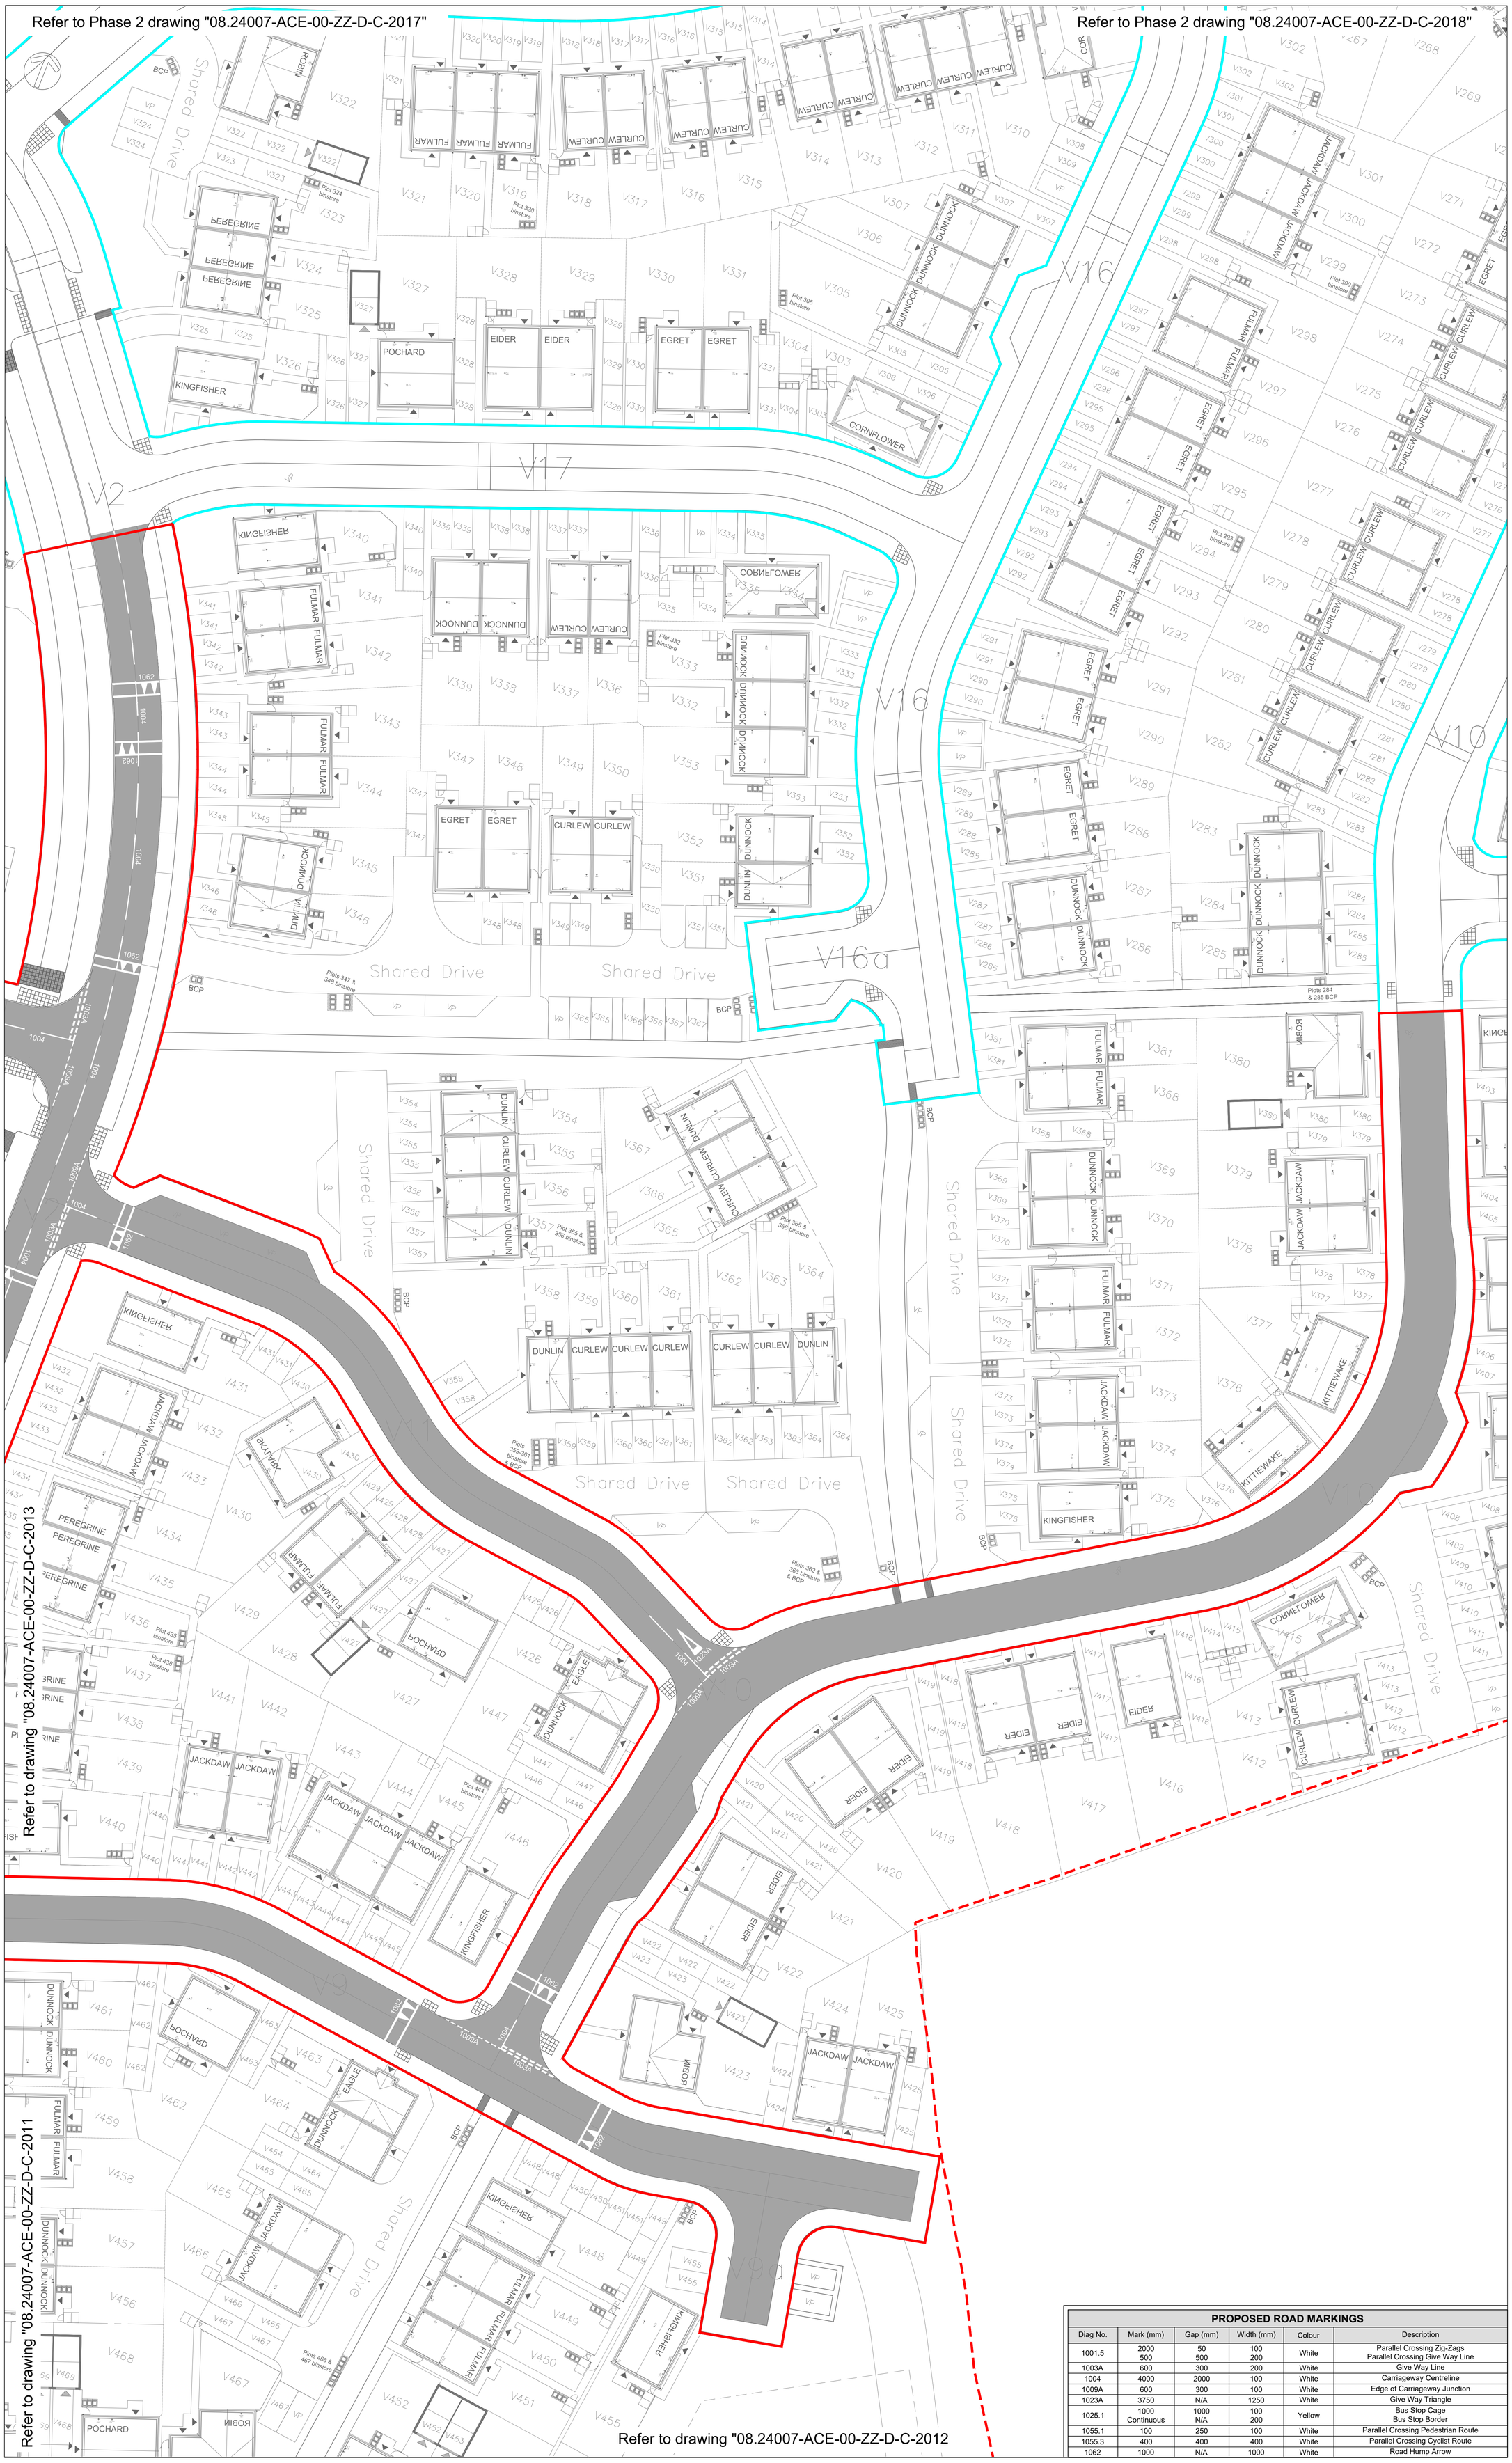


| PROPOSED ROAD MARKINGS | | | | | |
|---|---|---|---|---|---|
| Diag No. | Mark (mm) | Gap (mm) | Width (mm) | Colour | Description |
| 1001.5 | 2000<br>500 | 50<br>500 | 100<br>200 | White | Parallel Crossing Zig-Zags<br>Parallel Crossing Give Way Line |
| 1003A | 600 | 300 | 200 | White | Give Way Line |
| 1004 | 4000 | 2000 | 100 | White | Carriageway Centreline |
| 1009A | 600 | 300 | 100 | White | Edge of Carriageway Junction |
| 1023A | 3750 | N/A | 1250 | White | Give Way Triangle |
| 1025.1 | 1000<br>Continuous | 1000<br>N/A | 100<br>200 | Yellow | Bus Stop Cage<br>Bus Stop Border |
| 1055.1 | 100 | 250 | 100 | White | Parallel Crossing Pedestrian Route |
| 1055.3 | 400 | 400 | 400 | White | Parallel Crossing Cyclist Route |
| 1062 | 1000 | N/A | 1000 | White | Road Hump Arrow |

Do Not Scale

Drawing Notes

Drawing & schedule based on the following information:

| | |
|---|---|
| Architect's drawing/model: | **AWSM**<br>**AWSM - Countryside Collection Layout** |
| Received: | **23.09.25** |
| Topographic Survey: Received: | |

Residual Hazards

Health, Safety & Environmental Notes

**KEY:**

- Site Boundary
- S278 Boundary
- S38 Highway Boundary - Phase 1
- S38 Highway Boundary - Phase 2
- Parcel Boundary

| Date | Description | By | Chk | Rev |
|---|---|---|---|---|
| 26.09.25 | Updated to latest highway layout | CS | AT | P2 |
| 07.02.25 | Initial Issue | AMG | AT | P1 |

ADEPT
CIVIL AND STRUCTURAL CONSULTING ENGINEERS

Web www.adeptcsce.com
Email inbox@adeptcsce.com
Tel 0113 239 4518
Office Address 1912 Mill, Sunny Bank Mills, Farsley, Leeds LS28 5UJ

Project
Blackmoorfoot, Huddersfield

Title
S38 Road Marking Layout Phase 1 Sheet 4 of 4

Client
Countryside Partnerships

| Scale @ A0 | Initial author | Initial checker | Approver | Initial Date |
|---|---|---|---|---|
| 1:250 | AMG | AT | RP | JAN 25 |

| Status | Purpose | Adept Project Number |
|---|---|---|
| S2 | Preliminary | 08.24007 |

Project-Originator-Functional Breakdown-Spatial Breakdown-Form-Discipline-Number: 08.24007-ACE-00-ZZ-D-C-2014 — Rev. P2