

DO NOT SCALE

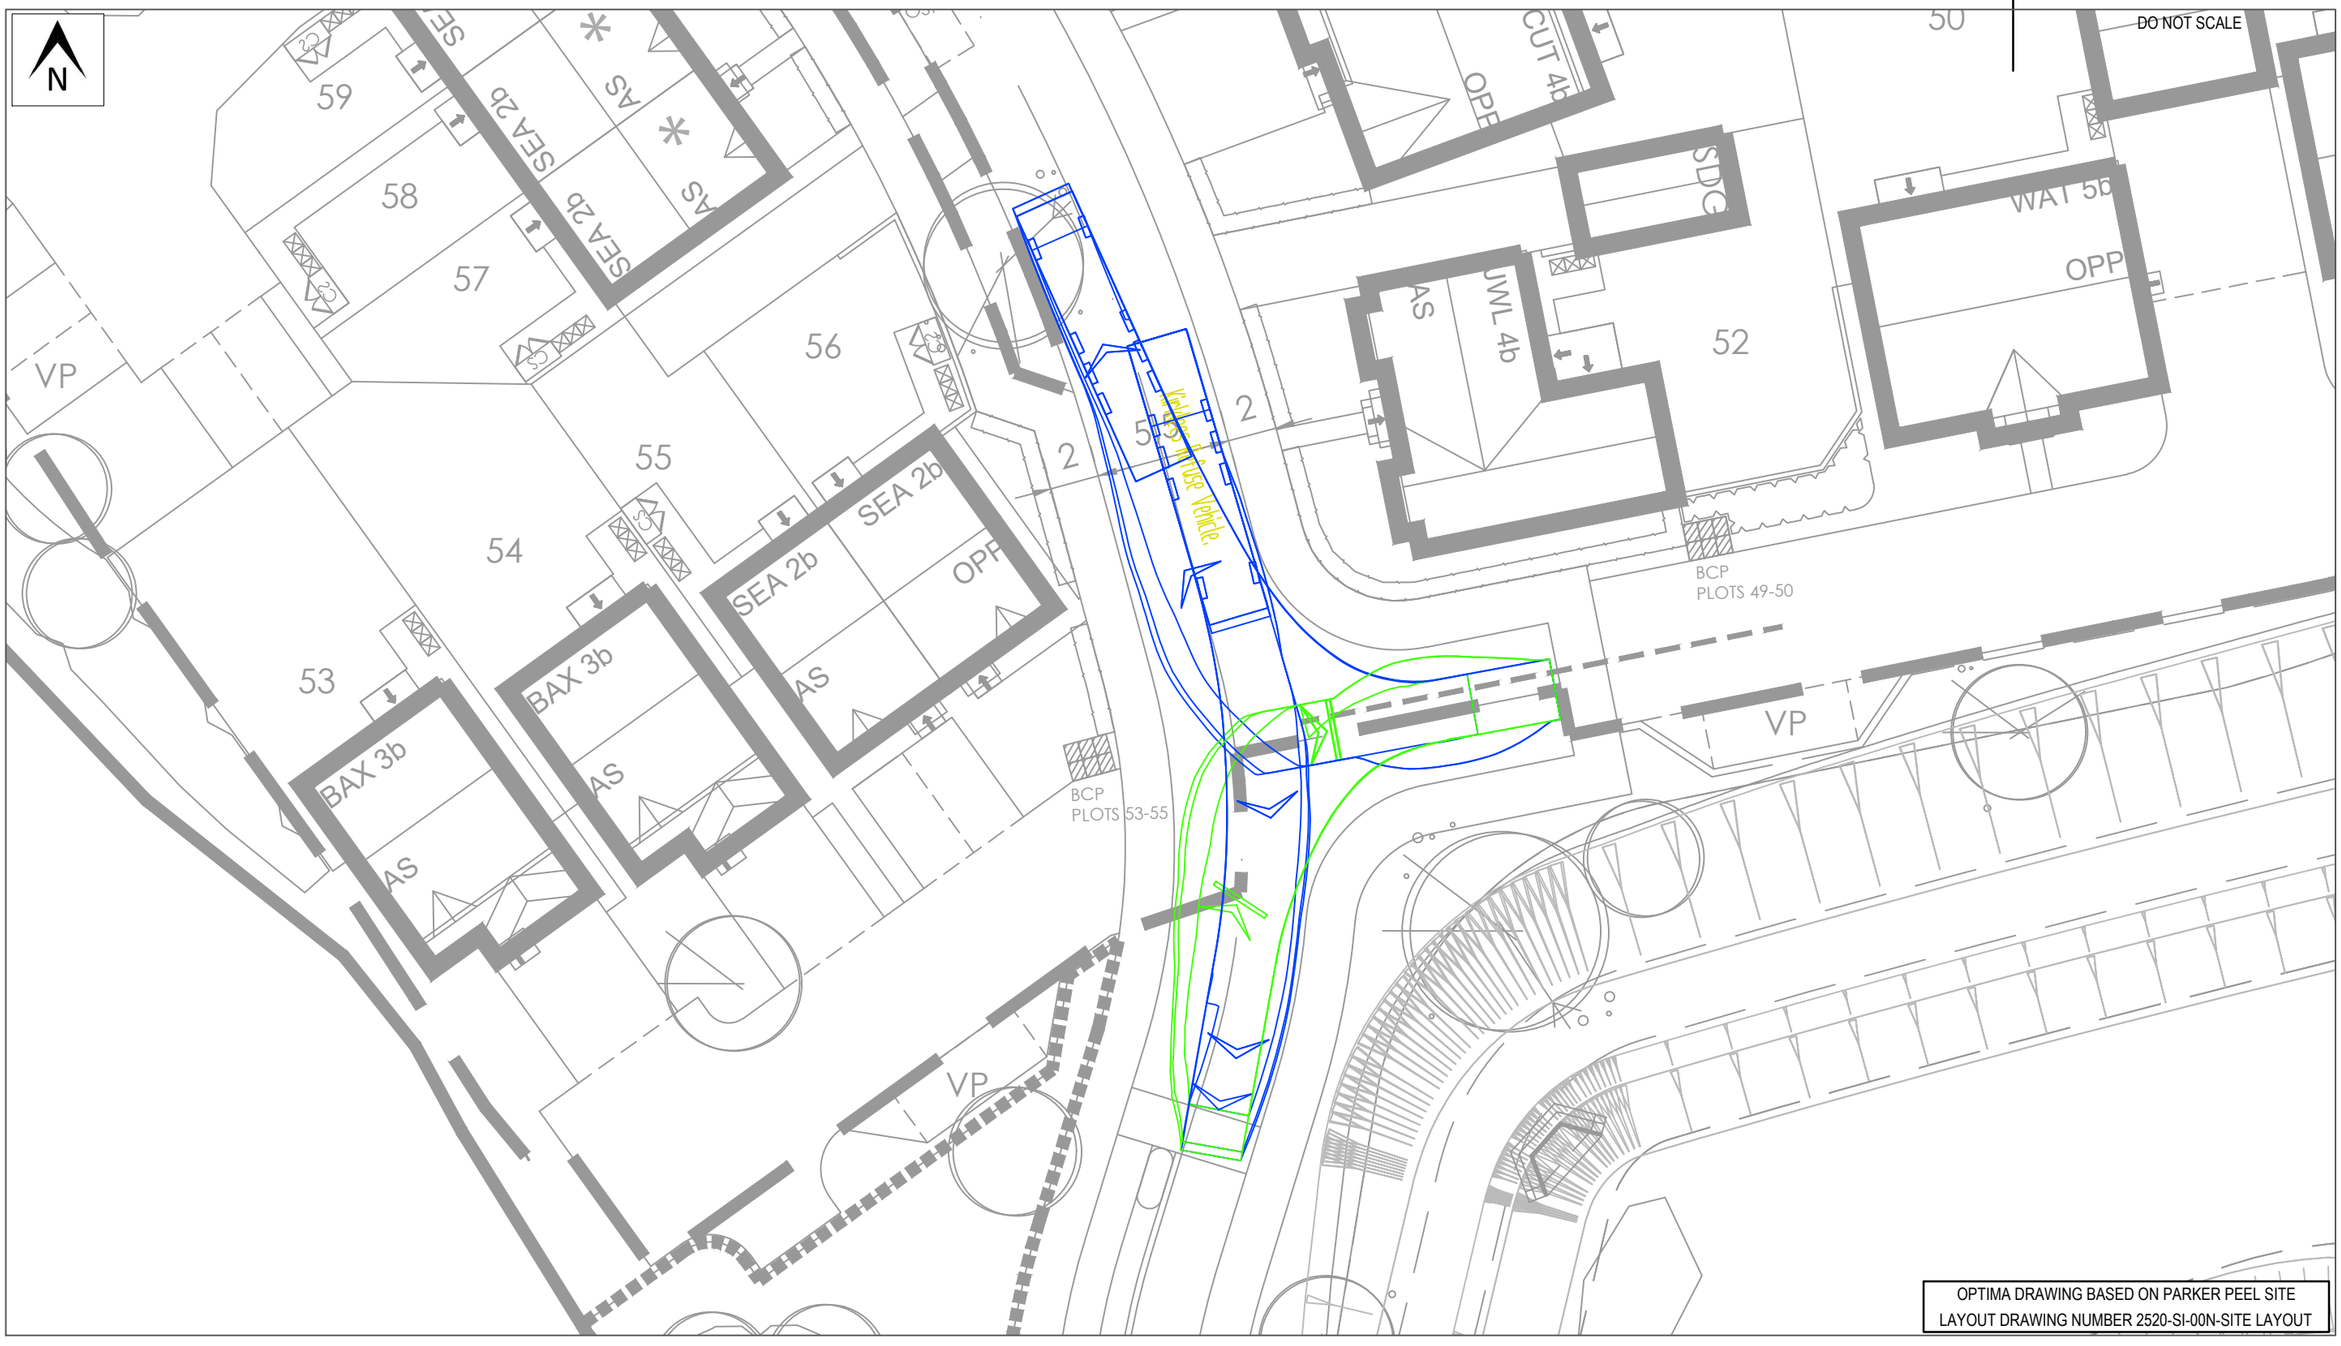

OPTIMA DRAWING BASED ON PARKER PEEL SITE LAYOUT DRAWING NUMBER 2520-SI-00N-SITE LAYOUT

DESIGN VEHICLE:

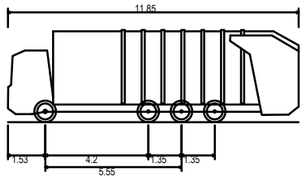

Kirklees Refuse Vehicle.

Overall Length	11.850m
Overall Width	2.500m
Overall Body Height	3.749m
Min Body Ground Clearance	0.302m
Track Width	2.490m
Lock to lock time	6.00s
Wall to Wall Turning Radius	11.000m

REV	DATE	BY	DESCRIPTION	CHK	APP
-	16/07/26	EJ	INITIAL ISSUE	PMO	PMO

STATUS: PRELIMINARY

PROJECT: WOODWARD COURT, MIRFIELD

CLIENT: BELLWAY HOMES

DRAWING TITLE: REFUSE VEHICLE SWEPT PATH ANALYSIS

CHECKED	APPROVED	DRG No.	
PMO	PMO	25033/ATR/01	
DRAWN BY:	SCALE @ A3	DATE	REV.
EJ	1:250	JULY 2026	-

OPTIMA
Intelligent Highway Solutions
Suite 1, 3rd Floor, Goodbard House, Infirmary Street
Leeds LS1 2JP
optimahighways.com T 0113 245 1679