Key

Application site boundary.

Amenity Green Space
SPD Requirement = 1093.5m2
Proposed Provision = 1,997m2 (**+903.5m2**)

Children & Young People
SPD Requirement = 1,005m2
Proposed Provision = 1,061m2 (**+56m2**)

Parks & Recreation
SPD Requirement = 1,458m2
Proposed Provision = 6,910m2 (**+5,452m2**)

Natural & Semi-Natural Green Space
SPD Requirement = 3,645m2
Proposed Provision = 6,798m2 (**+3,153m2**)

Allotments/Community Growing Space
SPD Requirement = 375m2
Proposed Provision = 431m2 (**+56m2**)

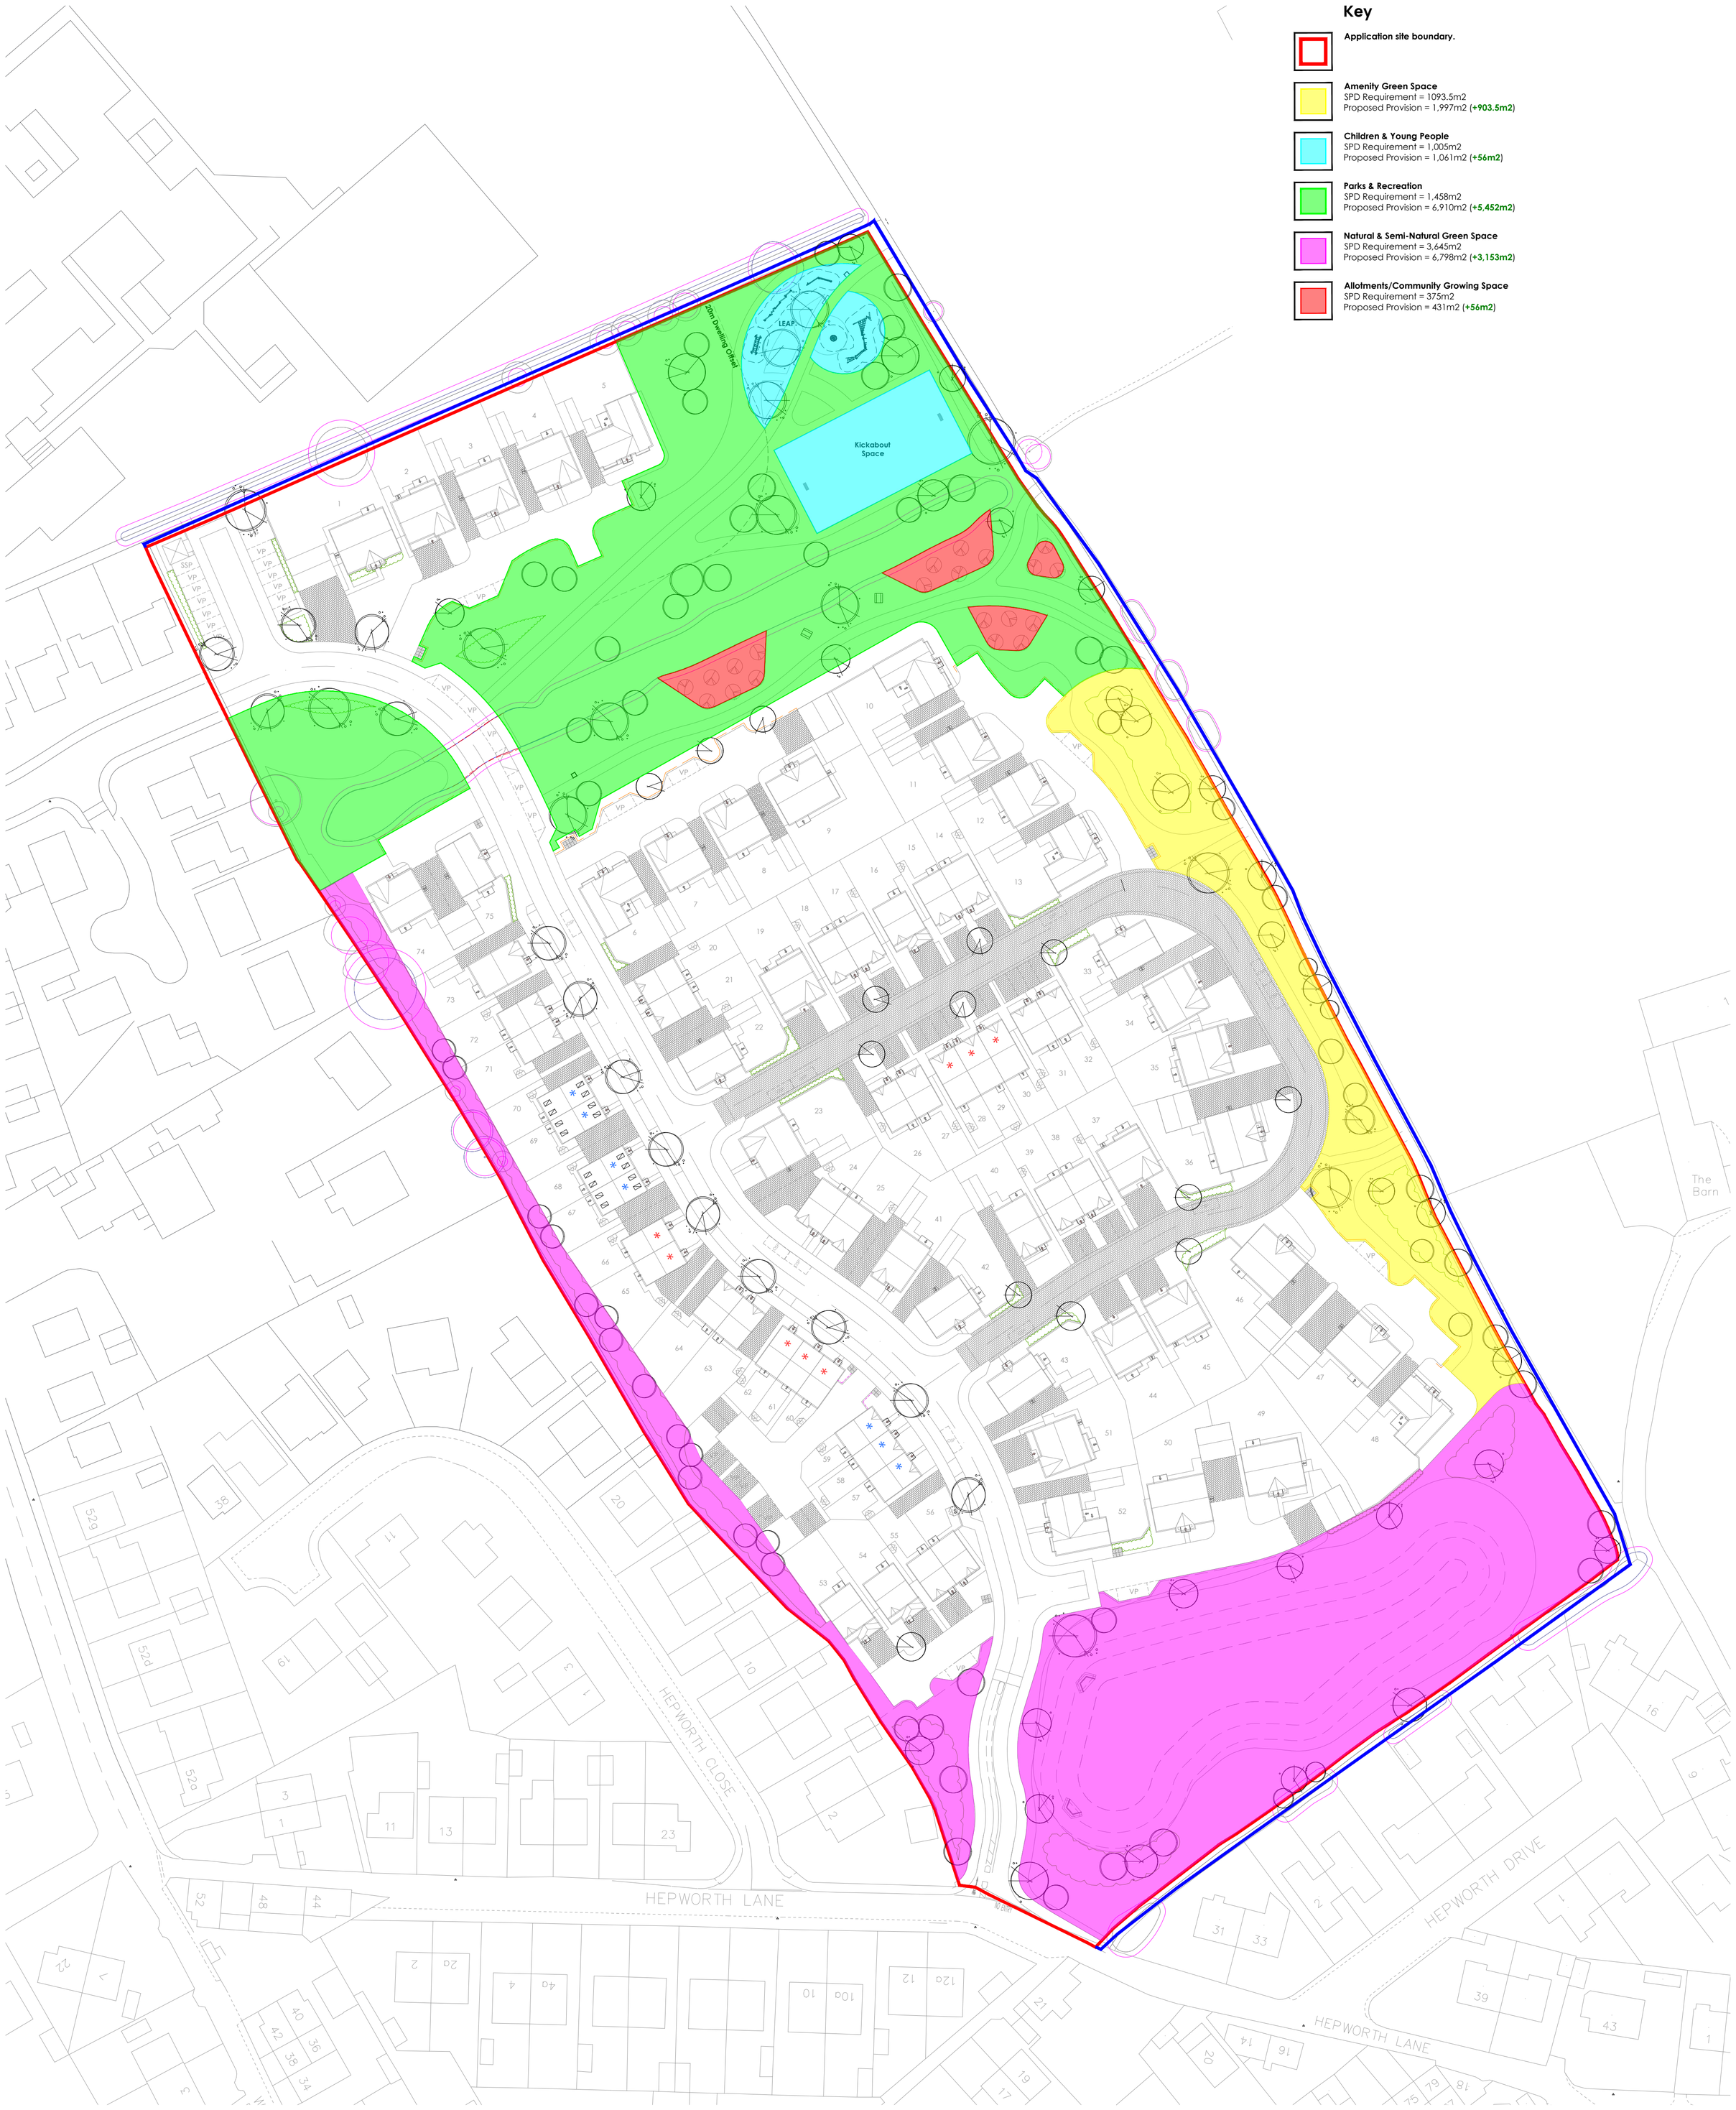

Location Plan

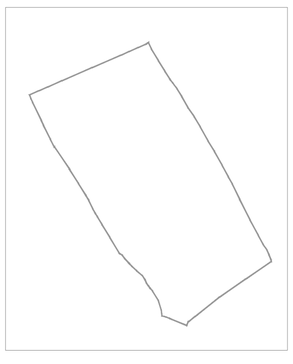

Rev	Date	Notes	Int.
A	03/07/26	Revised to latest masterplan	APF
B	07/07/26	Revised to latest masterplan	APF
C	16/07/26	Revised to latest masterplan	APF

Project
Woodward Court,
Mirfield

Drawing title
Open Space Typologies Plan
(Sheet 1 of 1)

Status
PLANNING

Client
Bellway Yorkshire

Scale
NTS @ A1

Drawn By
AF

Checked By
DC

Date
23/06/2026

Reference
GLY0209 GA 01C

golby+luck
landscape architects

Landscape Institute Registered Practice

north

tel: 01530 265688 | email: info@golbyandluck.co.uk | web: www.golbyandluck.co.uk
This drawing has been produced by GOLBY AND LUCK LTD © all rights reserved. Ordnance Survey Licence No. AC000081156 registered with ProMAP
Office: 207 Leicester Road, Ibstock, Leicestershire, LE67 6HP