




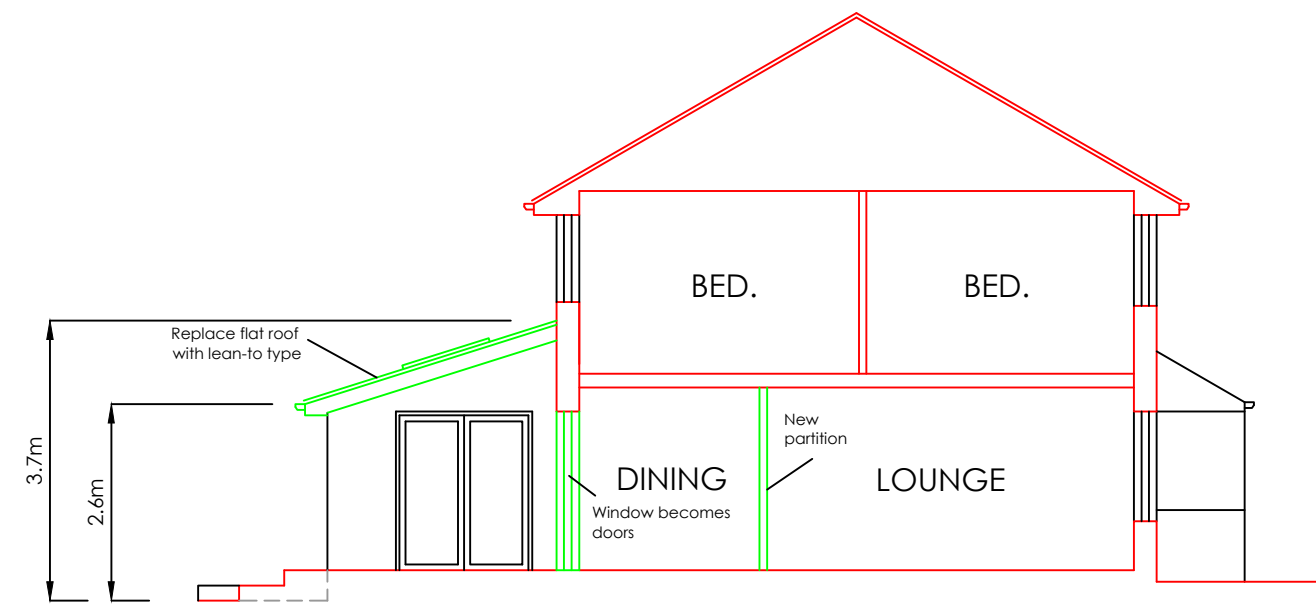


PROPOSED
SECTION A-A / SIDE ELEVATION (NE)

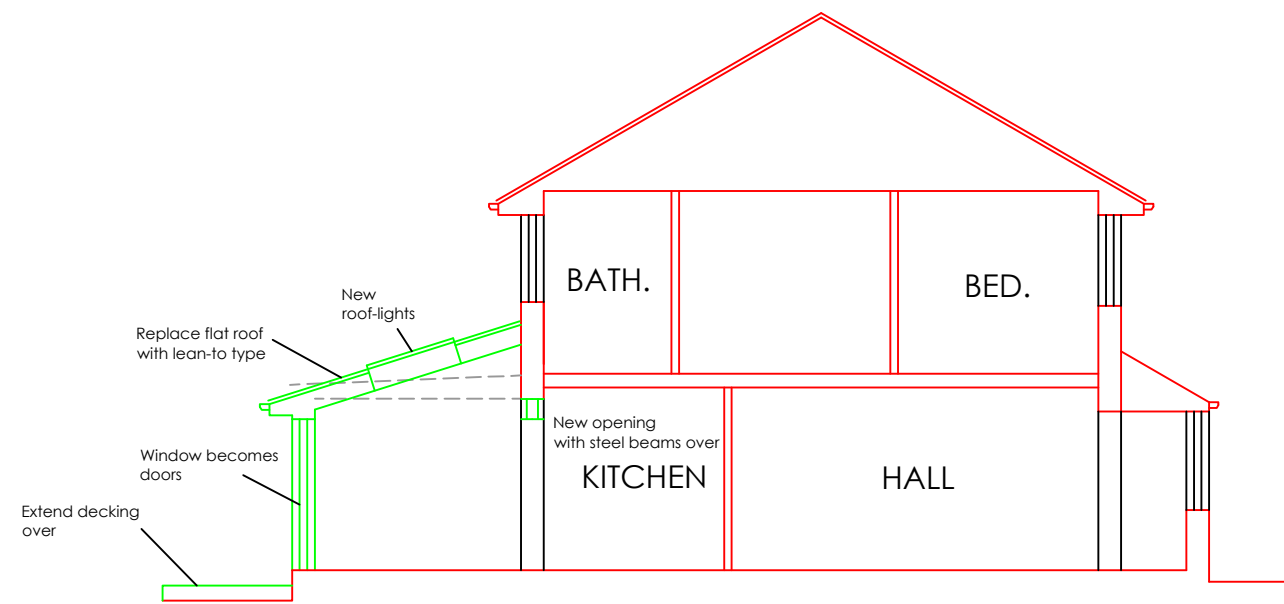


PROPOSED SECTION B-B

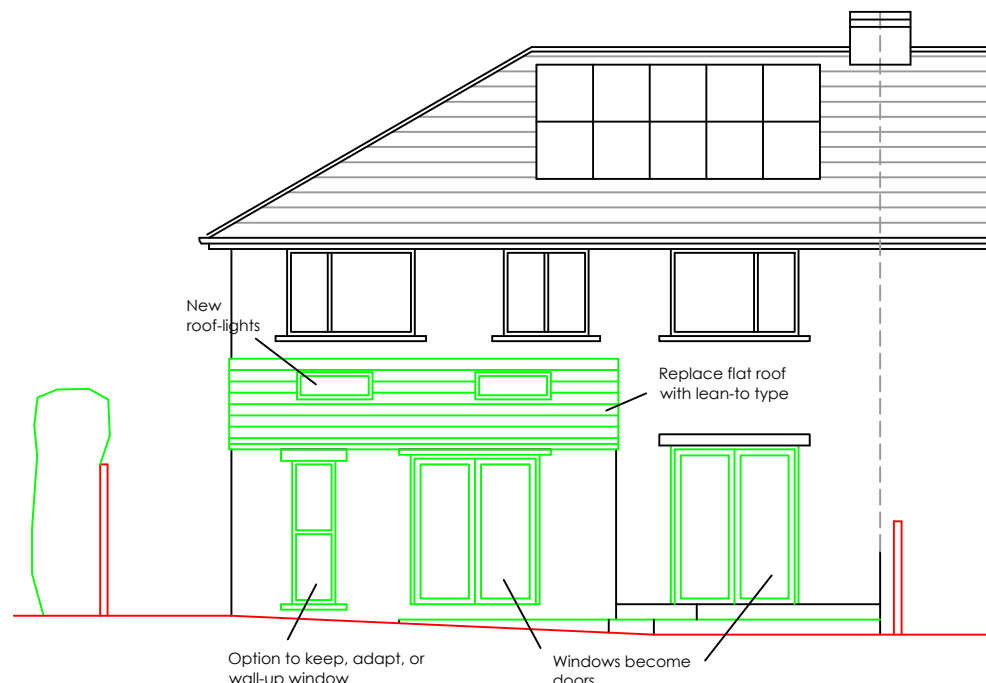


PROPOSED REAR ELEVATION (SE)

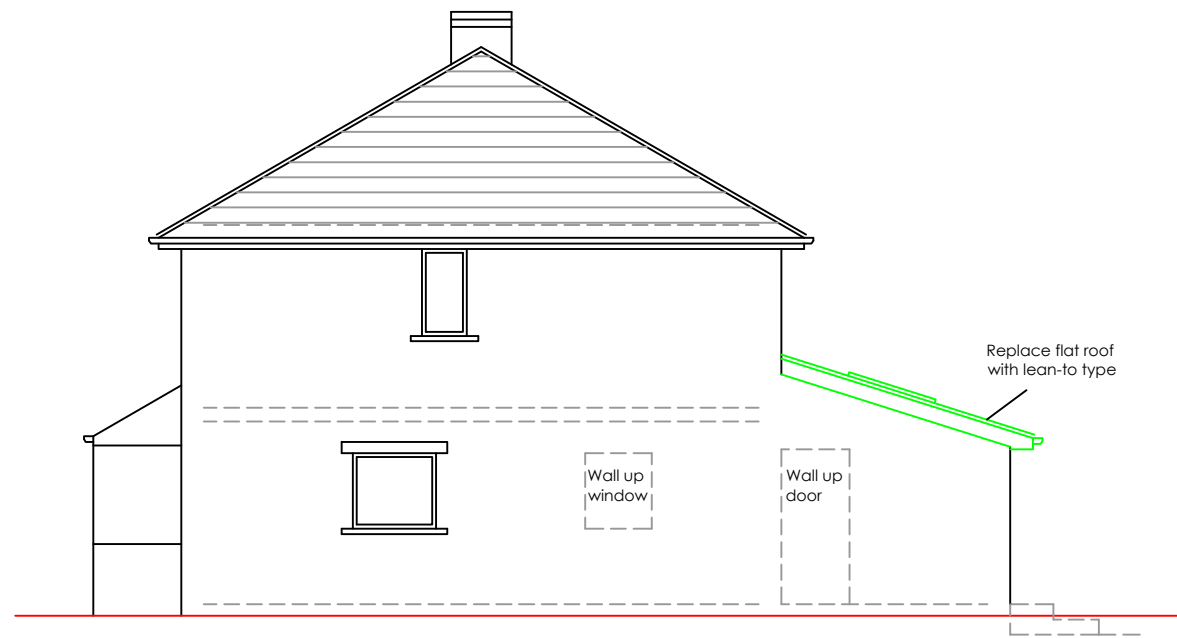


PROPOSED SIDE ELEVATION (SW)

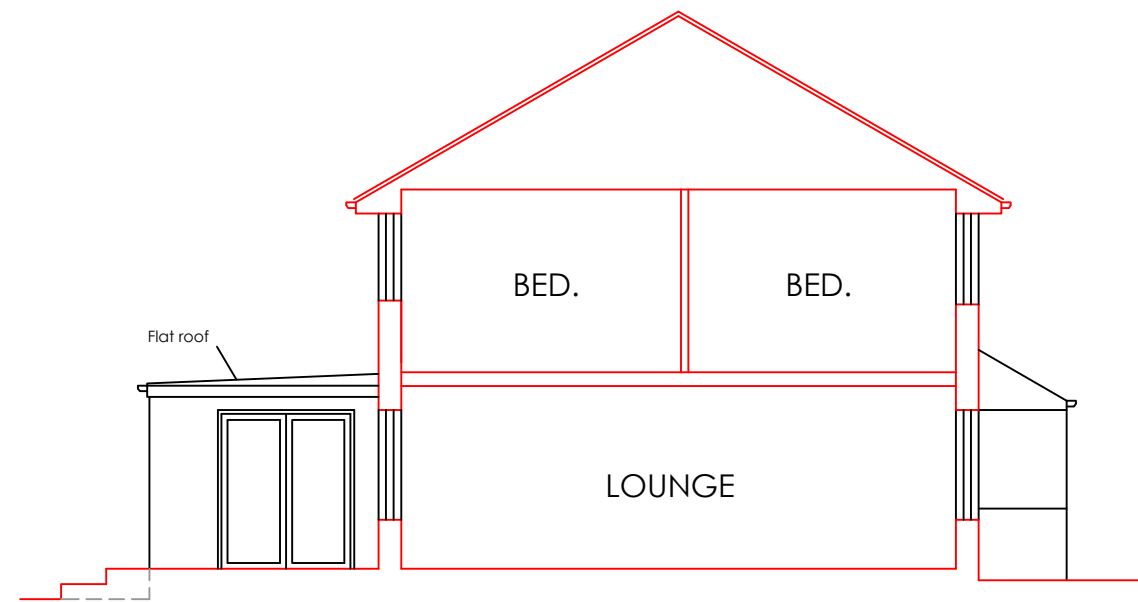


EXISTING SECTION A-A / SIDE ELEVATION (NE)

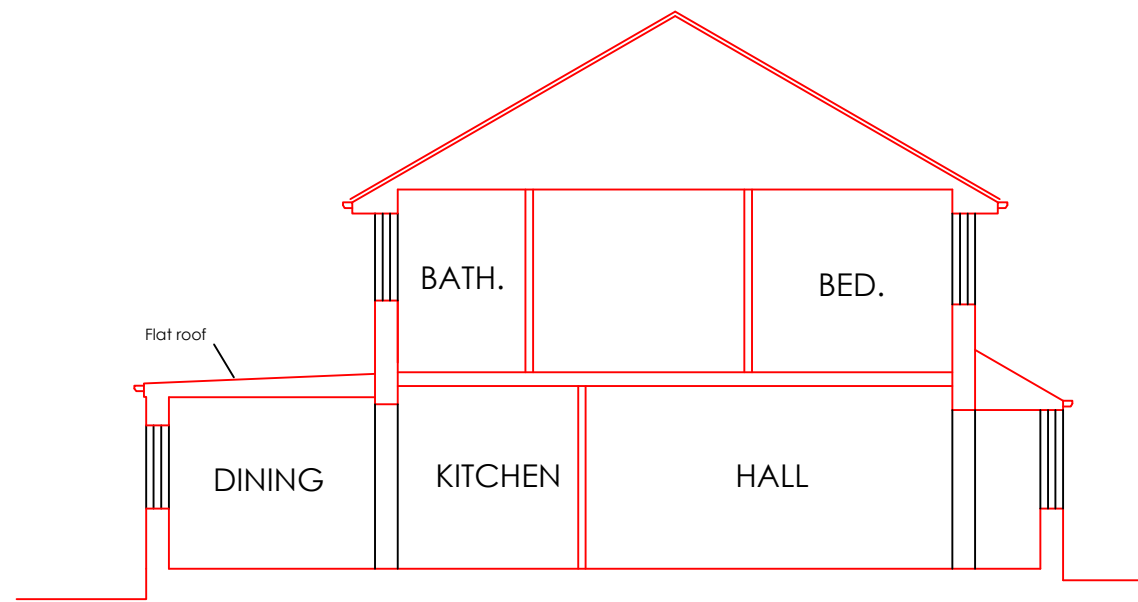

EXISTING SECTION B-B

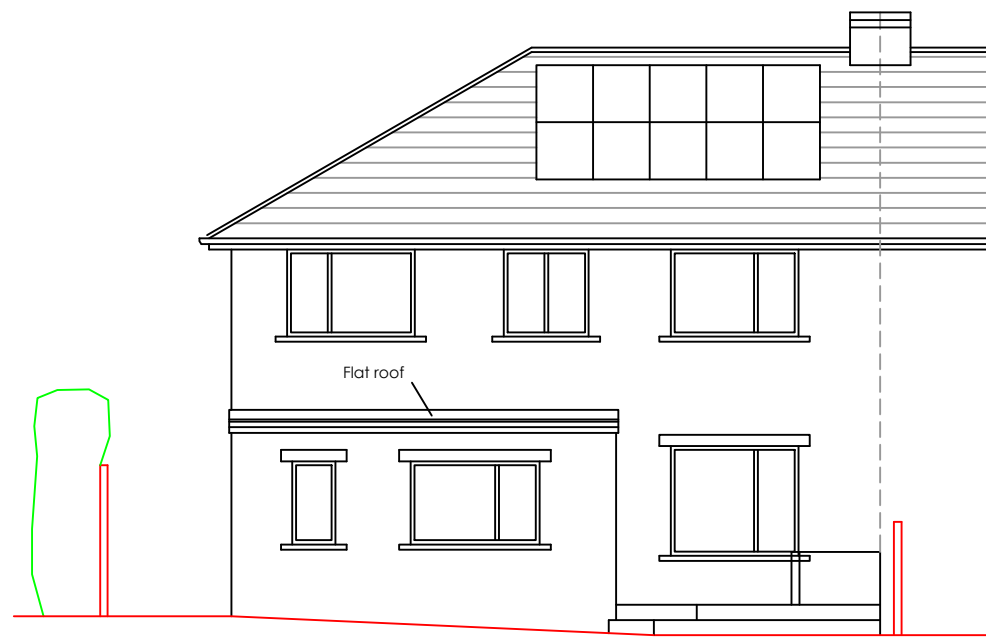

EXISTING REAR ELEVATION (SE)

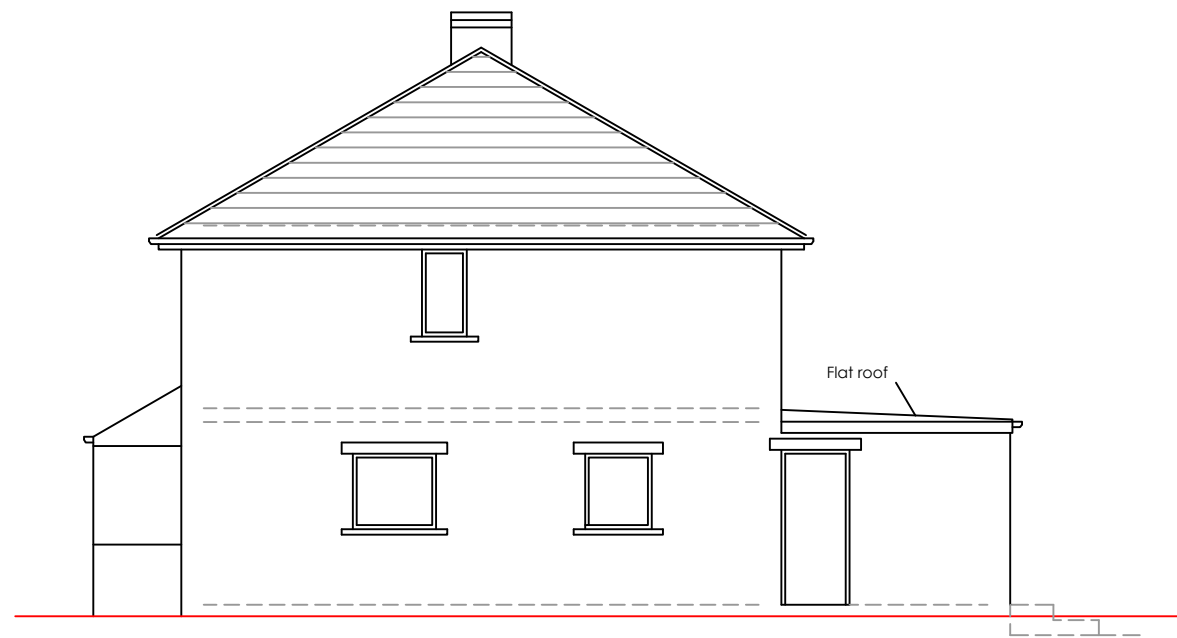

EXISTING SIDE ELEVATION (SW)

EXISTING and PROPOSED SECTIONS & ELEVATIONS

CLIENTS: PAUL & ROBYN ROBERTSHAW / PROJECT: 11A RAFBORN GROVE, HUDDERSFIELD, HD3 3UB / SCALE: 1:100 at A1 size / DATE: 081225