


CDM REGULATIONS 2015

- 1) Principal Contractor to provide client with Construction Phase Health and Safety File prior to works commencing on site.
- GENERAL 2) This drawing should be read in conjunction with all relevant drawings and specifications issued by PAD Architecture the Engineer and other specialists.
- 3) Unless agreed otherwise, the client or contractor shall be responsible for serving the local authority or approved inspector any required commencement notice eg. building notice, full plans.
- 4) This drawing is not to be scaled from. Prior to the fabrication of any built in elements, all existing dimensions are to be checked on site and any discrepancy brought to the attention of PAD Architecture immediately.
- 5) Unless stated otherwise, all dimensions shown are in millimetres (mm). CONTACT PAD ARCHITECTURE IN CASE OF QUERIES.

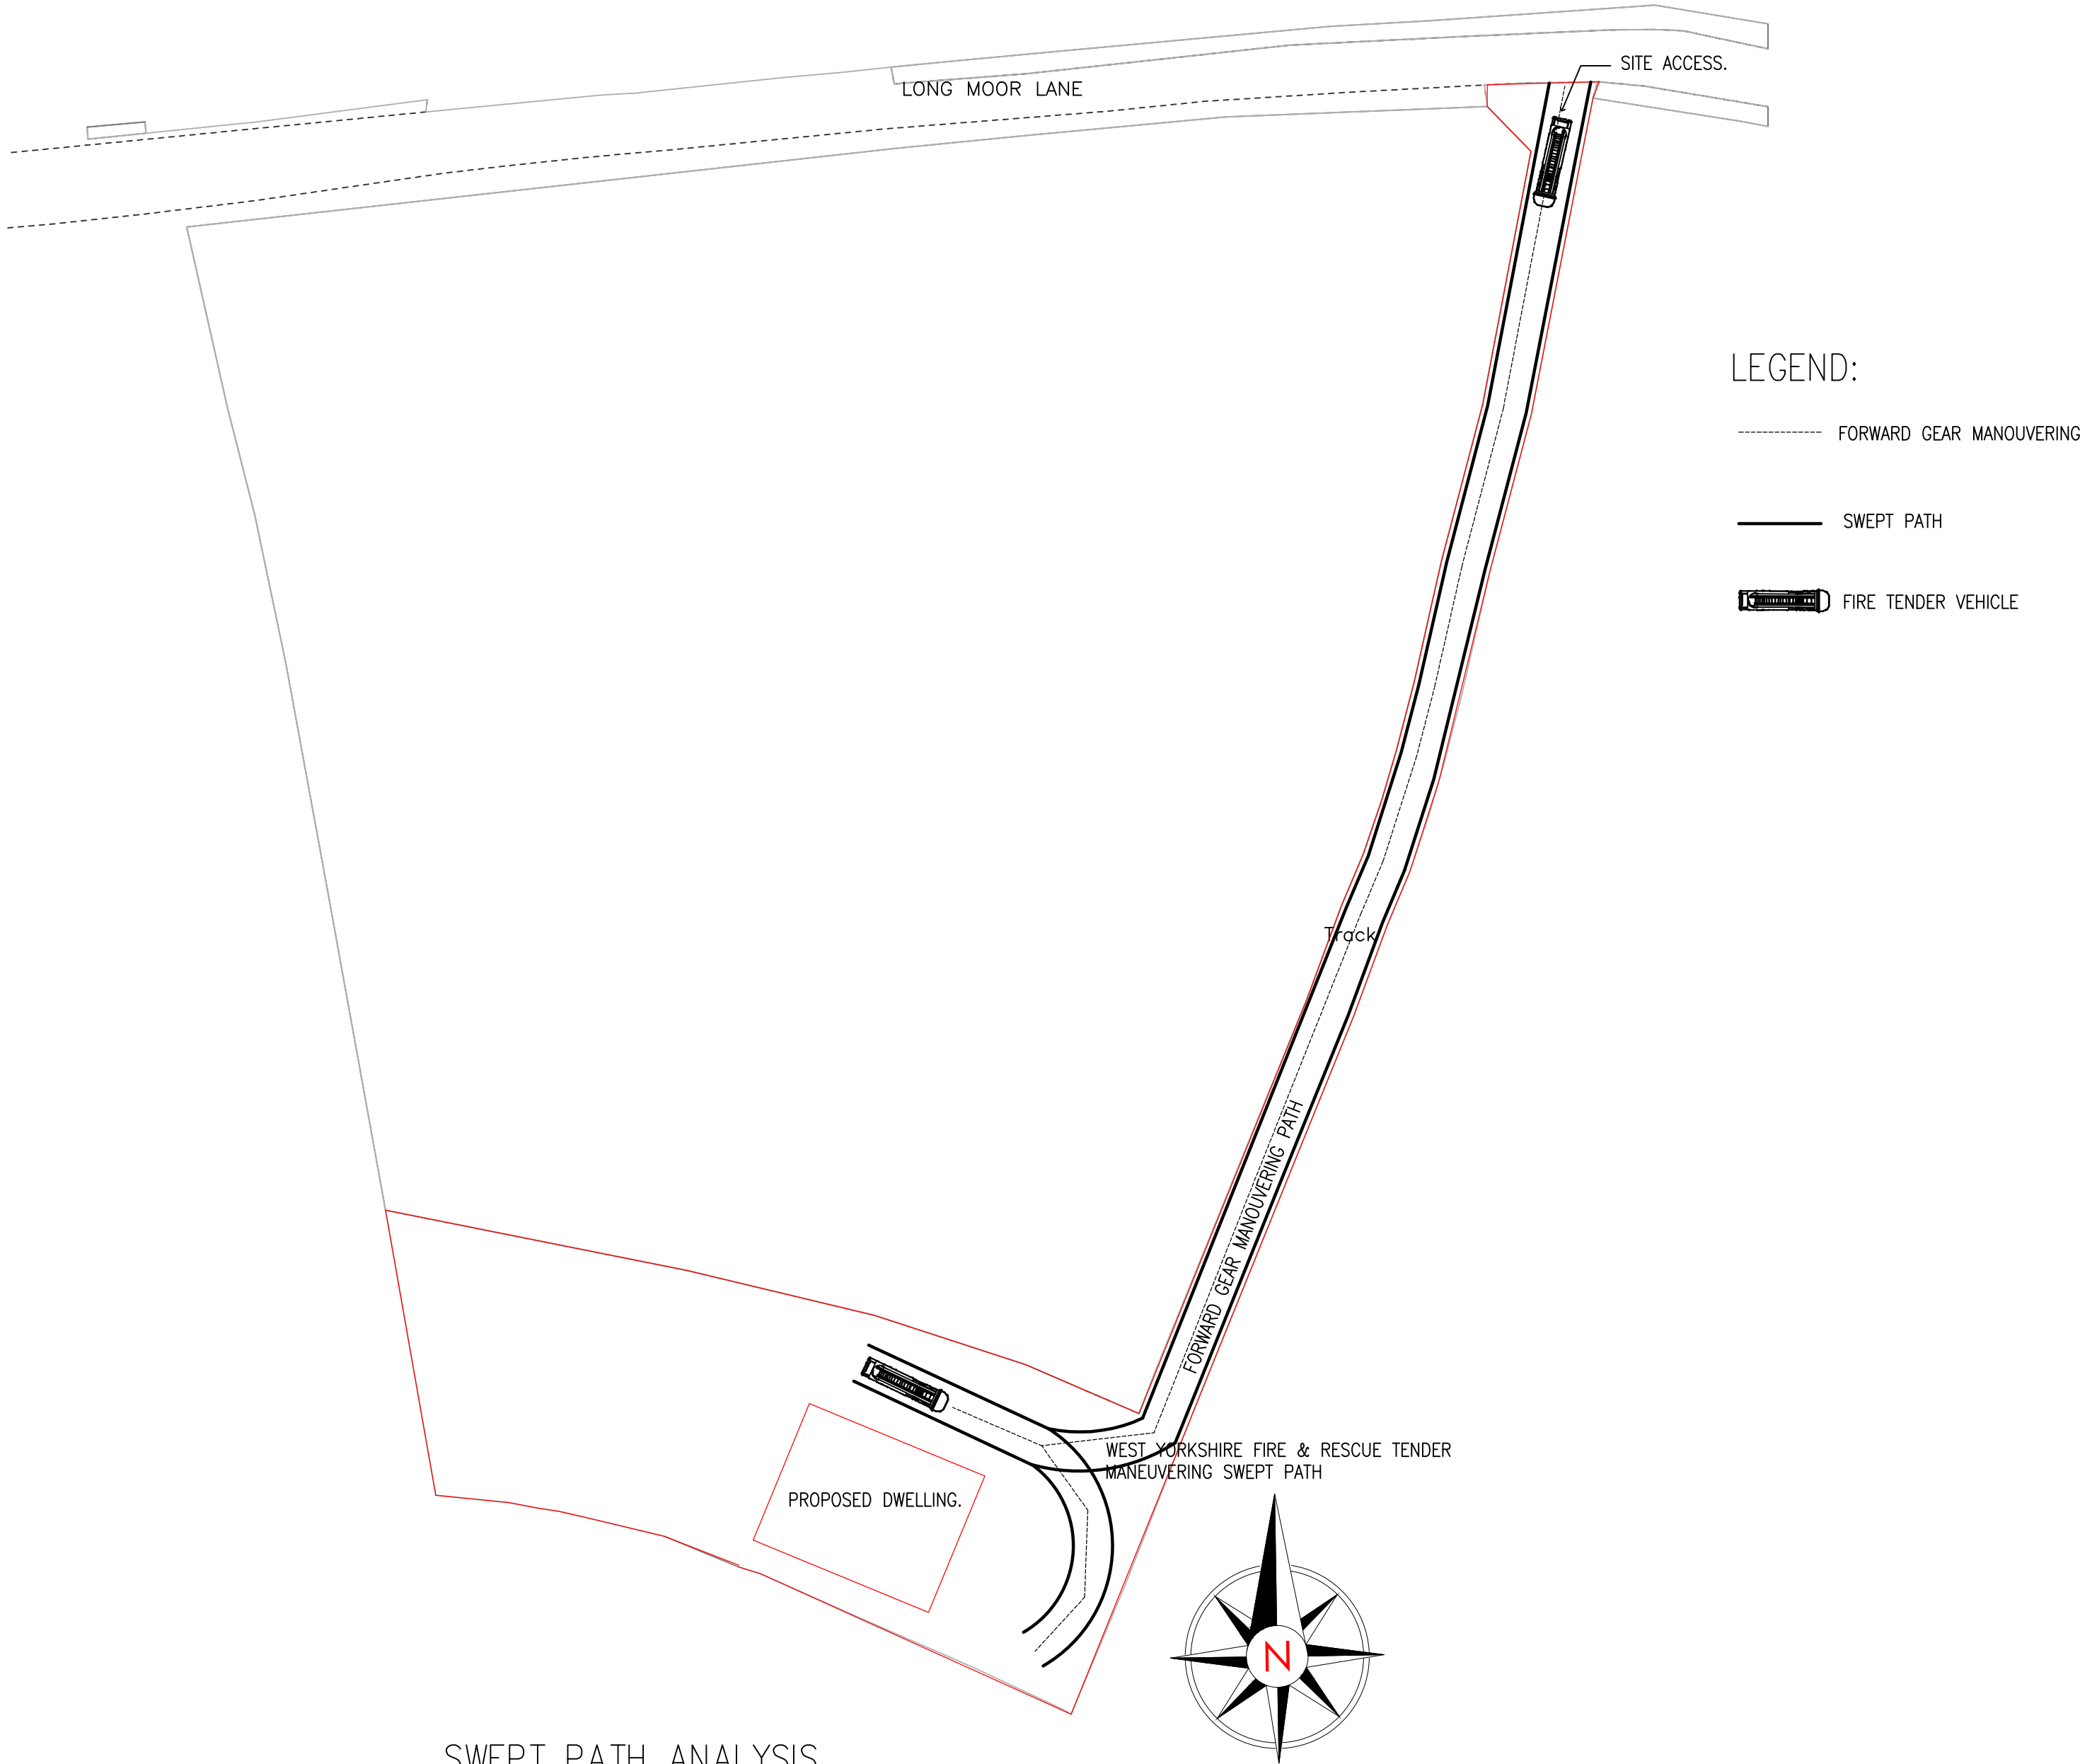

SWEPT PATH ANALYSIS.
SCALE 1:200.

REVISIONS					
Rev	Details of Amendment	Date	Name	Checked	
SPECIFICATION					

THIS DRAWING IS THE PROPERTY OF PAD ARCHITECTURE. IT MUST NOT BE COPIED OR REPRODUCED IN ANY WAY WITHOUT THE PRIOR PERMISSION OF THE OWNERS OR THEIR DULY AUTHORISED REPRESENTATIVE			
PAD ARCHITECTURE. MARTIN HOUSE, SUITE 2, 2, MARTIN STREET BRIGHOUSE HD6 1DA Tel: 01484 443191 Web: www.project1designs.co.uk			
		PAD ARCHITECTURE DESIGN AND BUILD SPECIALISTS	
CLIENT MR M TAYLOR DRAWING STATUS:PLANNING PERMISSION			
PROJECT PROPOSED SWEPT PATH ANALYSIS LAND OPP'STE 6, LONGMOOR LANE HD8 8LY			
TITLE DEMOLITION OF OUTBUILDING & ERECTION OF DETACHED 3 BEDROOM DWELLING			
DATE 18.12.2025		SCALES AS SHOWN @ A1.	
DRAWN M.A		CHECKED	
APPROVED		DRAWING NUMBER PAD.628.117	
		REVISION	