
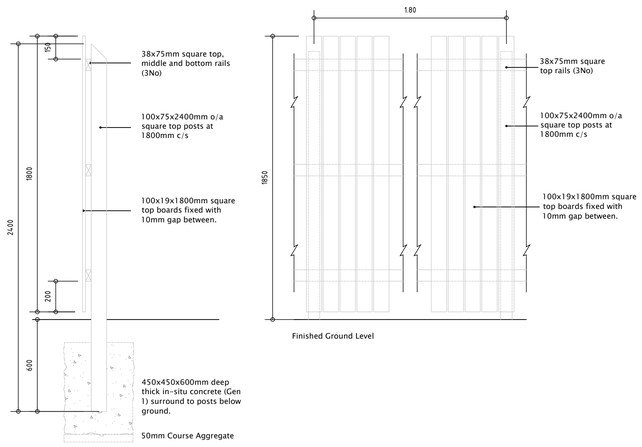



SECTION ELEVATION

1800mm HIGH CLOSE-BOARDED TIMBER FENCE

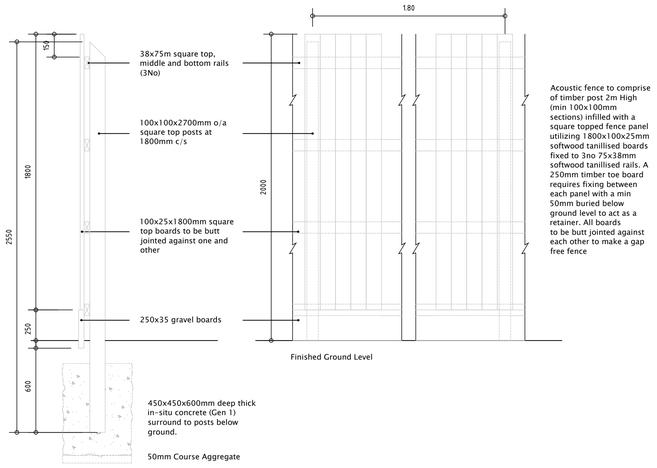

SECTION


2000mm HIGH ACOUSTIC TIMBER FENCE

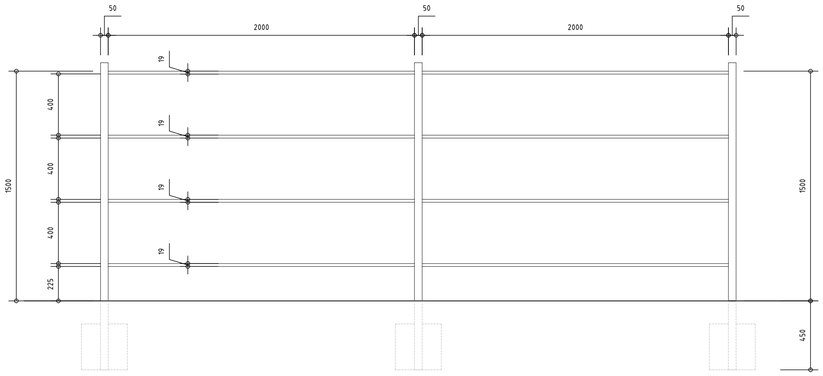


Railings - 900 High Estate Railings

- Railings to be galvanised & polyester powder coated black
- Footings to be set in concrtete to manufacturers specification


1500mm RAILINGS

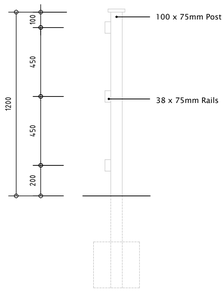

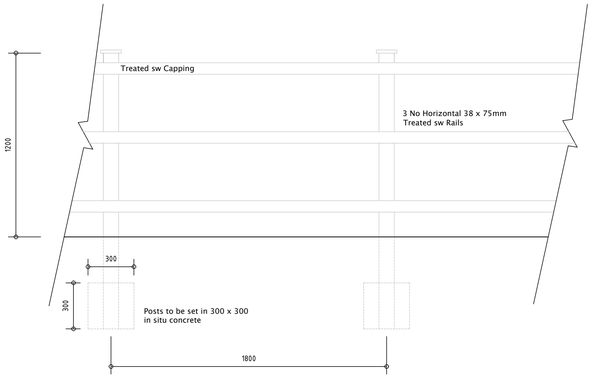


SECTION

1200mm HIGH POST & RAIL TIMBER FENCE

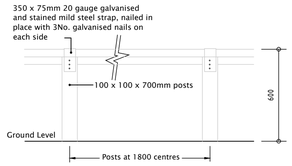


ELEVATION

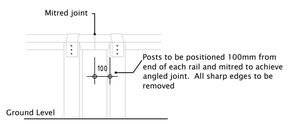

ANGLED JOINT

ELEVATION

600mm TIMBER KNEE RAIL

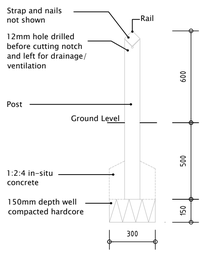

SECTION

NOTES:

1. All notch cuts to tops of posts are to be made prior to preservative treatment being applied.
2. All timber is to be treated with an approved pressure-impregnated preservative.
3. All timber to be sawn softwood.
4. All fixings to be galvanised.
5. Posts are to be positioned at 1200-1500mm centres, at all changes in direction and at all intersections.

05 / BOUNDARY TREATMENTS

1:20 SCALE

0.5m 2.5m

Do not scale off this drawing - Only figured dimensions to be taken from this drawing. Drawings based on Ordnance Survey and/or existing record drawings - Design and Drawing content subject to Site Survey, Structural Survey, Site Investigations, Planning and Statutory Requirements and Approvals.
Authorised reproduction from Ordnance Survey Map with permission of the Controller of Her Majesty's Stationery Office. Crown Copyright reserved.

Rev	Date	Description	Drawn	Check

Architecture Planning Urban Design Landscape

CLIENT: MILLER HOMES

DRAWING NUMBER: 22:5611:05

PROJECT: HERMITAGE PARK, LEPTON

SCALE @ A1: 1:20

DRAWING: BOUNDARY TREATMENTS

DRAWN: RAN DATE: APRIL '25

CHECKED: VS DATE: APRIL '25

JRP Associates
14 Mariner Court,
Calder Park, Wakefield, WF4 3FL
T 01924 383322
E info@jrpassoc.co.uk
W jrpassoc.co.uk