





North East Elevation
(side)

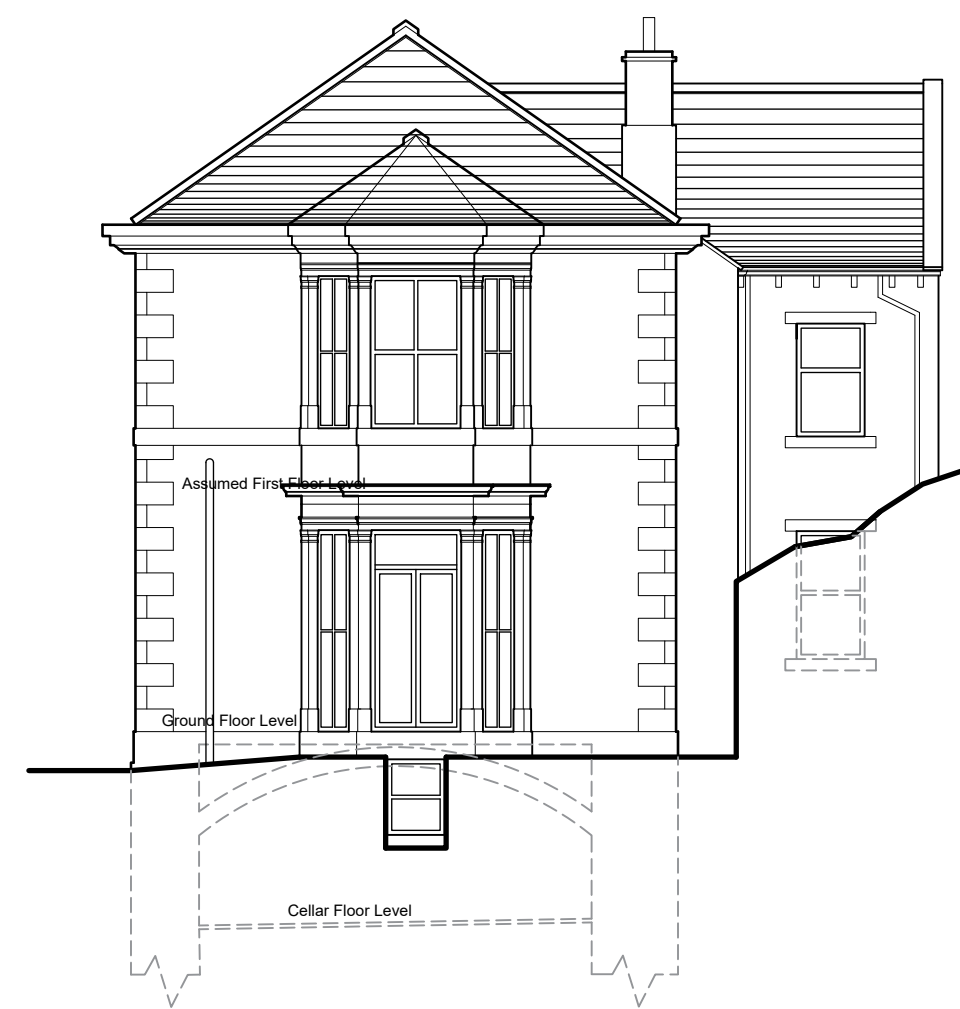


South East Elevation
(front)




North West Elevation
(rear)

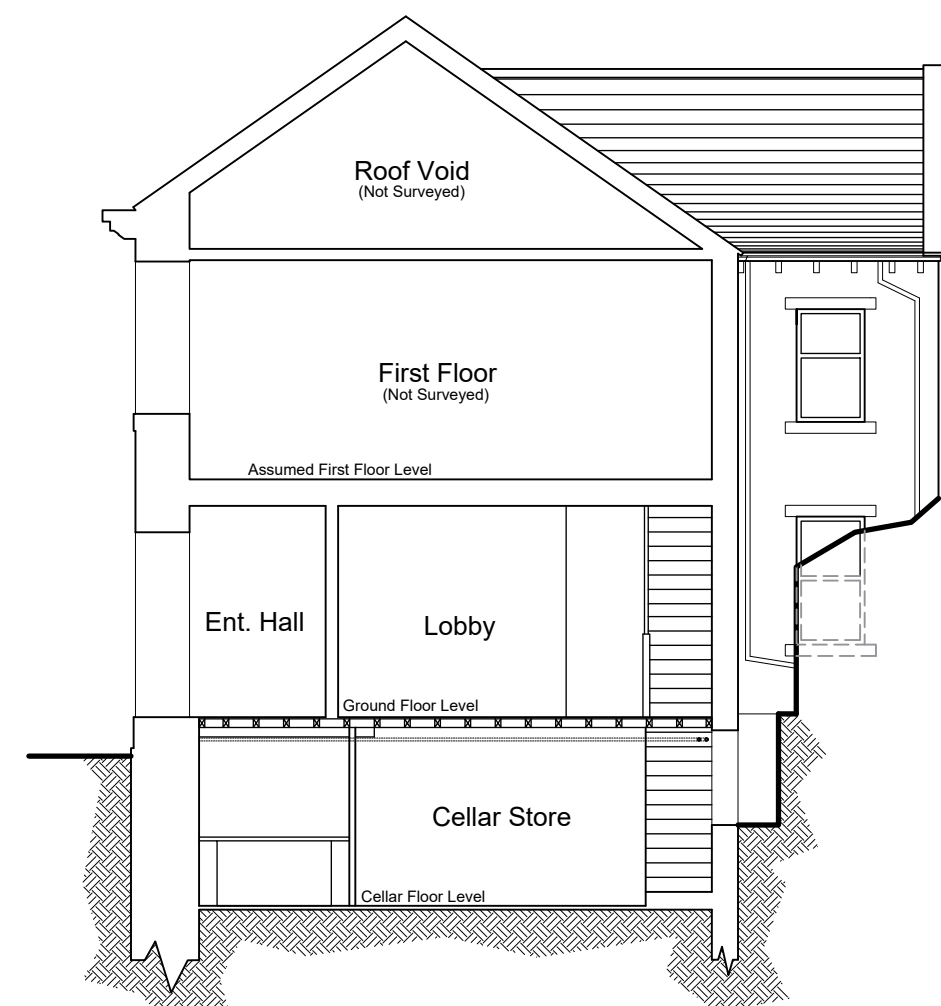



Section A-A

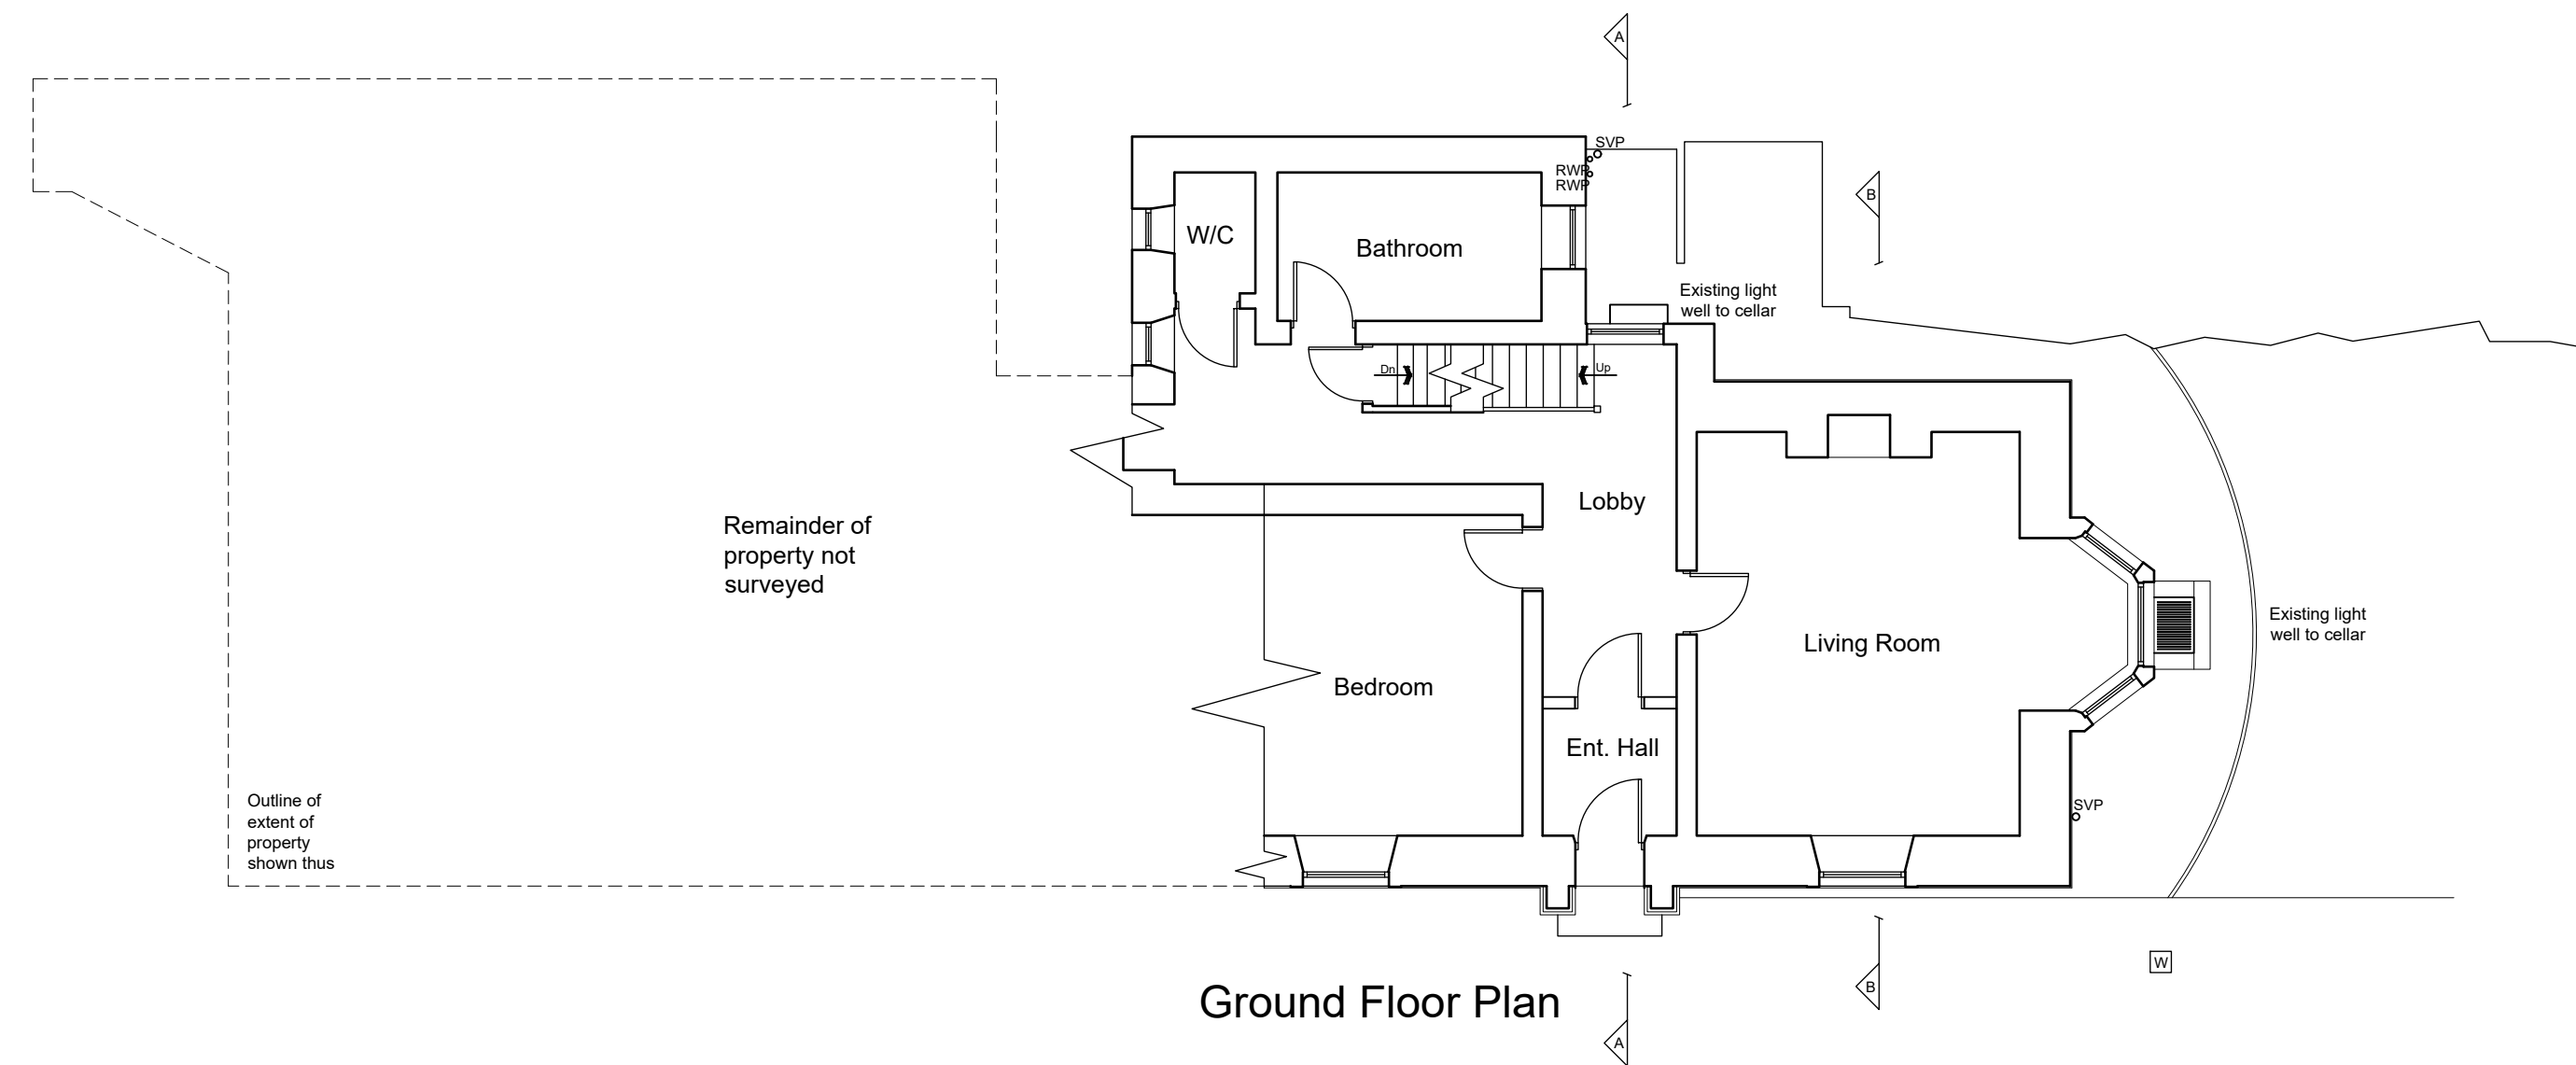

Ground Floor Plan

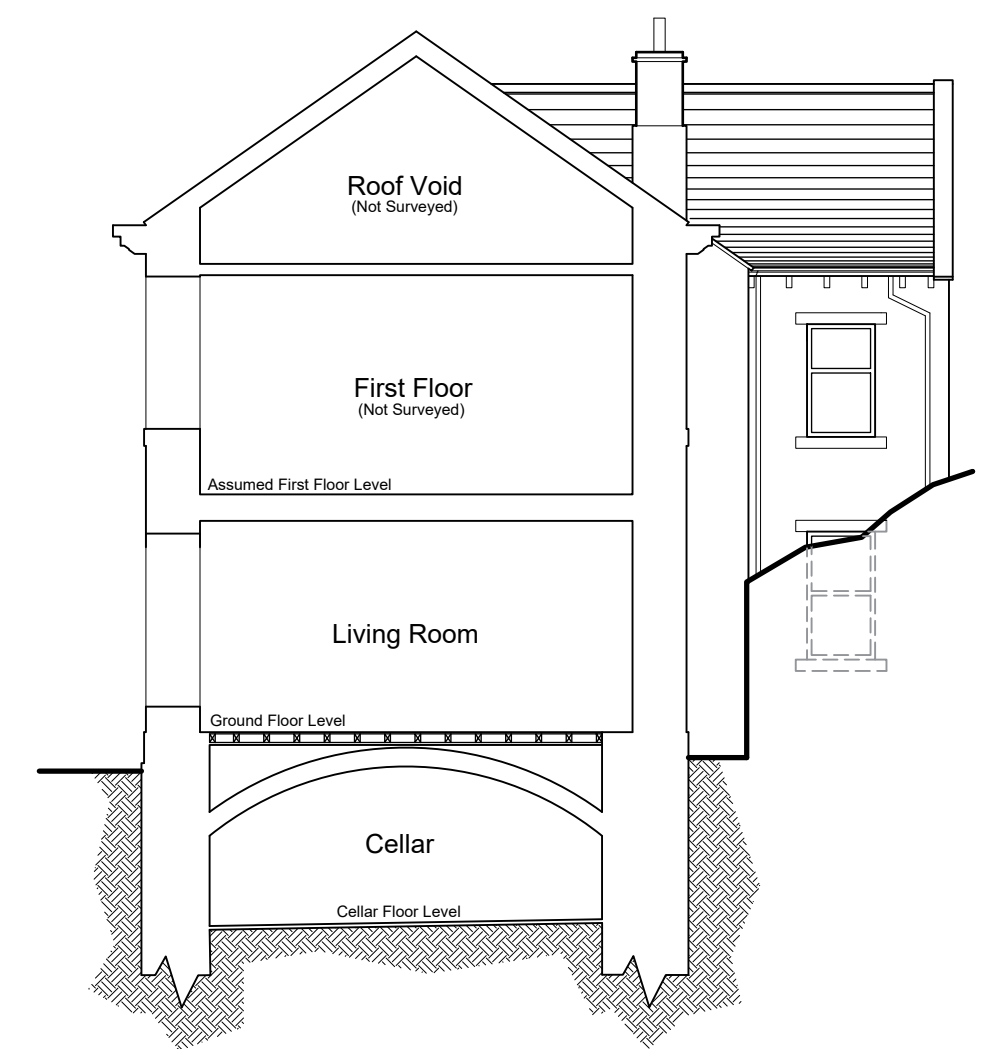

Section B-B

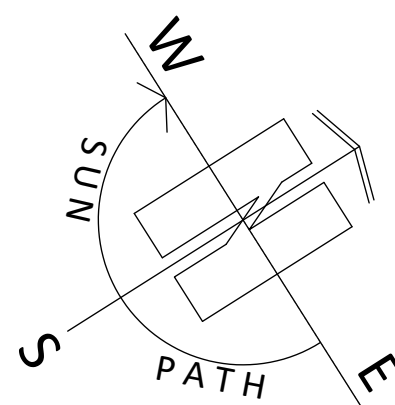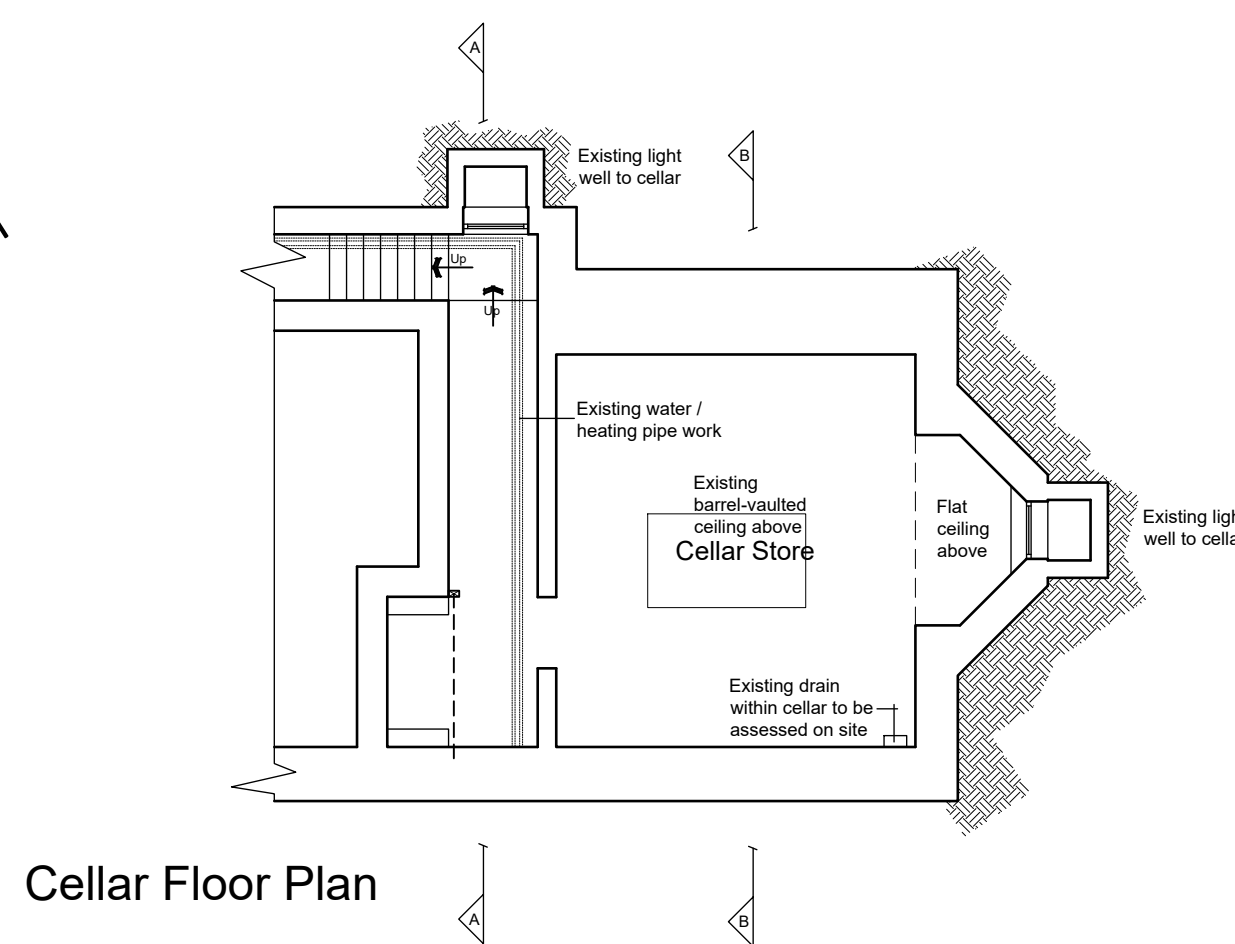

Cellar Floor Plan