



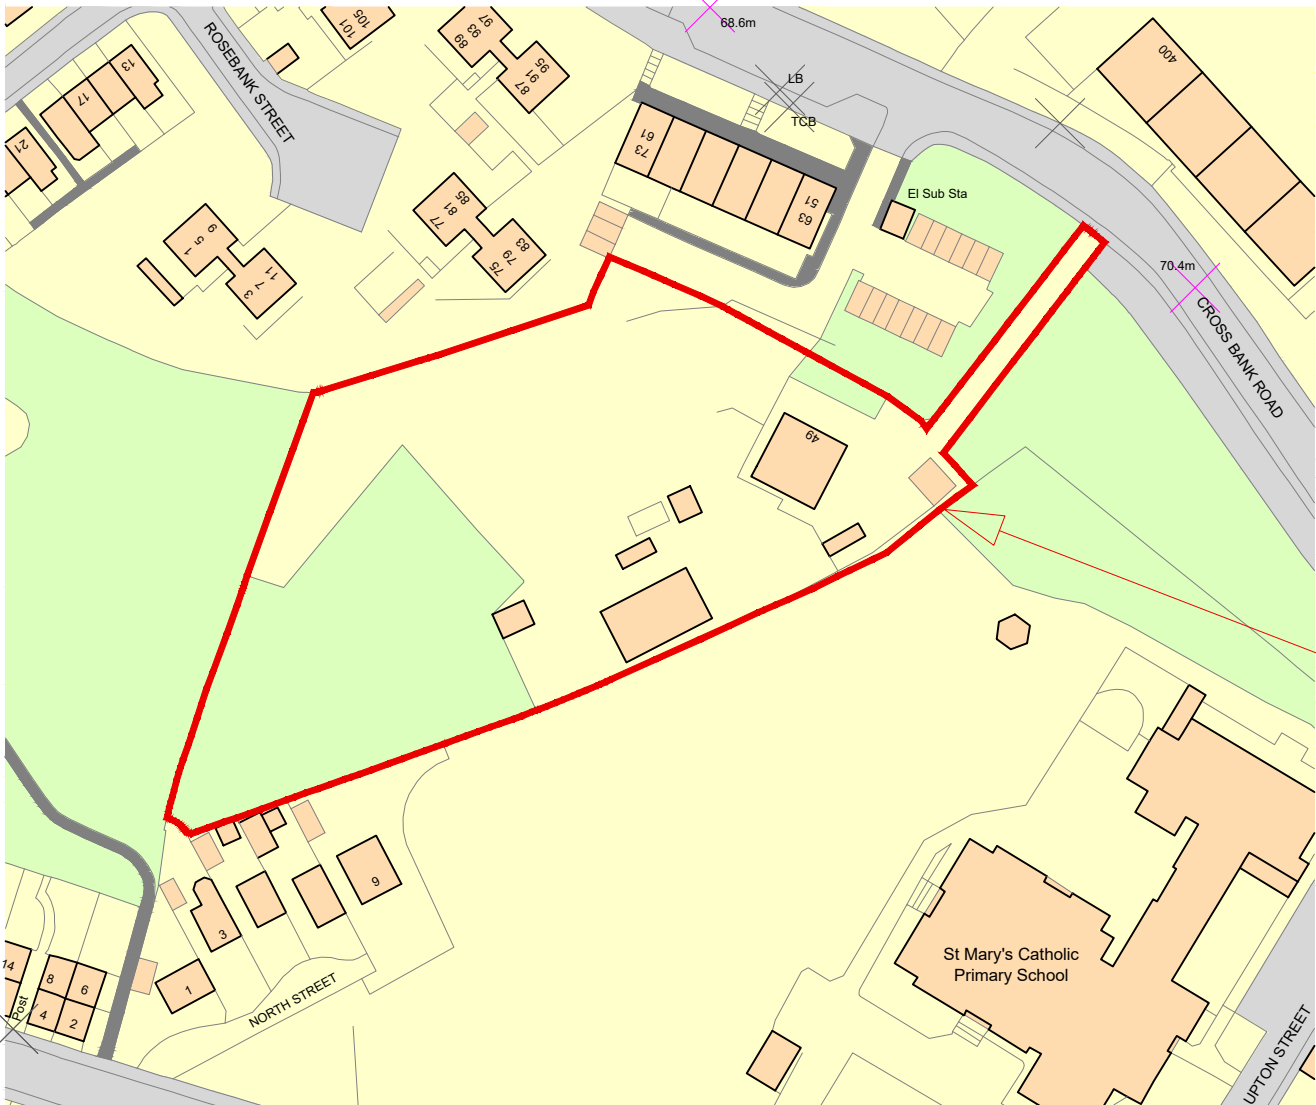


Ordnance Survey, (c) Crown Copyright 2025. All rights reserved. Licence number 100022432

SITE LOCATION PLAN

SCALE - 1:1250

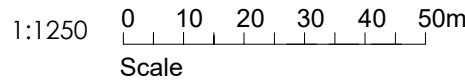


NORTH

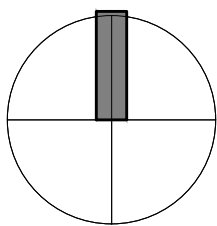

SITE


49, CROSS BANK ROAD
BATLEY
WEST YORKSHIRE
WF17 8PN

LAND OWNERSHIP OUTLINED IN RED.

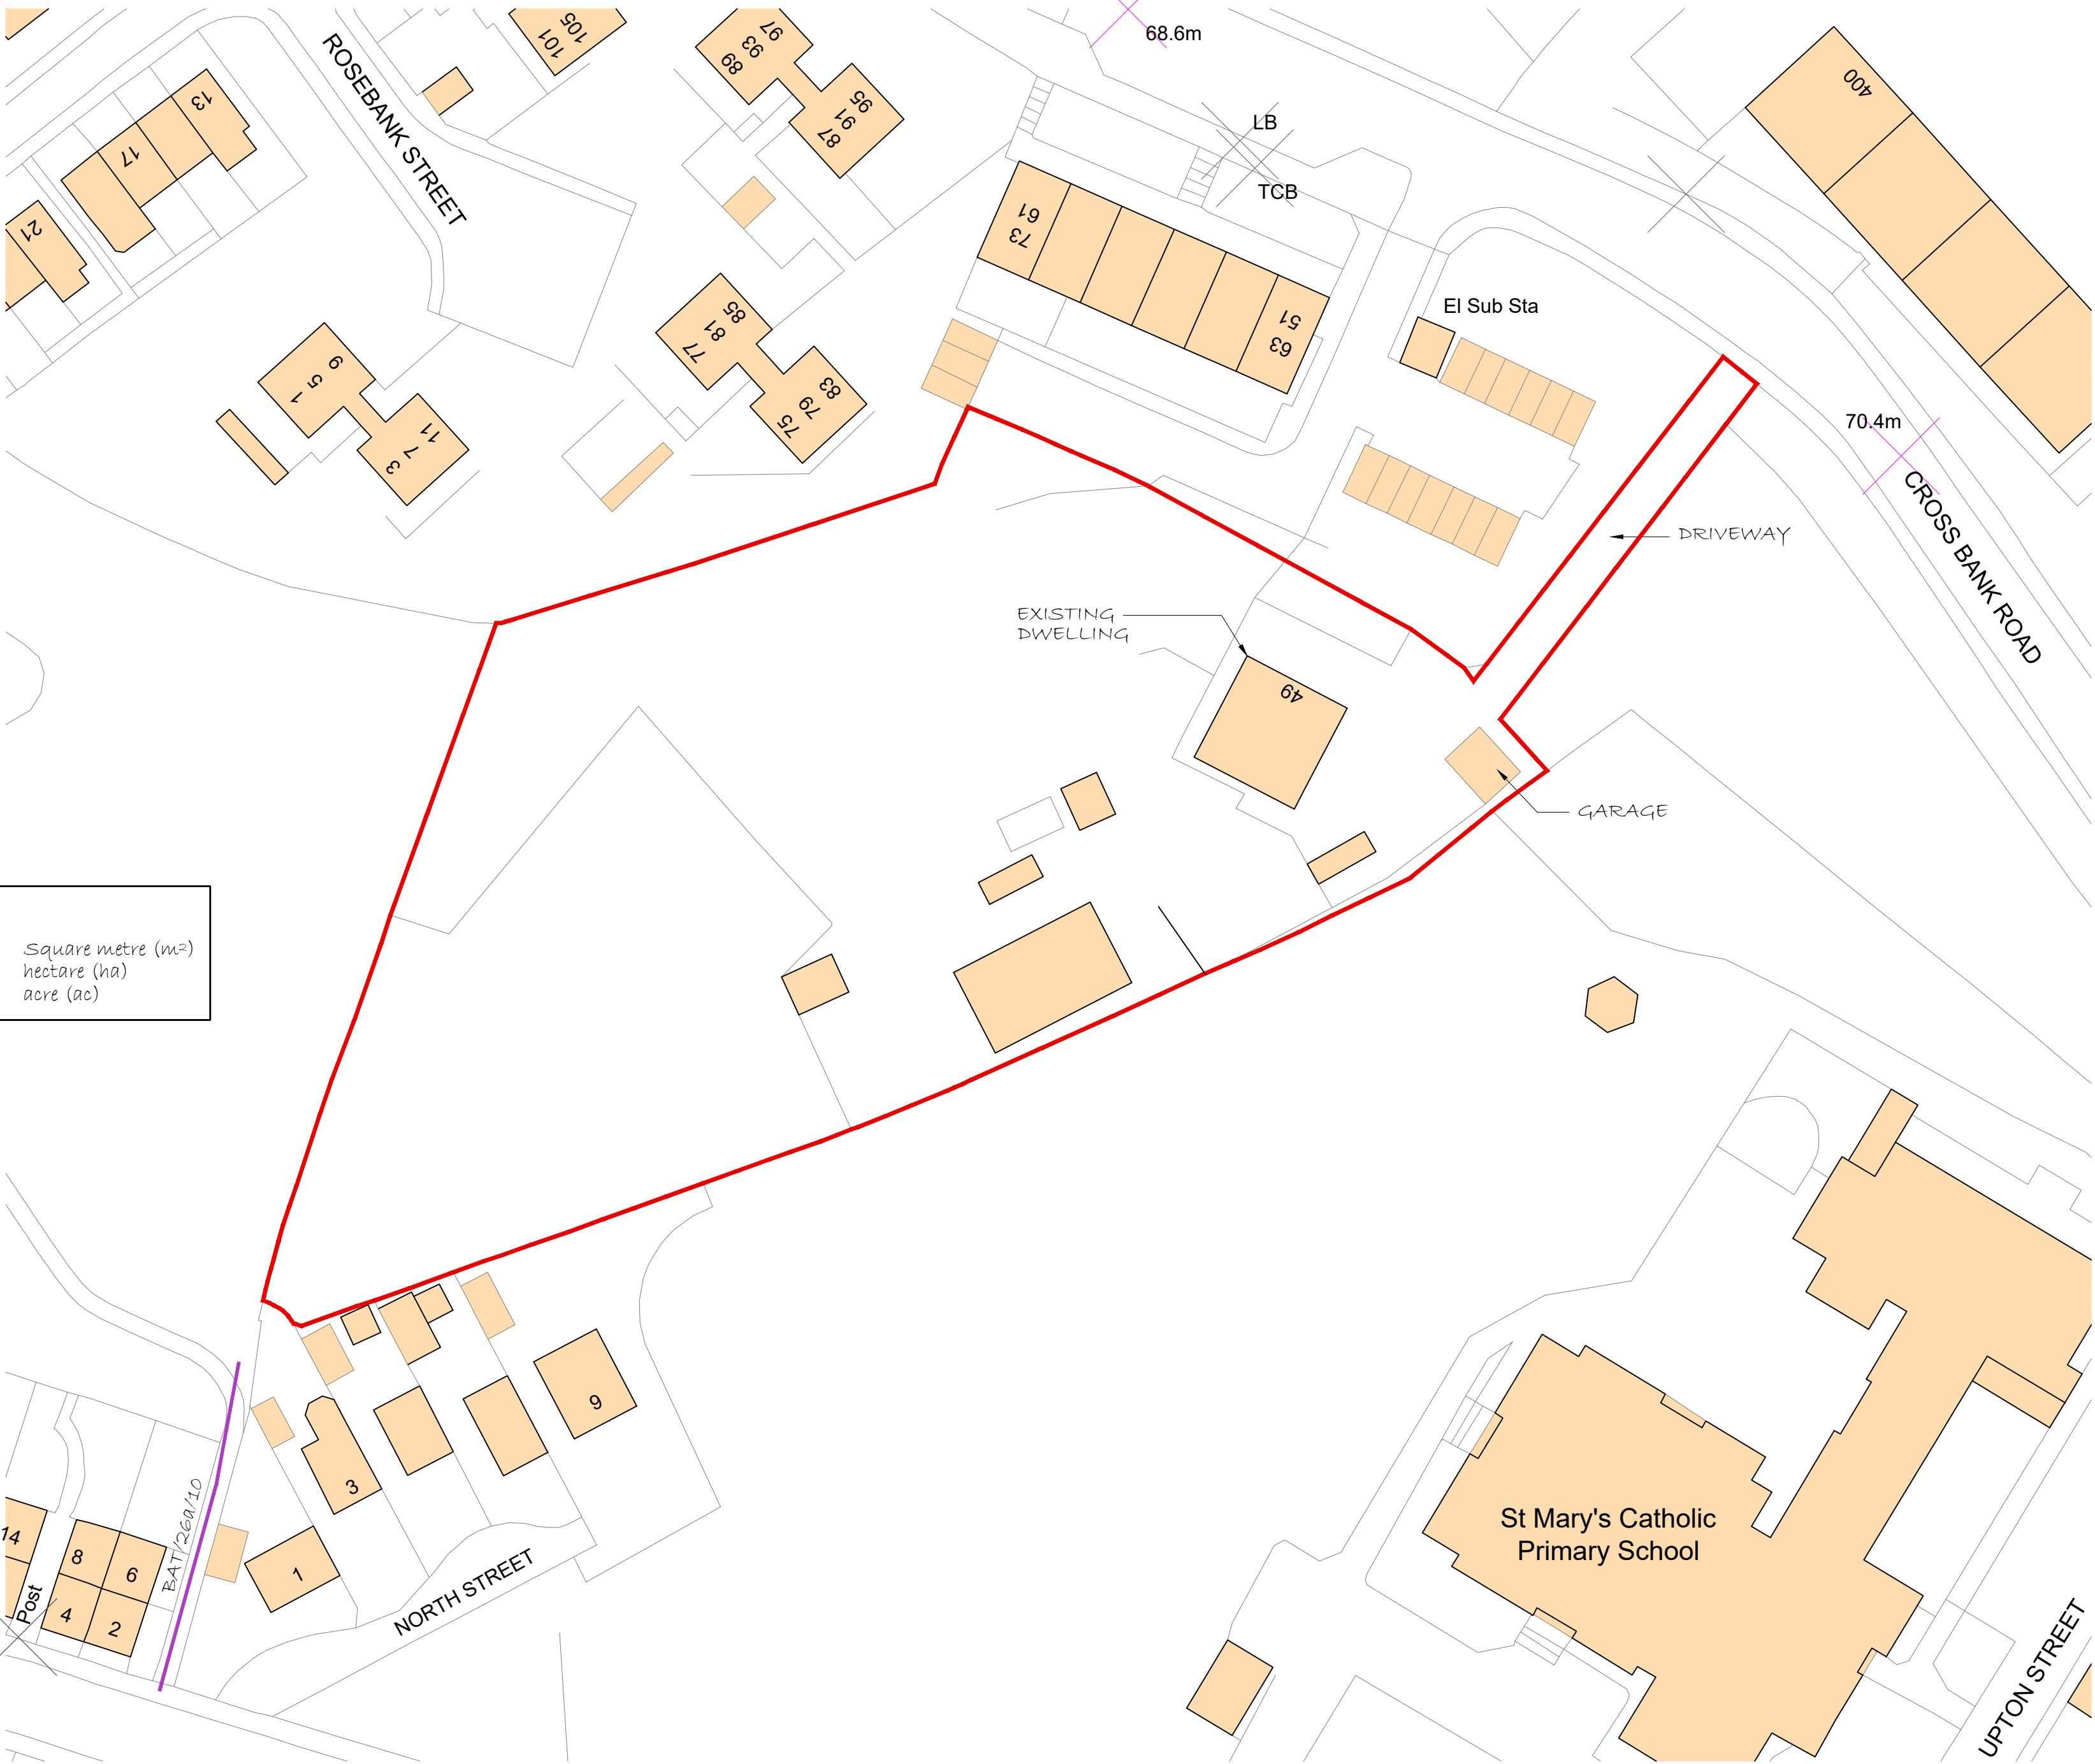

SITE AREA	
6676.5	Square metre (m ²)
0.66765	hectare (ha)
1.6497	acre (ac)

PUBLIC RIGHT OF WAY:

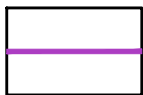


ROUTE CODE:
STATUS:
ADMINISTRATION AREA:
LENGTH:
LEGAL TYPES:


BAT/26a/10
FOOTPATH
BAT
35.1246
ROW

EXISTING SITE/BLOCK PLAN

SCALE - 1:500

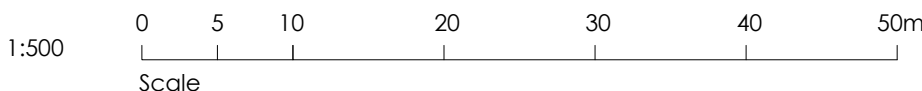

NORTH

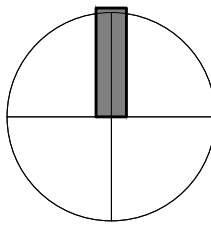

Do not scale from this drawing. **tractus:dma** must be notified immediately should any discrepancies be found. The contractor must check all dimensions on site before construction or manufacture of materials. This drawing or any portion of it may not be reproduced without the consent of **tractus:dma**

NOTES

All efforts have been made in measuring existing site.
However the contractor / builder is responsible, for checking & confirming all given dimensions on site prior to pricing & works.

Extent of boundary ownership confirmed by applicant

Proposal -

Planning Application for -

Demolition of Existing Garage, Out-Buildings & Dwelling.
Erection of 1No. New Build Dwelling, Detached Stable, formation of Riding Arena and External Works (within a Conservation Area) to meet the applicants requirements and as shown on the planning drawings.

Materials As Existing: (Existing Dwelling) -

Walls - Brickwork finish to outerleaf.

Doors - White upvc framed doorsets.

Windows - White upvc framed double-glazed units.

Roof - Clay plain roof tile to main roof.
Bitumen roofing felt to flat roof area.

Fascia/Guttering - White upvc fascia with brown upvc guttering and downpipes.

1) GENERAL BUILDING NOTES

a) All works to be in accordance with Building Regulations, current editions and amendments and to the satisfaction of the Building Control Authority.

b) All works within the contract and by the contractor must be carried out in such a way that all requirements under the Health and Safety at Work Act are satisfied and maintained.

c) All works by the Contractor must be carried out in compliance with the requirements of all British Standards, Codes of Practice etc. and with the requirements of all relevant and current Statutory Authority regulations.

d) All structural calculations if required to be submitted by client appointed Structural Engineers and upgraded as necessary as works proceed to suit any clients requirements.

e) The contractor must ensure and will be held responsible for the stability of the building structure at all stages of the contract.

2) APPROVED DOCUMENT A STRUCTURE

a) All structural details and calculations if required to be submitted for approval to Building Control Authority by client appointed Structural Engineer.

PLANNING ISSUE

A	Proposal description amended.	06/07/26	AM	-
Rev	Description	Date	By	App'd

tractus:dma
architectural design

Stross House, Scout Hill Mills, Broad Street, Dewsbury
West Yorkshire, WF13 3SA

t: 01924 462 550 m: 07791 717 404
e: asif@tractusad.co.uk

Client
MRS. N.JAVEED

Project
49, CROSS BANK ROAD
BATLEY, WF17 8PN

Drawing title
SITE LOCATION PLAN AND
EXISTING SITE/BLOCK PLAN

Drawn by AM	Date 11/25	App'd -
Drawing no EX-01	Project no 25-986	Scale @ A1 A.S.
		Rev A

©2025 **tractus:dma** architectural design

CDM 2015

RISKS

- RESTRICTED ACCESS TO SITE.
- SITE WELFARE REQUIREMENTS.
- SITE CLEARANCE.
- EXCAVATIONS/CONCRETE WORKS.
- TEMPORARY SUPPORT.
- WORKING AT HEIGHT.
- INSTALLATION OF TEMPORARY AND RE-ROUTED SERVICES.
- HANDLING LOADS.