

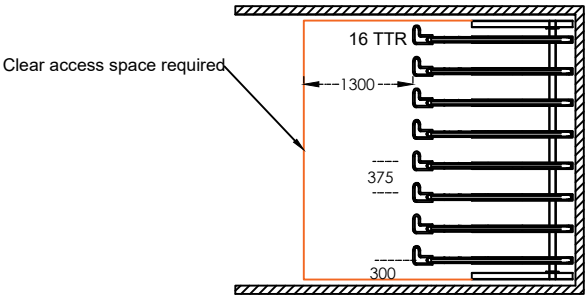


The Bike Storage Company
Secured by Design Two Tier Cycle Rack


Tel: 0800 246 1723

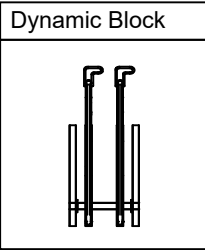



Min. aisle width: 1300mm
Clear access space in front of rack: 1300mm
Spacing between racks: 375mm (Bespoke centres available, 400mm)
Centre of rack leg to wall tolerance: 300mm
Minimum ceiling height: 2500mm

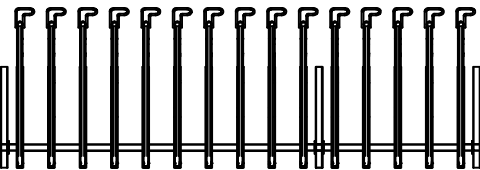

Runs over 20 spaces, rack legs can be shared to reduce overall width

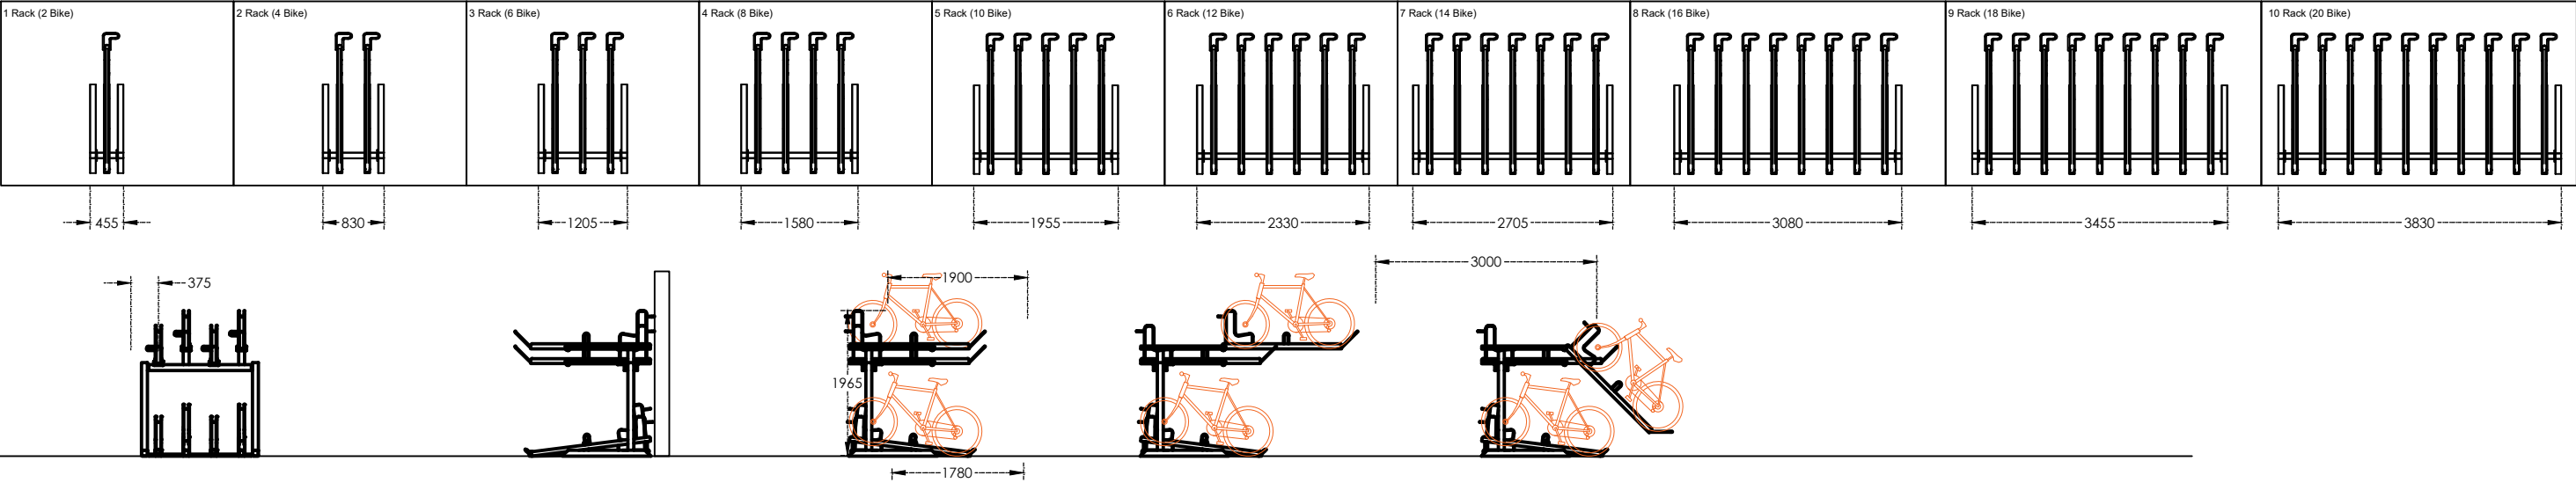

Back-to-Back Two Tier Cycle Rack

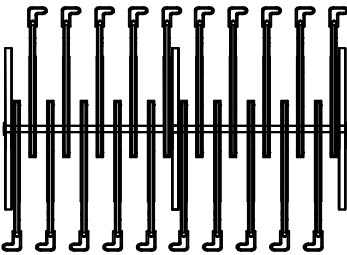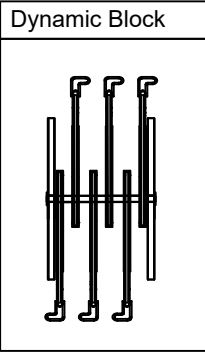

Spacing between racks: 400mm
Rack legs shared to reduce overall width

