




Secured by Design Two Tier Cycle Rack (Silver)

RETAIN NYLON BLOCKS AND ADD PLATE W (1:3)




FOLDED LOCKING HOOP U (1:4)

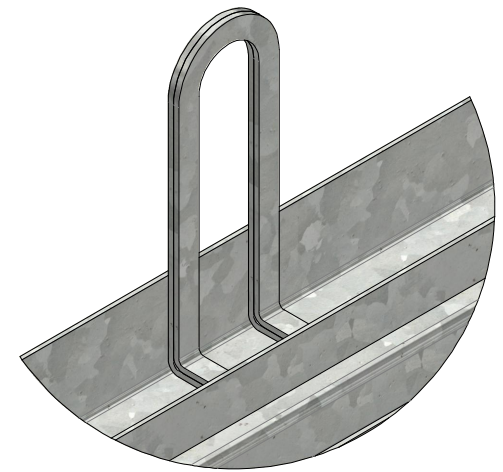

WELDED TO BASE OF INNER V (1:3)



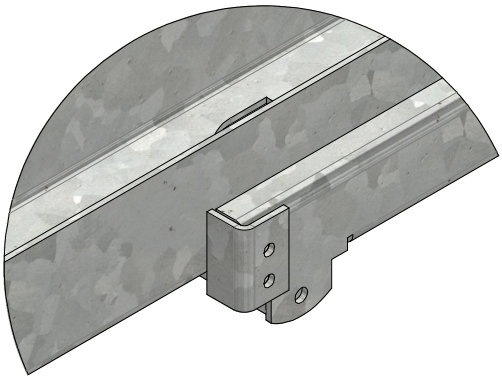
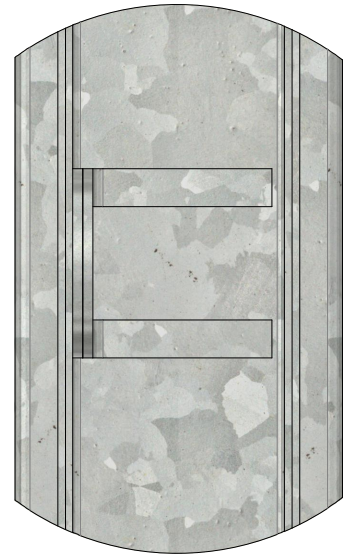


IMPROVED END PLATE Y (1:3)

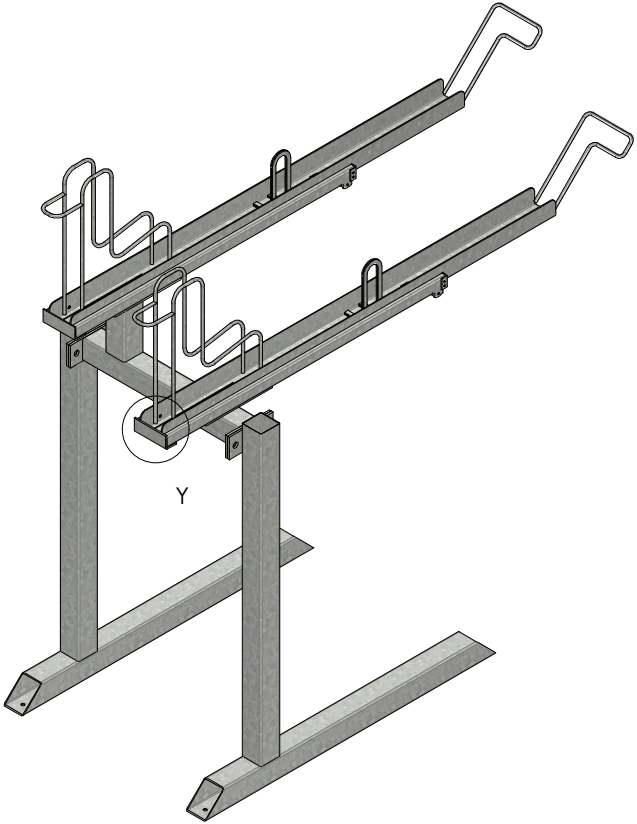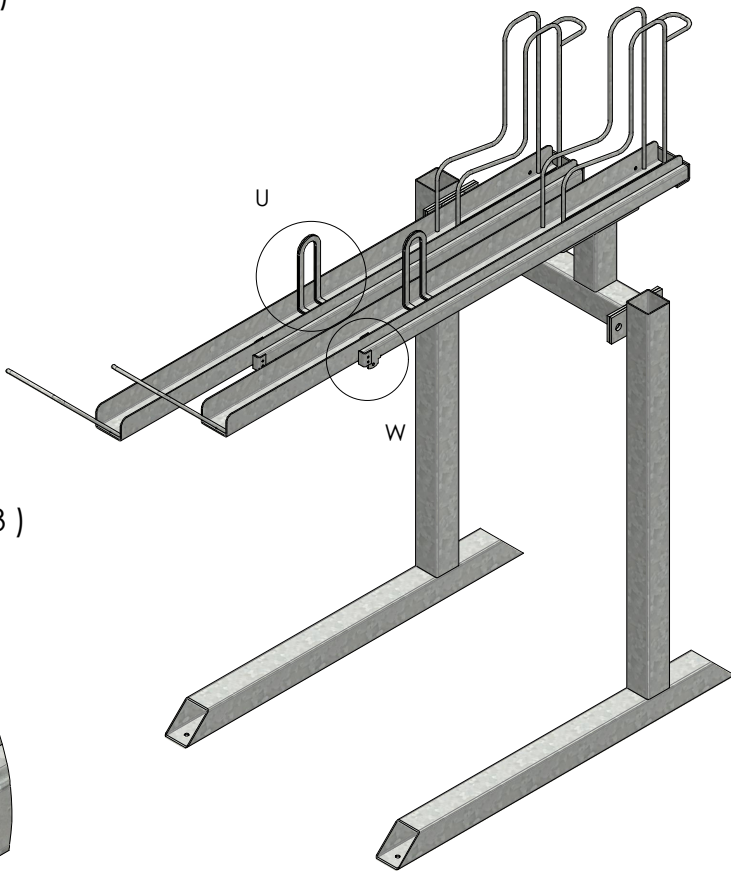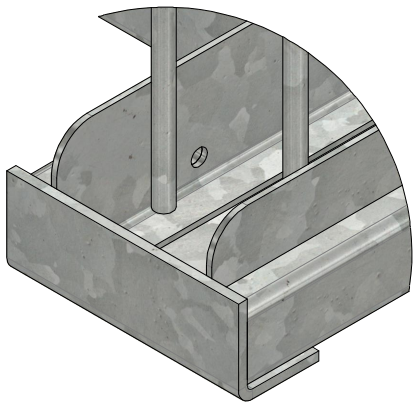

Key Features:

- Increased security of locking hoop - 2No. Locking hoops welded together to create 10mm thick plate
- Increased material thickness to locking hoops and end caps
- 3mm Plate to cover the gap between the outer and inner
- 5mm Rear end cap
- Security fixings and armour rings to all fixings

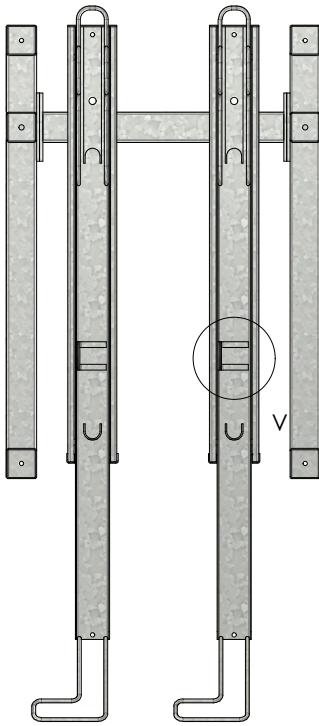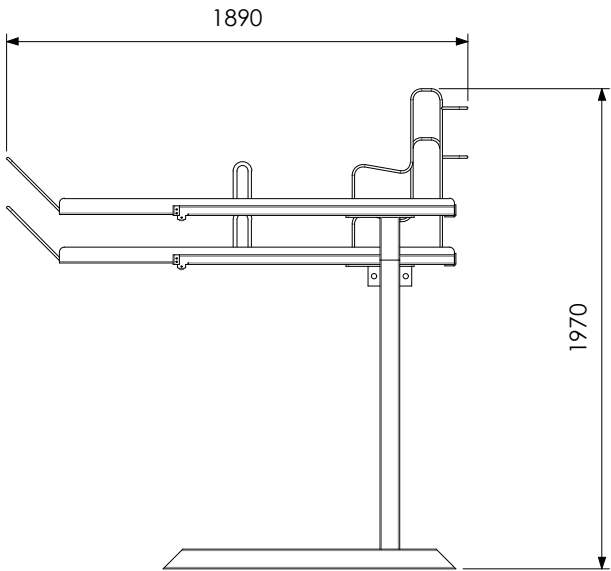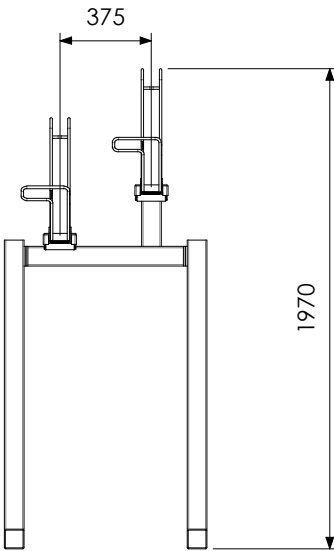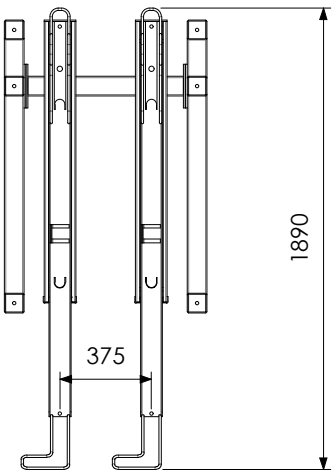

NOTES

TOLERANCES
• LINEAR TOLERANCES ± 1mm
• ANGULAR TOLERANCES ± 0.5°
ALL DIMENSIONS IN MM UNLESS STATED
THIS DRAWING IS CONFIDENTIAL AND IS THE PROPERTY OF THE BIKE STORAGE COMPANY
IT MUST NOT BE COPIED OR DISCLOSED TO A THIRD PARTY WITHOUT PERMISSION.
THE BIKE STORAGE COMPANY, MARINA STUDIOS, HARBOUR YARD, LONDON, SW10 0XD
HELLO@THEBIKESTORAGECOMPANY.CO.UK



THE
BIKE STORAGE
COMPANY
0800 246 1723

CREATED BY
W Martin

CREATION DATE
21/04/2026

REVISION
01


TITLE
TBSC_TTR_SBD_DR_01-1

PROJECT
Secured By Design

CLIENT
The Bike Storage Company

STATUS
Manufacture

SCALE
1 : 19
SHEET
1
SHEET SIZE
A3

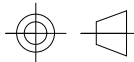

THIRD ANGLE PROJECTION