




PLAN

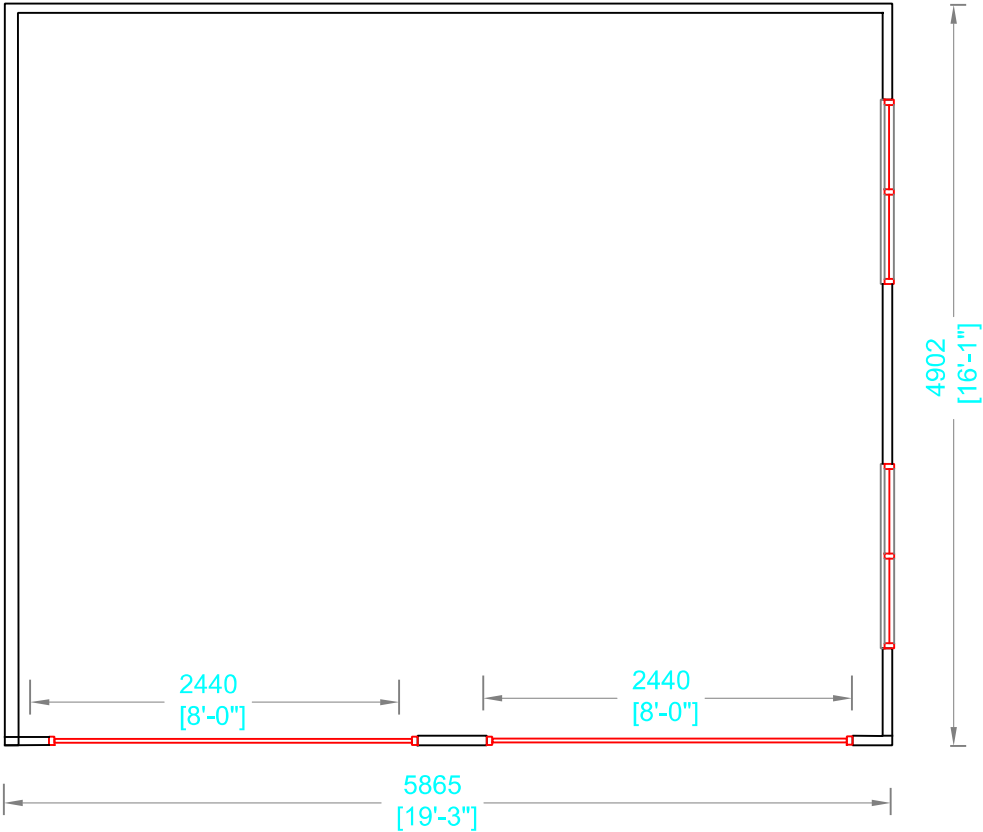


RH ELEVATION

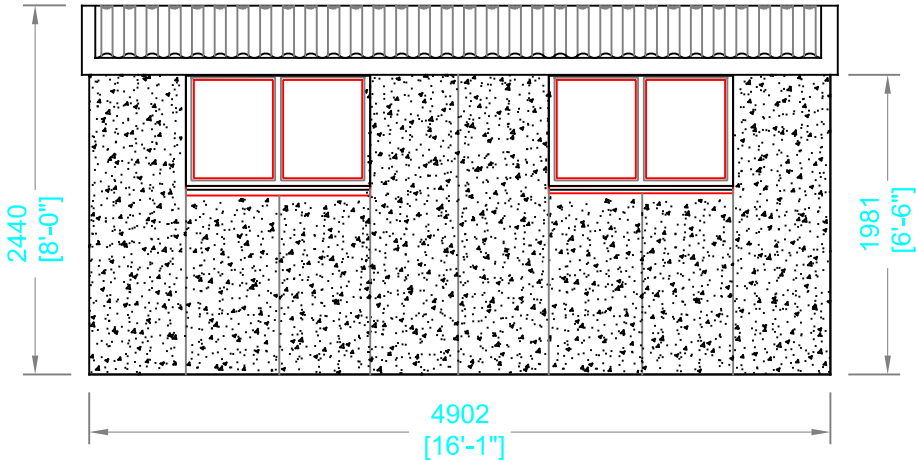


LH ELEVATION

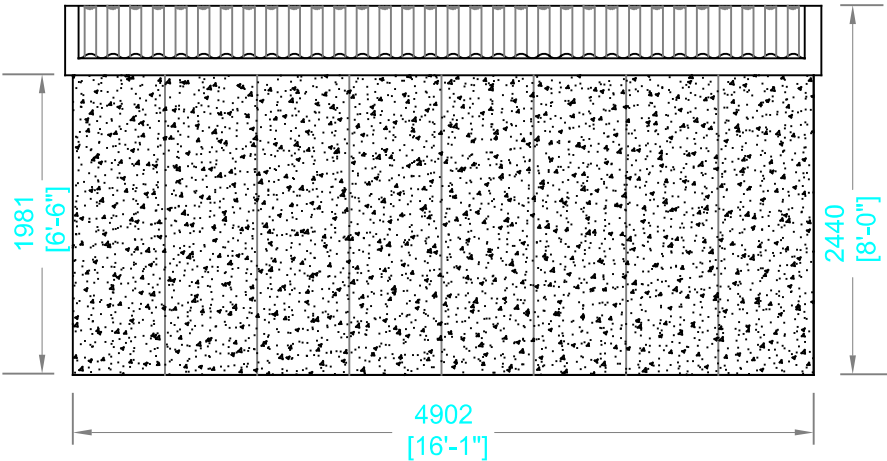

FRONT ELEVATION

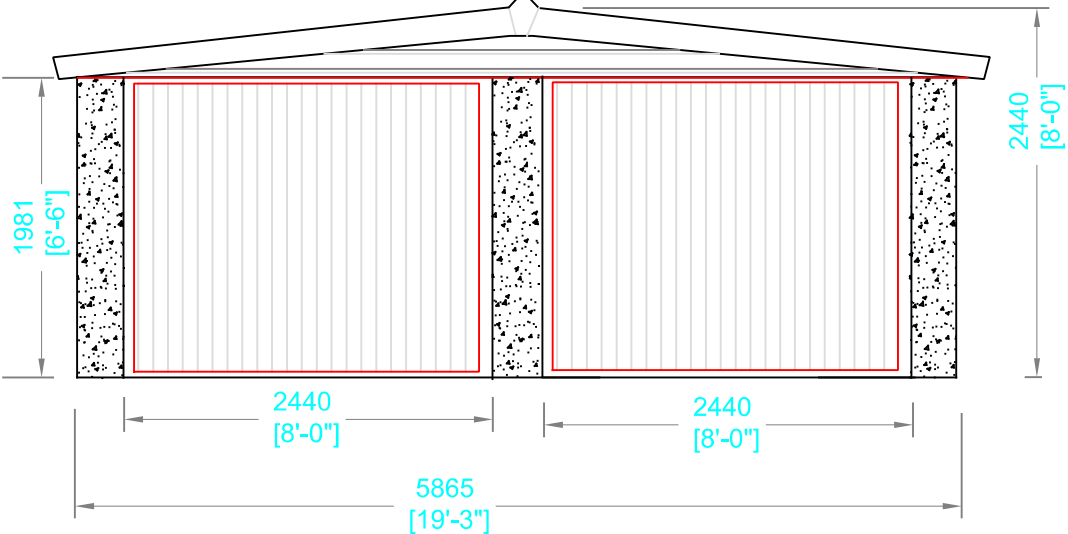

REAR ELEVATION

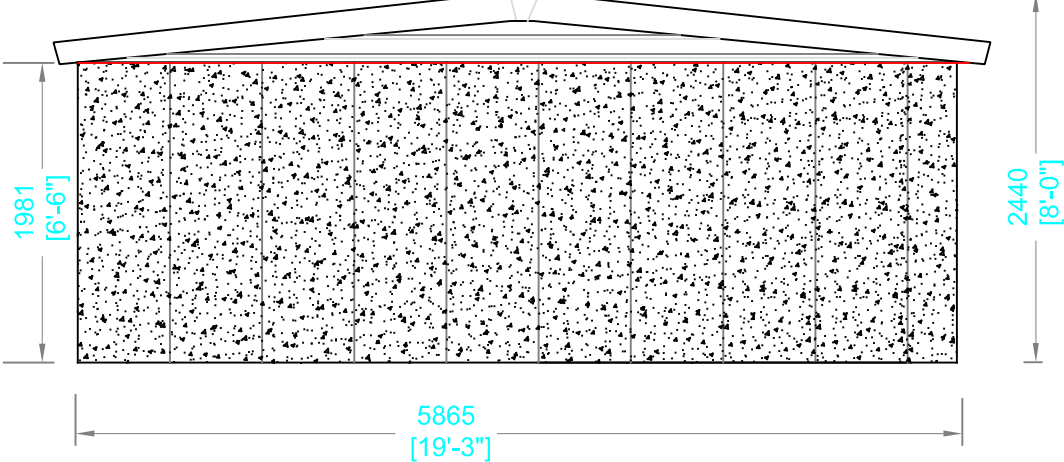

BUILDING SPECIFICATION

STYLE:	Timber	
ROOF TYPE:	Apex	
LENGTH:	4902mm	16'1"
WIDTH:	5865mm	19'3"
EAVES HEIGHT:	1981mm	6'6"
RIDGE HEIGHT:	2440mm	8'0"

CONCRETE PANELS

To be reinforced with 6mm bars & connected with 3no 6mm galv. steel bolts. Designed for 25N/mm2 at 28 days.

HEIGHT:	1981mm	6'6"
THICKNESS:	62mm	2½"
FINISH: LEFT:	Multispar	
REAR:	Multispar	

EXTERNAL WALLS

FINISH: FRONT:	Multispar	
RIGHT:	Multispar	

ROOF COVERING

Supported by trusses at 1.83m centers fixed to panels

COLOUR:	Grey	
PROFILE:	5" Corrugated	
MATERIAL:	Cement Fibre	

FASCIAS / WALL BUILD-UP

MATERIAL:	White PVC	
DEPTH:	50mm	

GARAGE DOOR [2no]

STYLE:	Vertical	
COLOUR:	White	
FINISH:	Powder Coated	
WIDTH:	2743mm	8'0"
HEIGHT:	2440mm	6'6"
TYPE:	"Up and Over"	

WINDOWS [2no]

STYLE:	Fixed	
COLOUR:	Timber	
FINISH:	PVC	
WIDTH:	1220mm	4'0"
HEIGHT:	761mm	2'6"
LOCATIONS:	Right	

PERSONNEL DOOR [0no]

STYLE:		
COLOUR:		
FINISH:		
WIDTH:		
HEIGHT:		
LOCATION:		

Rev	Date	Revision
PROJECT: Proposed Garage 29 South Street Bradford BD12 7DA		
CUSTOMER / CLIENT: Derek Arthur		
DRAWING: Plan, Elevations		
 HANSON GARAGES Warren Road, Green Lane Industrial Park, Featherstone, West Yorkshire WF7 6EL Tel: 01977 695111 Fax: 01977 695151 E-Mail: sales@hansongarages.co.uk Web: www.hansongarages.co.uk		
SCALE: A3@1:50	DATE: 06.03.26	DRAWN: M.S
DWG NO. 26-20A	REV -	

