




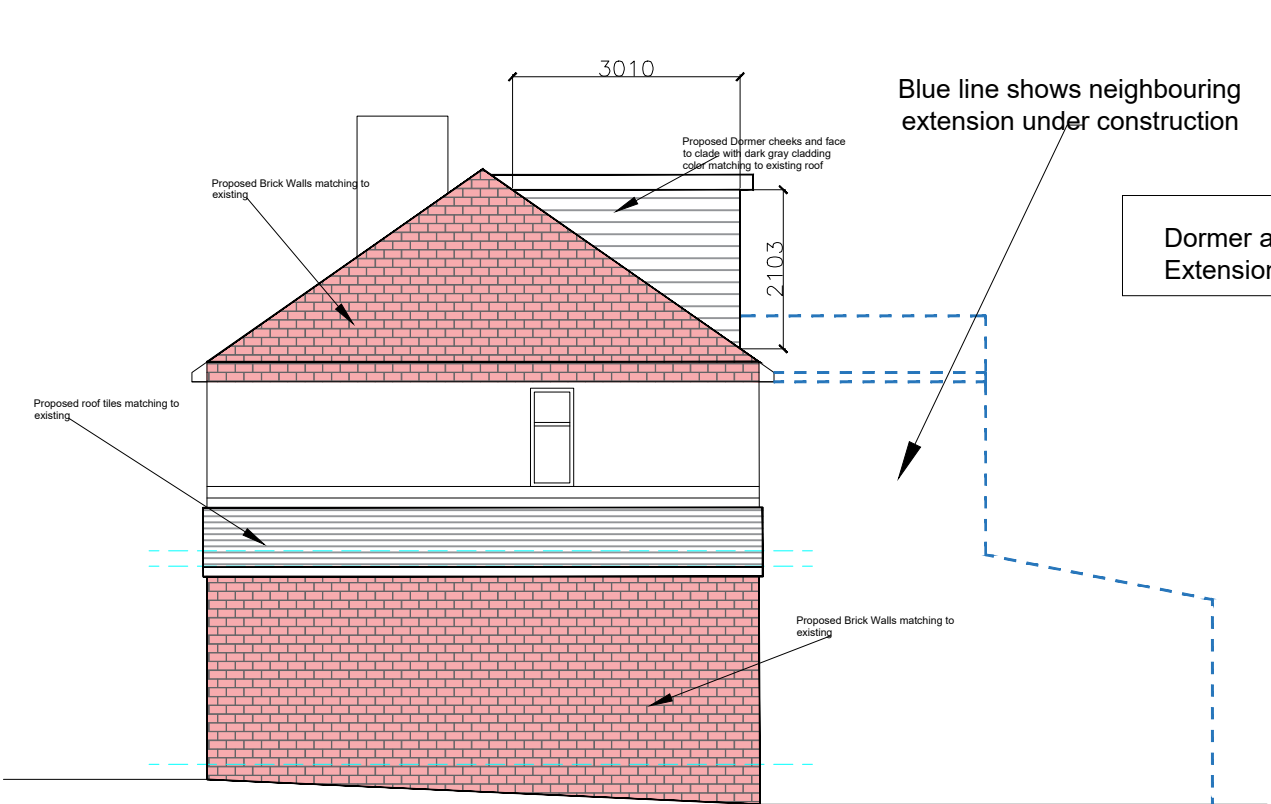


PROPOSED SIDE ELEVATION
(North West)

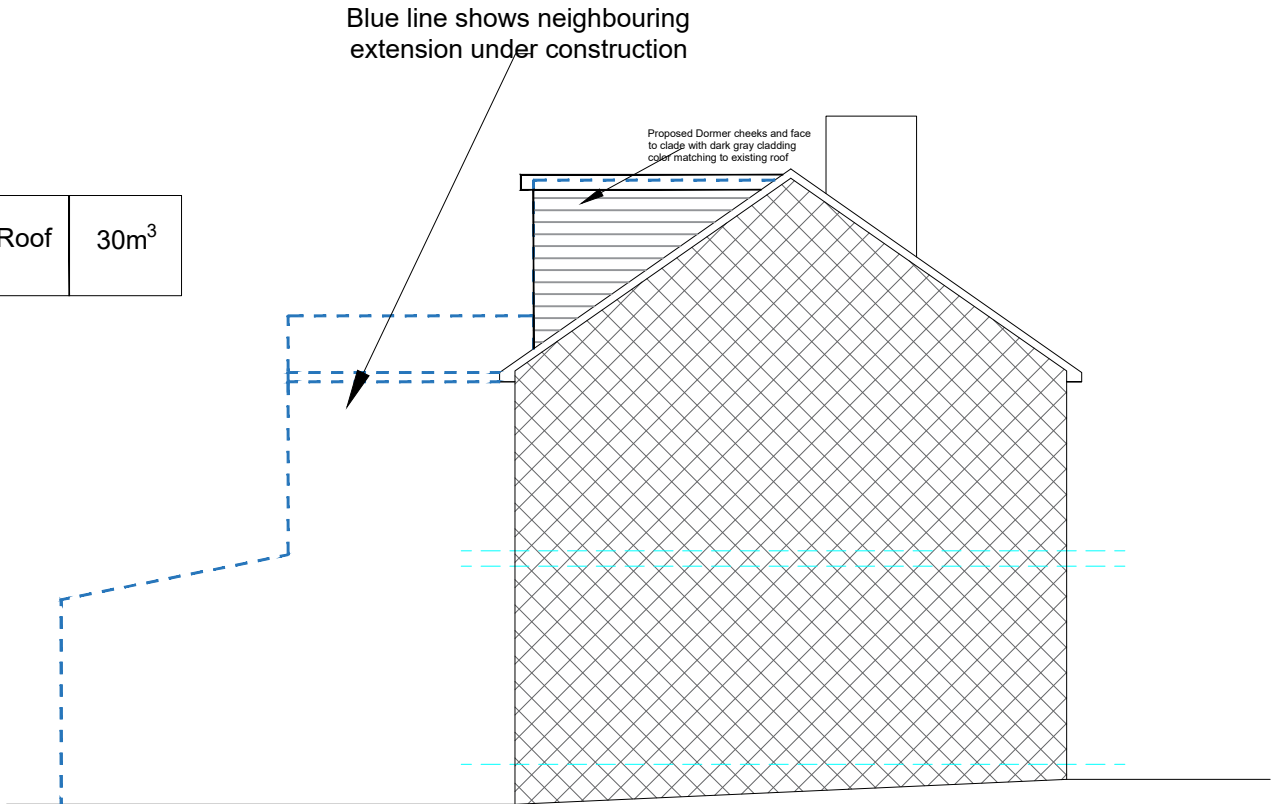

PROPOSED SIDE ELEVATION
(South East)

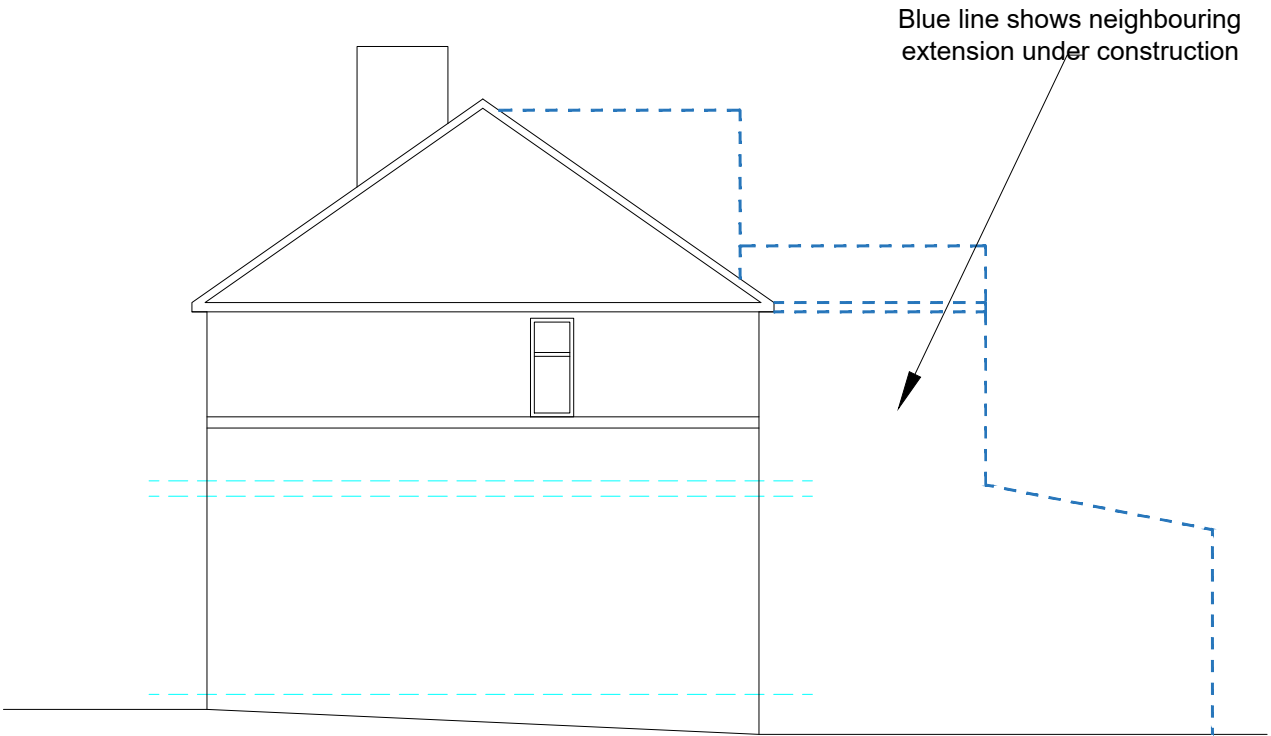

EXISTING SIDE ELEVATION
(North West)

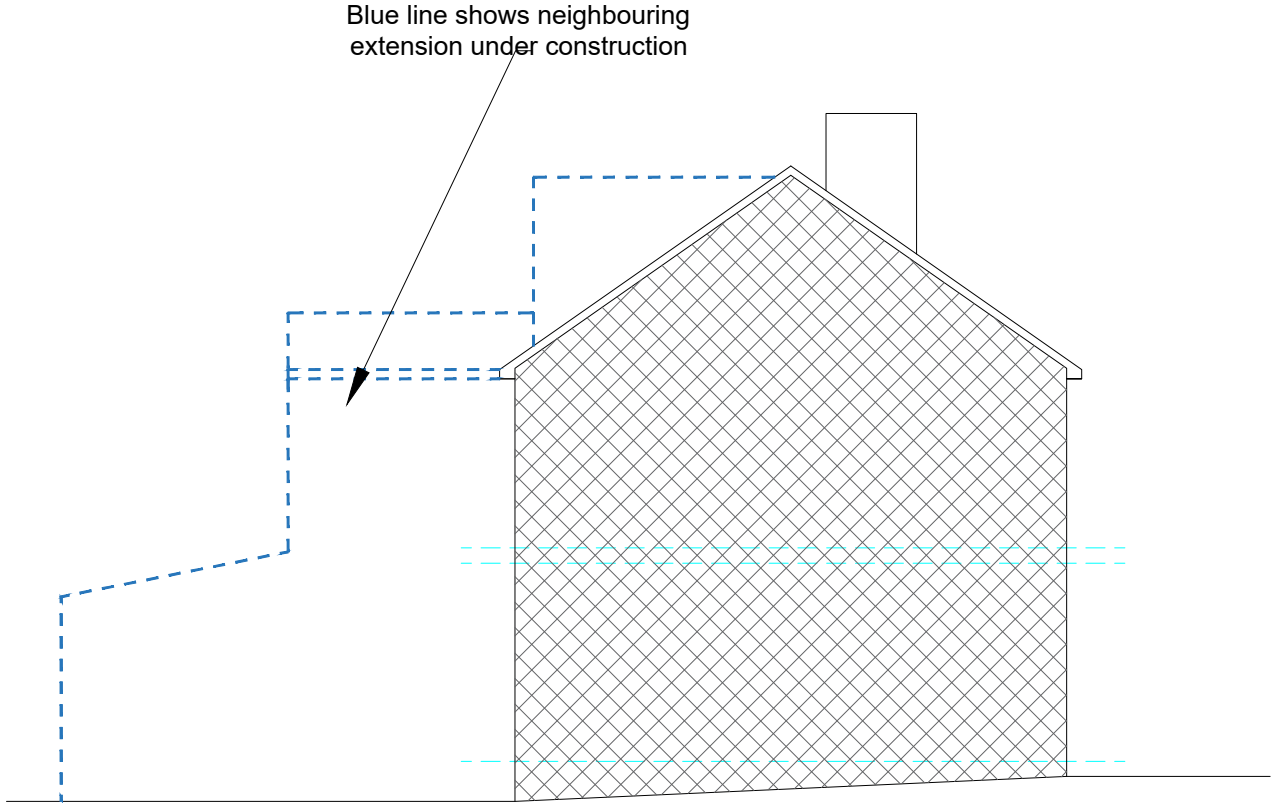

EXISTING SIDE ELEVATION
(South East)

Dormer and Gable end Roof Extension Volume	30m ³
---	------------------

NOTES
This drawing is subject to a detailed building and site survey, therefore no guarantee of its accuracy can be given.
This drawing has been draughted in accordance with the clients design requirements.
All areas are approximate and are subject to a detailed building and site survey and further design development.
All dimensions should be checked prior to commencement of construction on site. Measurements should not be taken off the drawing.

Rev	Revision	Date
JOB PROPOSED SINGLE STOREY SIDE EXTENSION, DORMER WINDOW TO REAR WITH GABLE END WALL EXTENSION		
ADDRESS 19 Moorside Road Dewsbury WF16 4DQ Mrs Sadia Kouser		
DATE	SCALE	SHEET
13.03.26	1:100	4@A3