



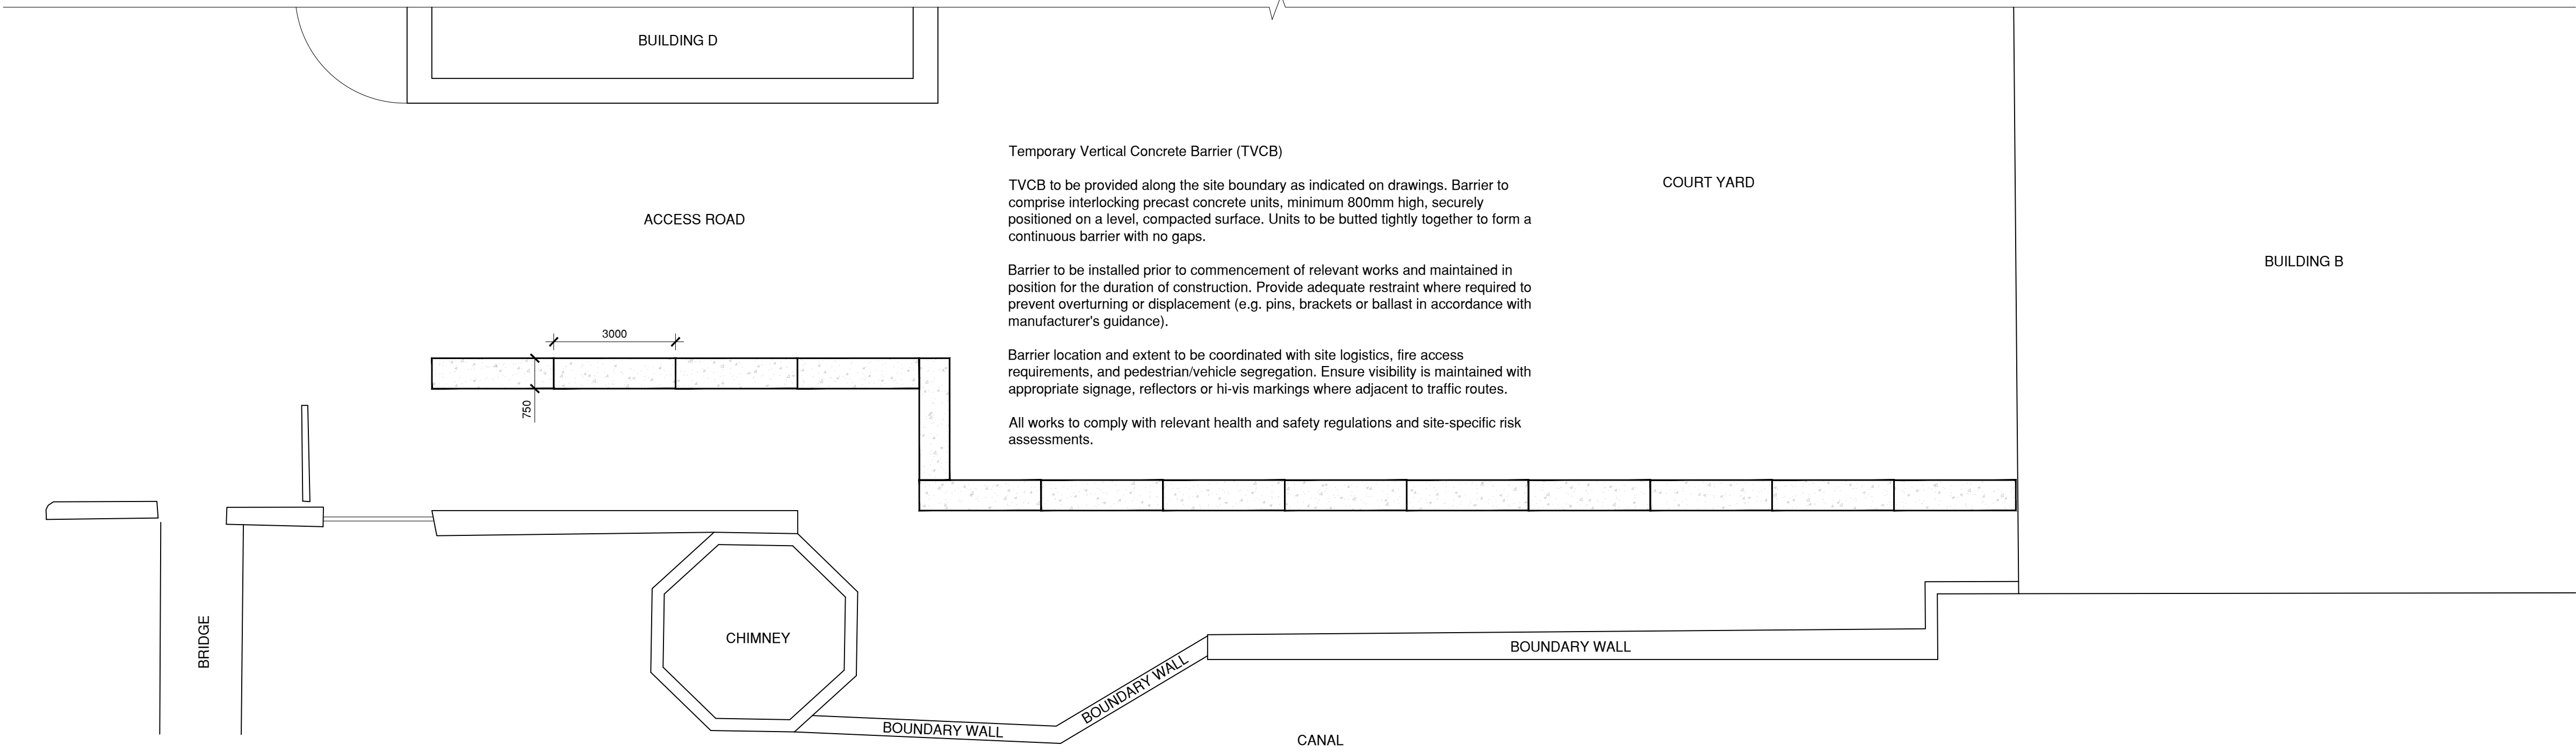

PROPOSED TEMPORARY PROTECTION TO CHIMNEY
SCALE 1:100

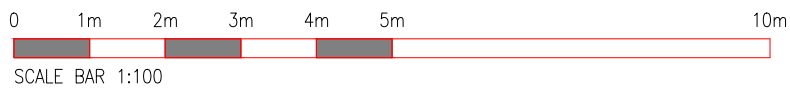

Rev		Note		Initial		Date	
 T D JAGGER PROPERTY CONSULTANTS							
3 Richmond House, Caldene Business Park, Mytholmroyd, Hebden Bridge, West Yorkshire, HX7 5QJ 01422 883317 enquiries@tdjagger.ltd.uk www.tdjagger.ltd.uk							
Client JLB Group							
Project Turnbridge Mills Quay Street Huddersfield							
Drawing Temp Protection to Chimney (Demolition/Construction Phase)							
Date	Mar 2026	Drawn	CS	Checked	TDJ	Scale	1:50@A1
Drwg. No. 3310 29						Revision -	
Drawings are to scale indicated for planning purposes. No scaling permitted for construction purposes. Information on this drawing is copyright. All rights reserved. No part of this work may be reproduced or transmitted in any form by any means, either electronically, mechanically, by photocopying, recording or otherwise stored in any retrieval system of any nature, without the express consent of T D Jagger Ltd. Don't Ignore Health & Safety  It Might Just Save Your Life							