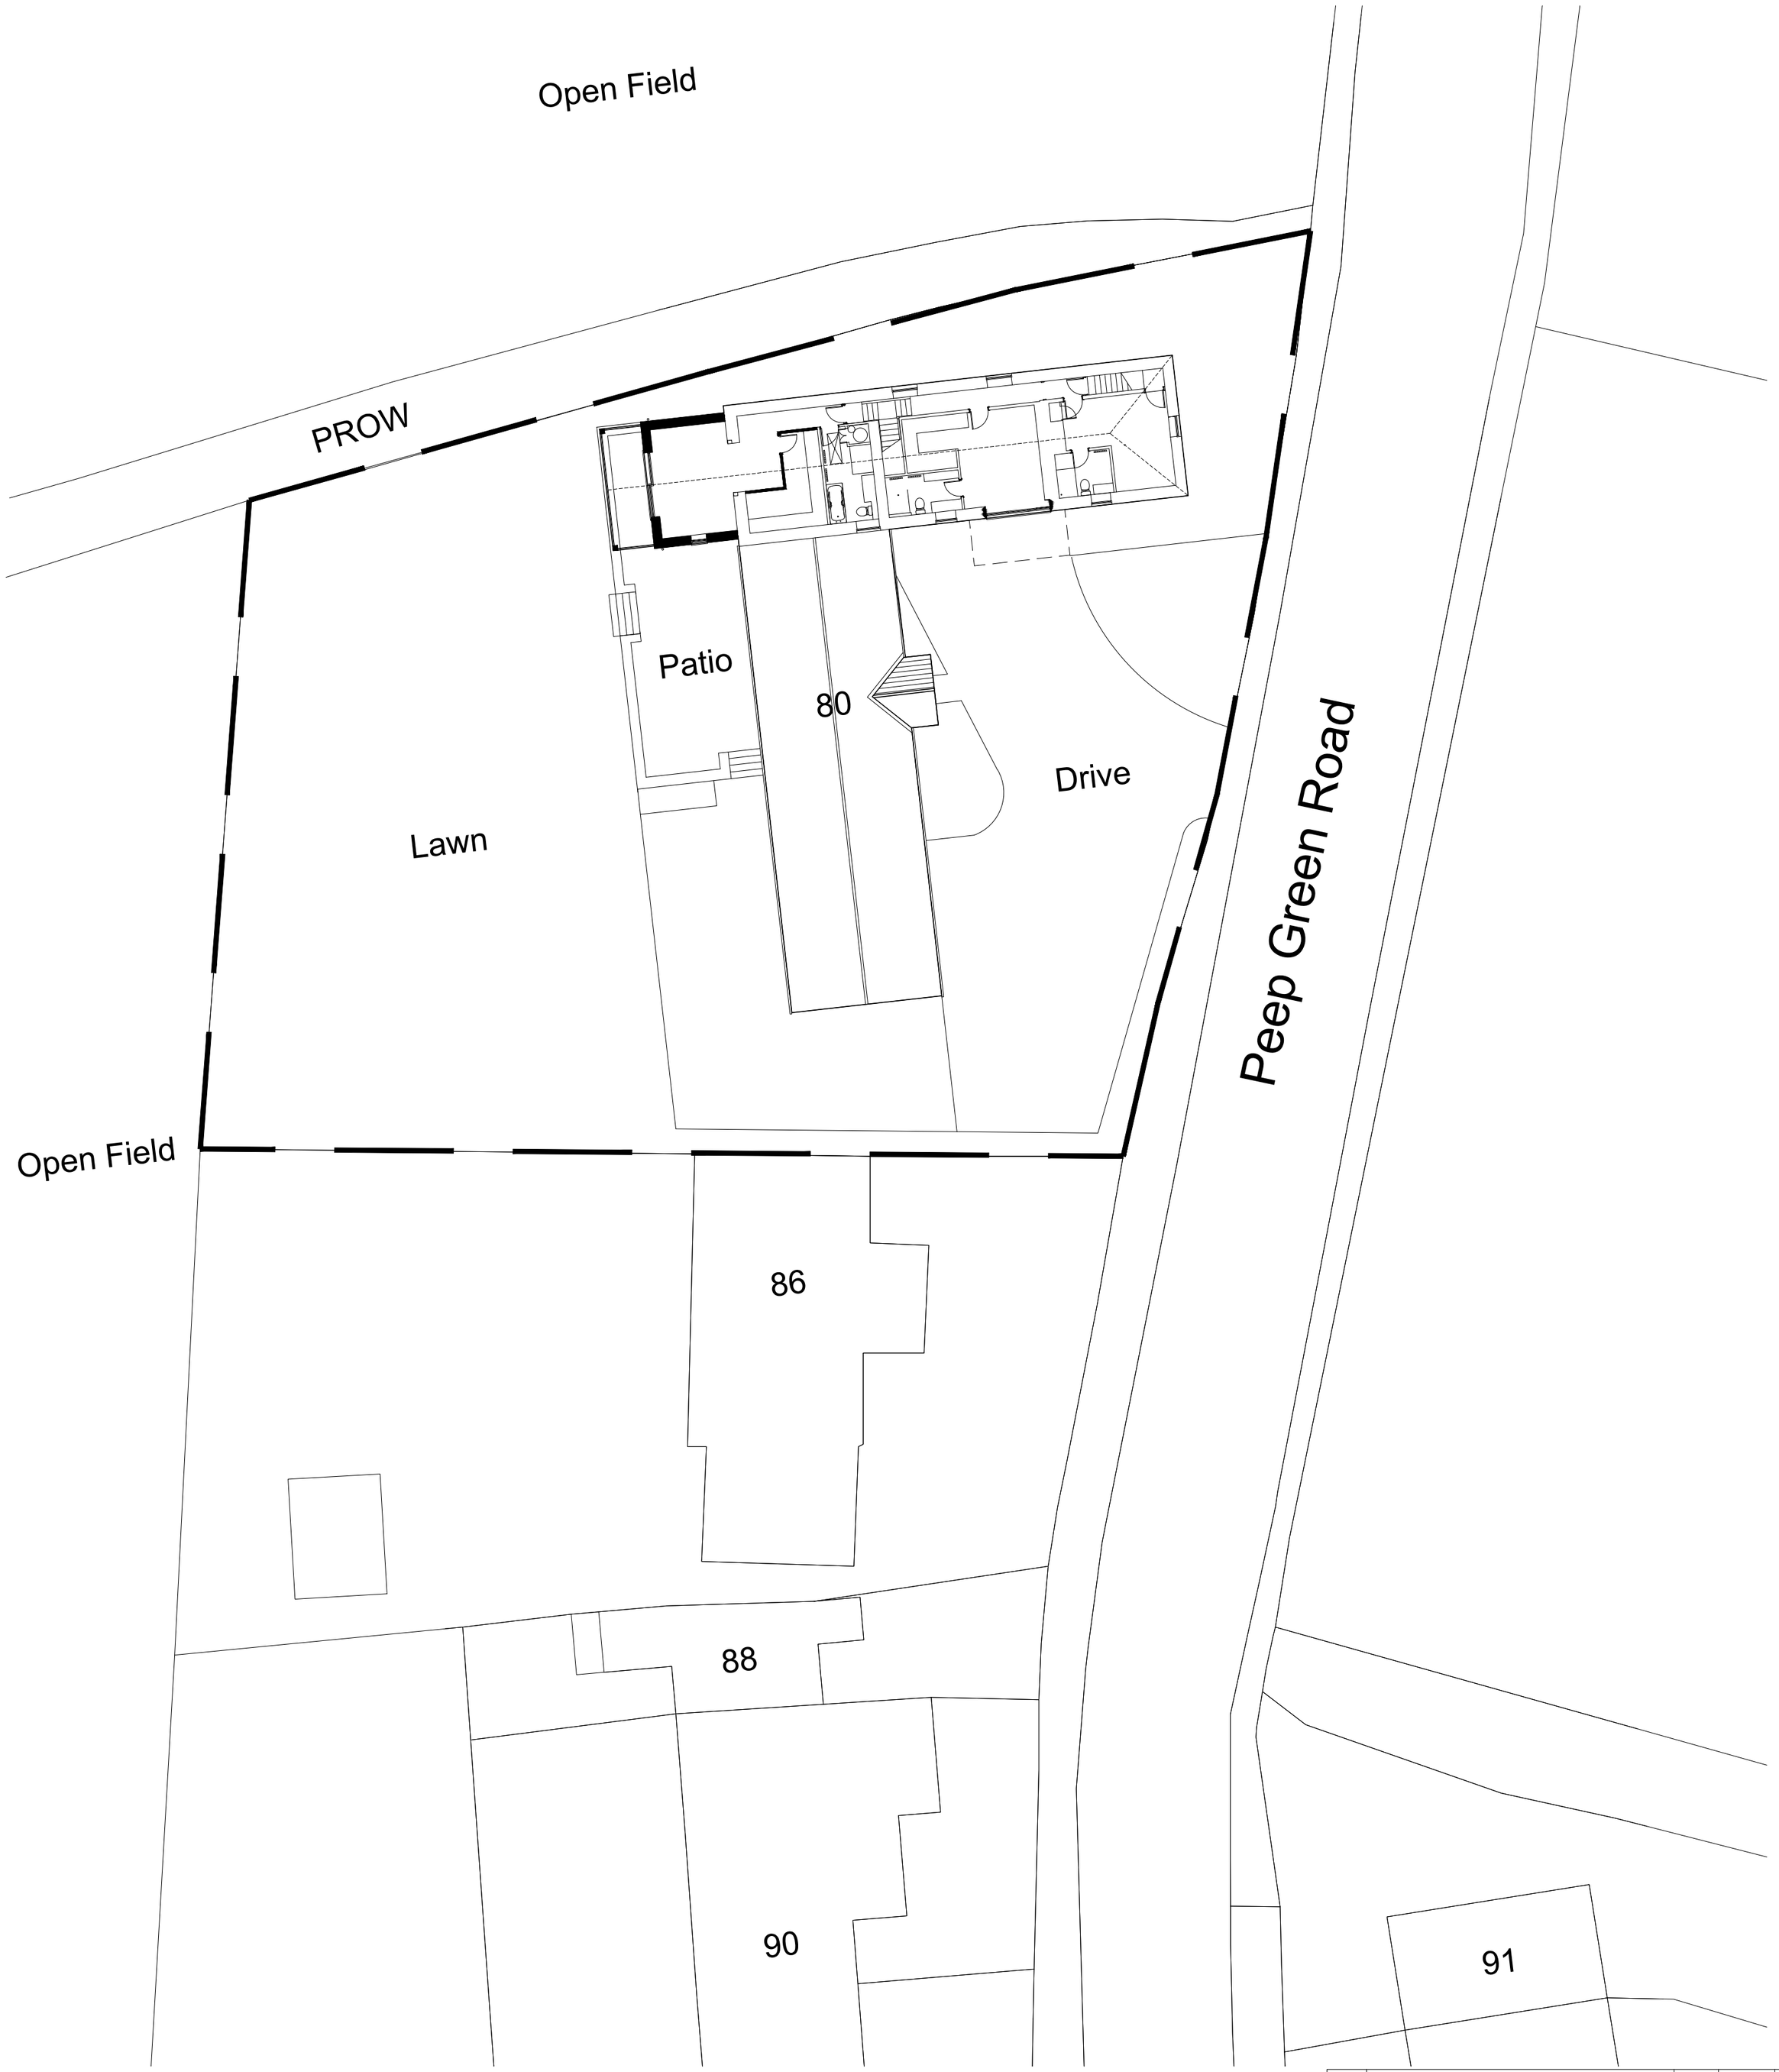

N

Rev	Description	Drawn	Checked	Date

Document Status : **S2**

Purpose of Issue: **WORK IN PROGRESS**

MARTIN WALSH ARCHITECTURAL

Firth Buildings, 99 - 103 Leeds Rd, Dewsbury, WF12 7BU t: 01924 464342

e: info@martinwalsh.co.uk w: www.martinwalsh.co.uk

Project

Remodel & Extension at 80 Peep Green Road, Hartshead, Liversedge WF15 8AH

Title

Proposed Site Plan

Client

Mr & Mrs L.Evans

MWA Project Ref	Scale	Original Paper Size	Paper Orientation	Drawn
6746	1:200	@A2	Portrait	MW(J)

File Identifier

Project	Originator	Volume	Level	Type	Role	Number	Revision
LEPG -	MWA -	XX -	XX -	DR -	A -	0004	P1

Copyright © 2025 Martin Walsh Architectural. All Rights Reserved.
Martin Walsh Architectural is the trading name of Martin Walsh Architectural Limited. Registered in England Number 4496049