




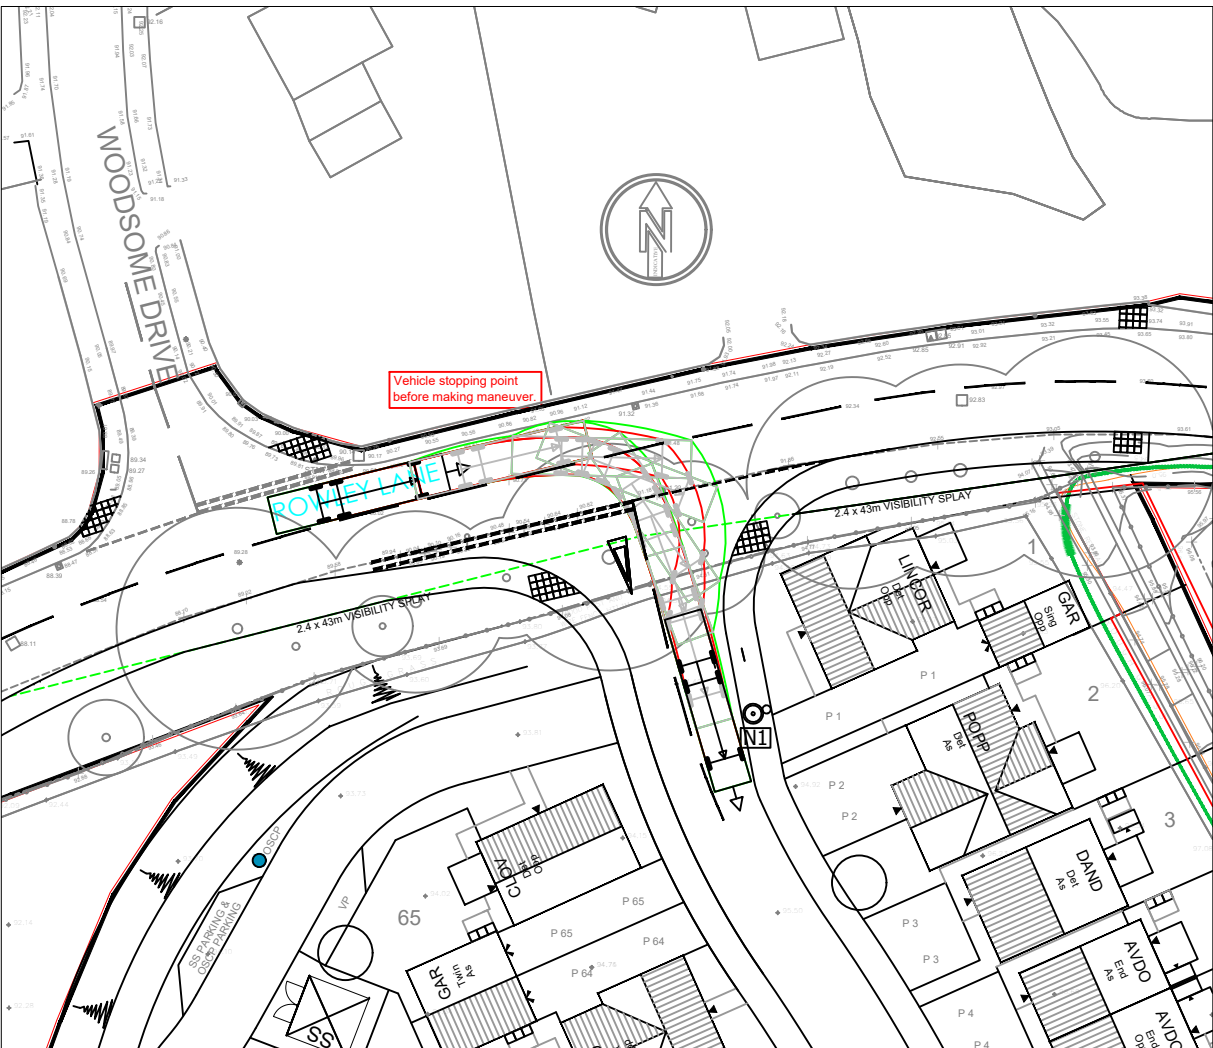


SITE ENTRANCE

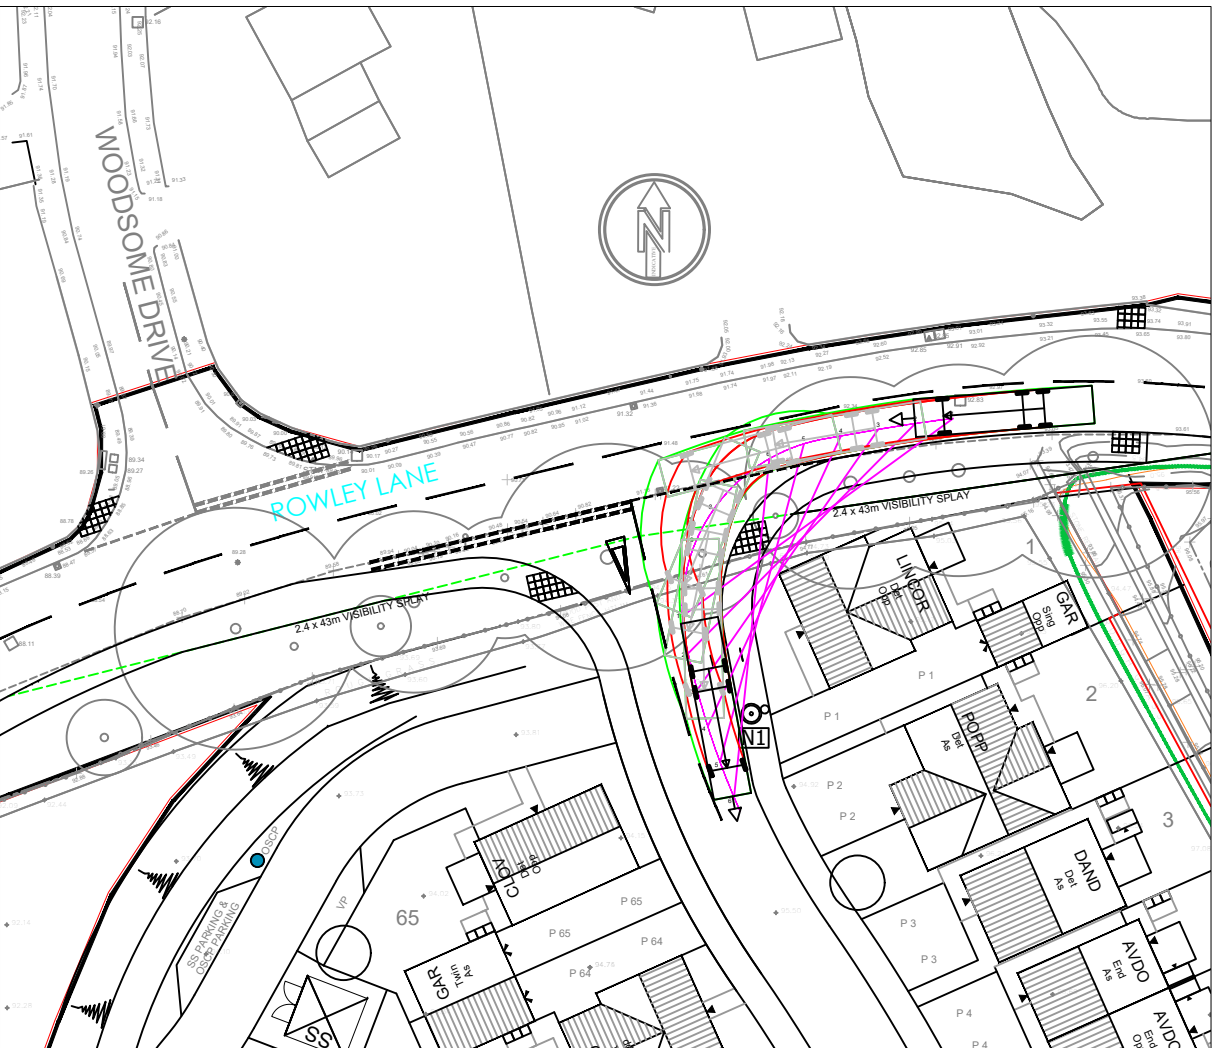


SITE ENTRANCE

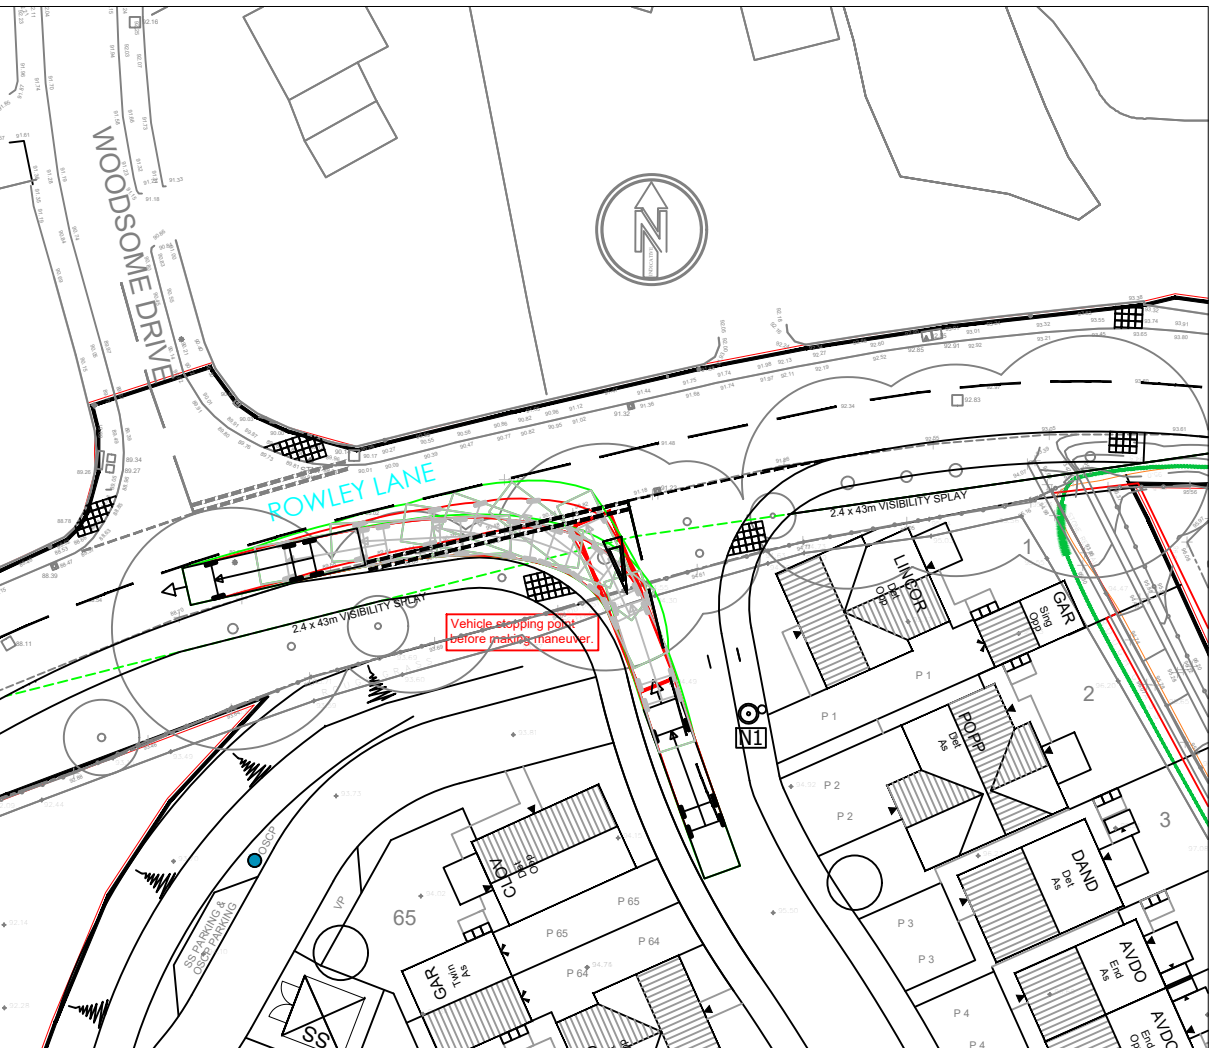


SITE ENTRANCE

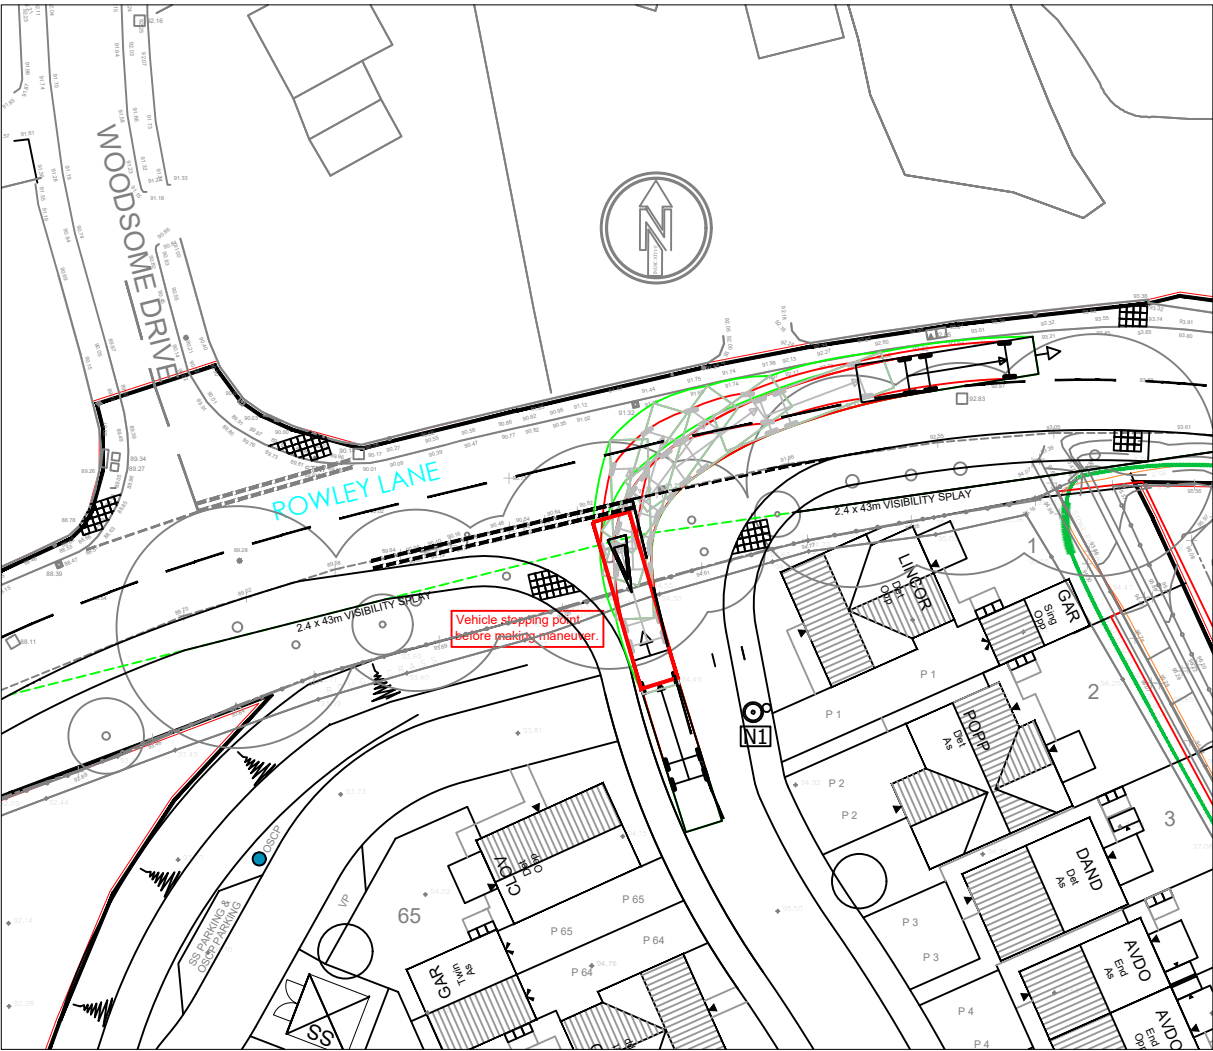

SITE ENTRANCE

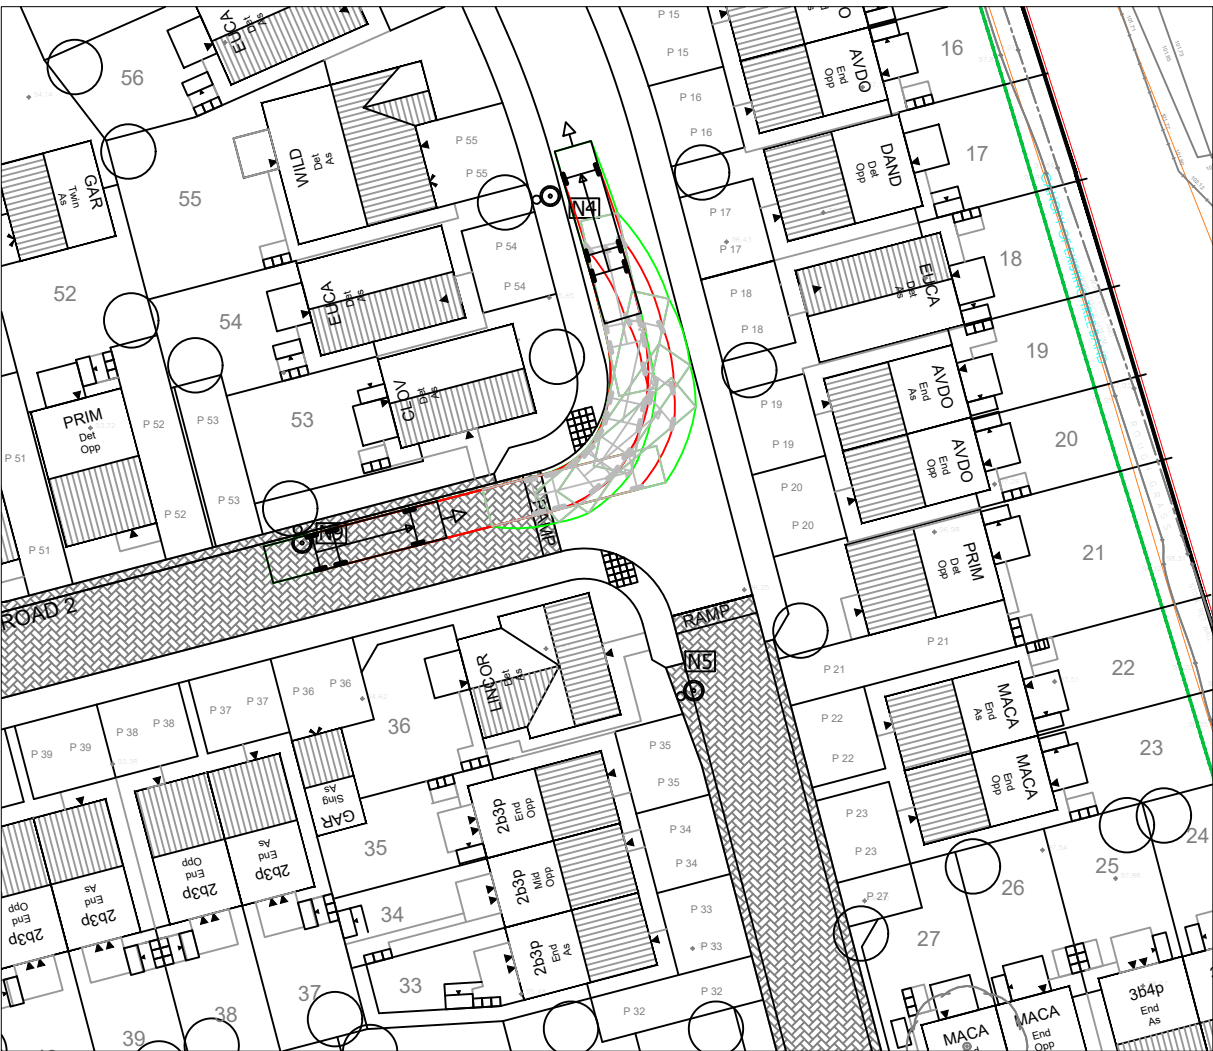

ROAD 1 & ROAD 2 JUNCTION

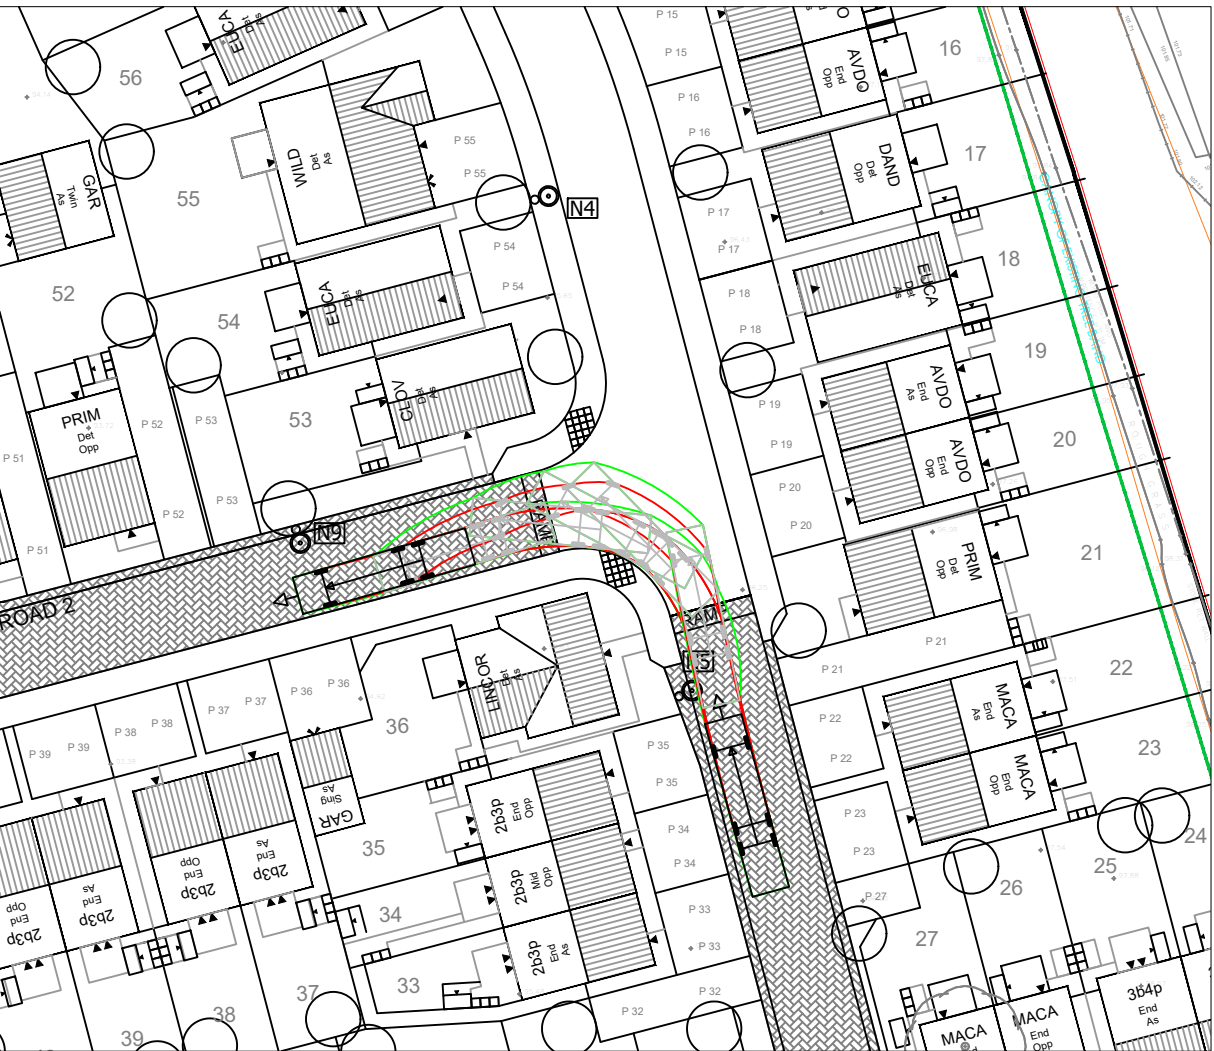

ROAD 1 & ROAD 2 JUNCTION



ROAD 5 TURNING HEAD



ROAD 2 & ROAD 3 JUNCTION




ROAD 2 & ROAD 3 JUNCTION




ROAD 4 TURNING HEAD

E	Hard margins widened to 1m around parking bays	19.11.25	OF
D	Site entrance layout amended to suit latest Section 278 works.	21.10.25	HN
	Hard margin widened to 1m adjacent parking bays.		
	Service margin opposite plot 65 amended to suit clients instruction.		
C	Site entrance amended to suit Kirklees Road Safety Team comments.	17.09.25	JM
B	Site entrance tracking amended to suit Highway comments.	27.06.25	JM
A	Vehicle linetypes amended to suit Highway comments.	01.05.25	JM
Rev	Description	Date	Initials

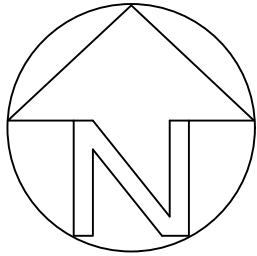

RISK ASSESSMENT:		
SIGNIFICANT RISKS THAT CANNOT BE DESIGNED OUT		
RISK	LEVEL OF RISK (H/M/L)	SUGGESTED ACTION
DEEP EXCAVATIONS ASSOCIATED WITH NEW DRAINAGE WORKS	HIGH	ENSURE ALL EXCAVATIONS HAVE ADEQUATE TRENCH SUPPORTS
HANDLING LARGE DIAMETER MANHOLE RINGS AND CIRCULAR PIPES	HIGH	USE CORRECT LIFTING EQUIPMENT AND ENSURE OPERATIVES WEAR APPROPRIATE PROTECTIVE CLOTHING/HARD HATS/CORRECT PPE
CONTACT WITH SEWAGE	MED	OPERATIVES TO USE CORRECT BREATHING EQUIPMENT/CORRECT PPE
NOISE	MED	OPERATIVES TO USE CORRECT EAR PROTECTION/CORRECT PPE
DRAINAGE EXCAVATIONS ADJACENT EXISTING BOUNDARY STRUCTURES	HIGH	ENSURE CORRECT SUPPORTS ARE PROVIDED TO TRENCHES AND BUILDINGS WHERE REQUIRED
DRAINAGE EXCAVATION IN PUBLIC HIGHWAY	HIGH	ENSURE CORRECT USE OF TRENCH SUPPORTS IN EXCAVATION AND SCREEN BARRIERS TO PROTECT MEMBERS OF THE PUBLIC
MAINTAIN ACCESS TO ADJACENT PROPERTIES AND OCCUPIERS	HIGH	ENSURE WORKS ARE PROTECTED WITH BARRIERS AND SIGNS TO GUIDE THE PUBLIC AWAY FROM THE WORKS
DRAINAGE EXCAVATIONS NEAR TO EXISTING SERVICES	HIGH	ENSURE WORKS ARE PROTECTED WITH BARRIERS AND SIGNS TO GUIDE MEMBERS OF THE PUBLIC AWAY FROM THE AREA
WORKING IN CONFINED SPACES / WORKING IN DRAINS AND MANHOLES	HIGH	ALL WORKS TO BE SIGNED AND FENCED FROM NORMAL VEHICULAR TRAFFIC. ALL WORKERS TO WEAR HIGH VISIBILITY CLOTHING. ALL PLANT TO HAVE VISUAL AND AUDIBLE WARNING SYSTEMS.
WORKING IN HIGHWAYS / RISKS FROM VEHICLE AND PLANT	HIGH	ALL EXCAVATIONS TO BE ADEQUATELY FENCED OFF AND SUPPORTED DURING CONSTRUCTION. ALL OPERATIVES TO BE TRAINED IN CORRECT METHODS OF LIFTING AND WORK IN ACCORDANCE WITH LOLER REGS
ROAD AND DRAINAGE CONSTRUCTION	HIGH	
IT IS ASSUMED THAT WORKS ASSOCIATED WITH THIS DESIGN WILL BE UNDERTAKEN BY A PERSON OR PERSONS WHO ARE COMPETENT AND HAVE THE REQUIRED LEVEL OF EXPERIENCE AND EXPERTISE		

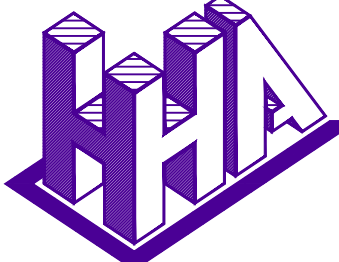

Haigh Huddleston & Associates

Civil Structural Engineering Consultants

Firth Buildings, 99 - 101 Leeds Rd, Dewsbury, WF12 7BU t 01924 464342 f 01924 450662 e martin@haighhuddleston.co.uk

Client
HOMES BY HONEY

Project
PENISTONE ROAD FENAY BRIDGE

Detail
VEHICLE TRACKING PLAN

Dwn Chkd Date Scale Dwg No.
JM JAN'25 1/500 E23/8060/034_01E
@A1