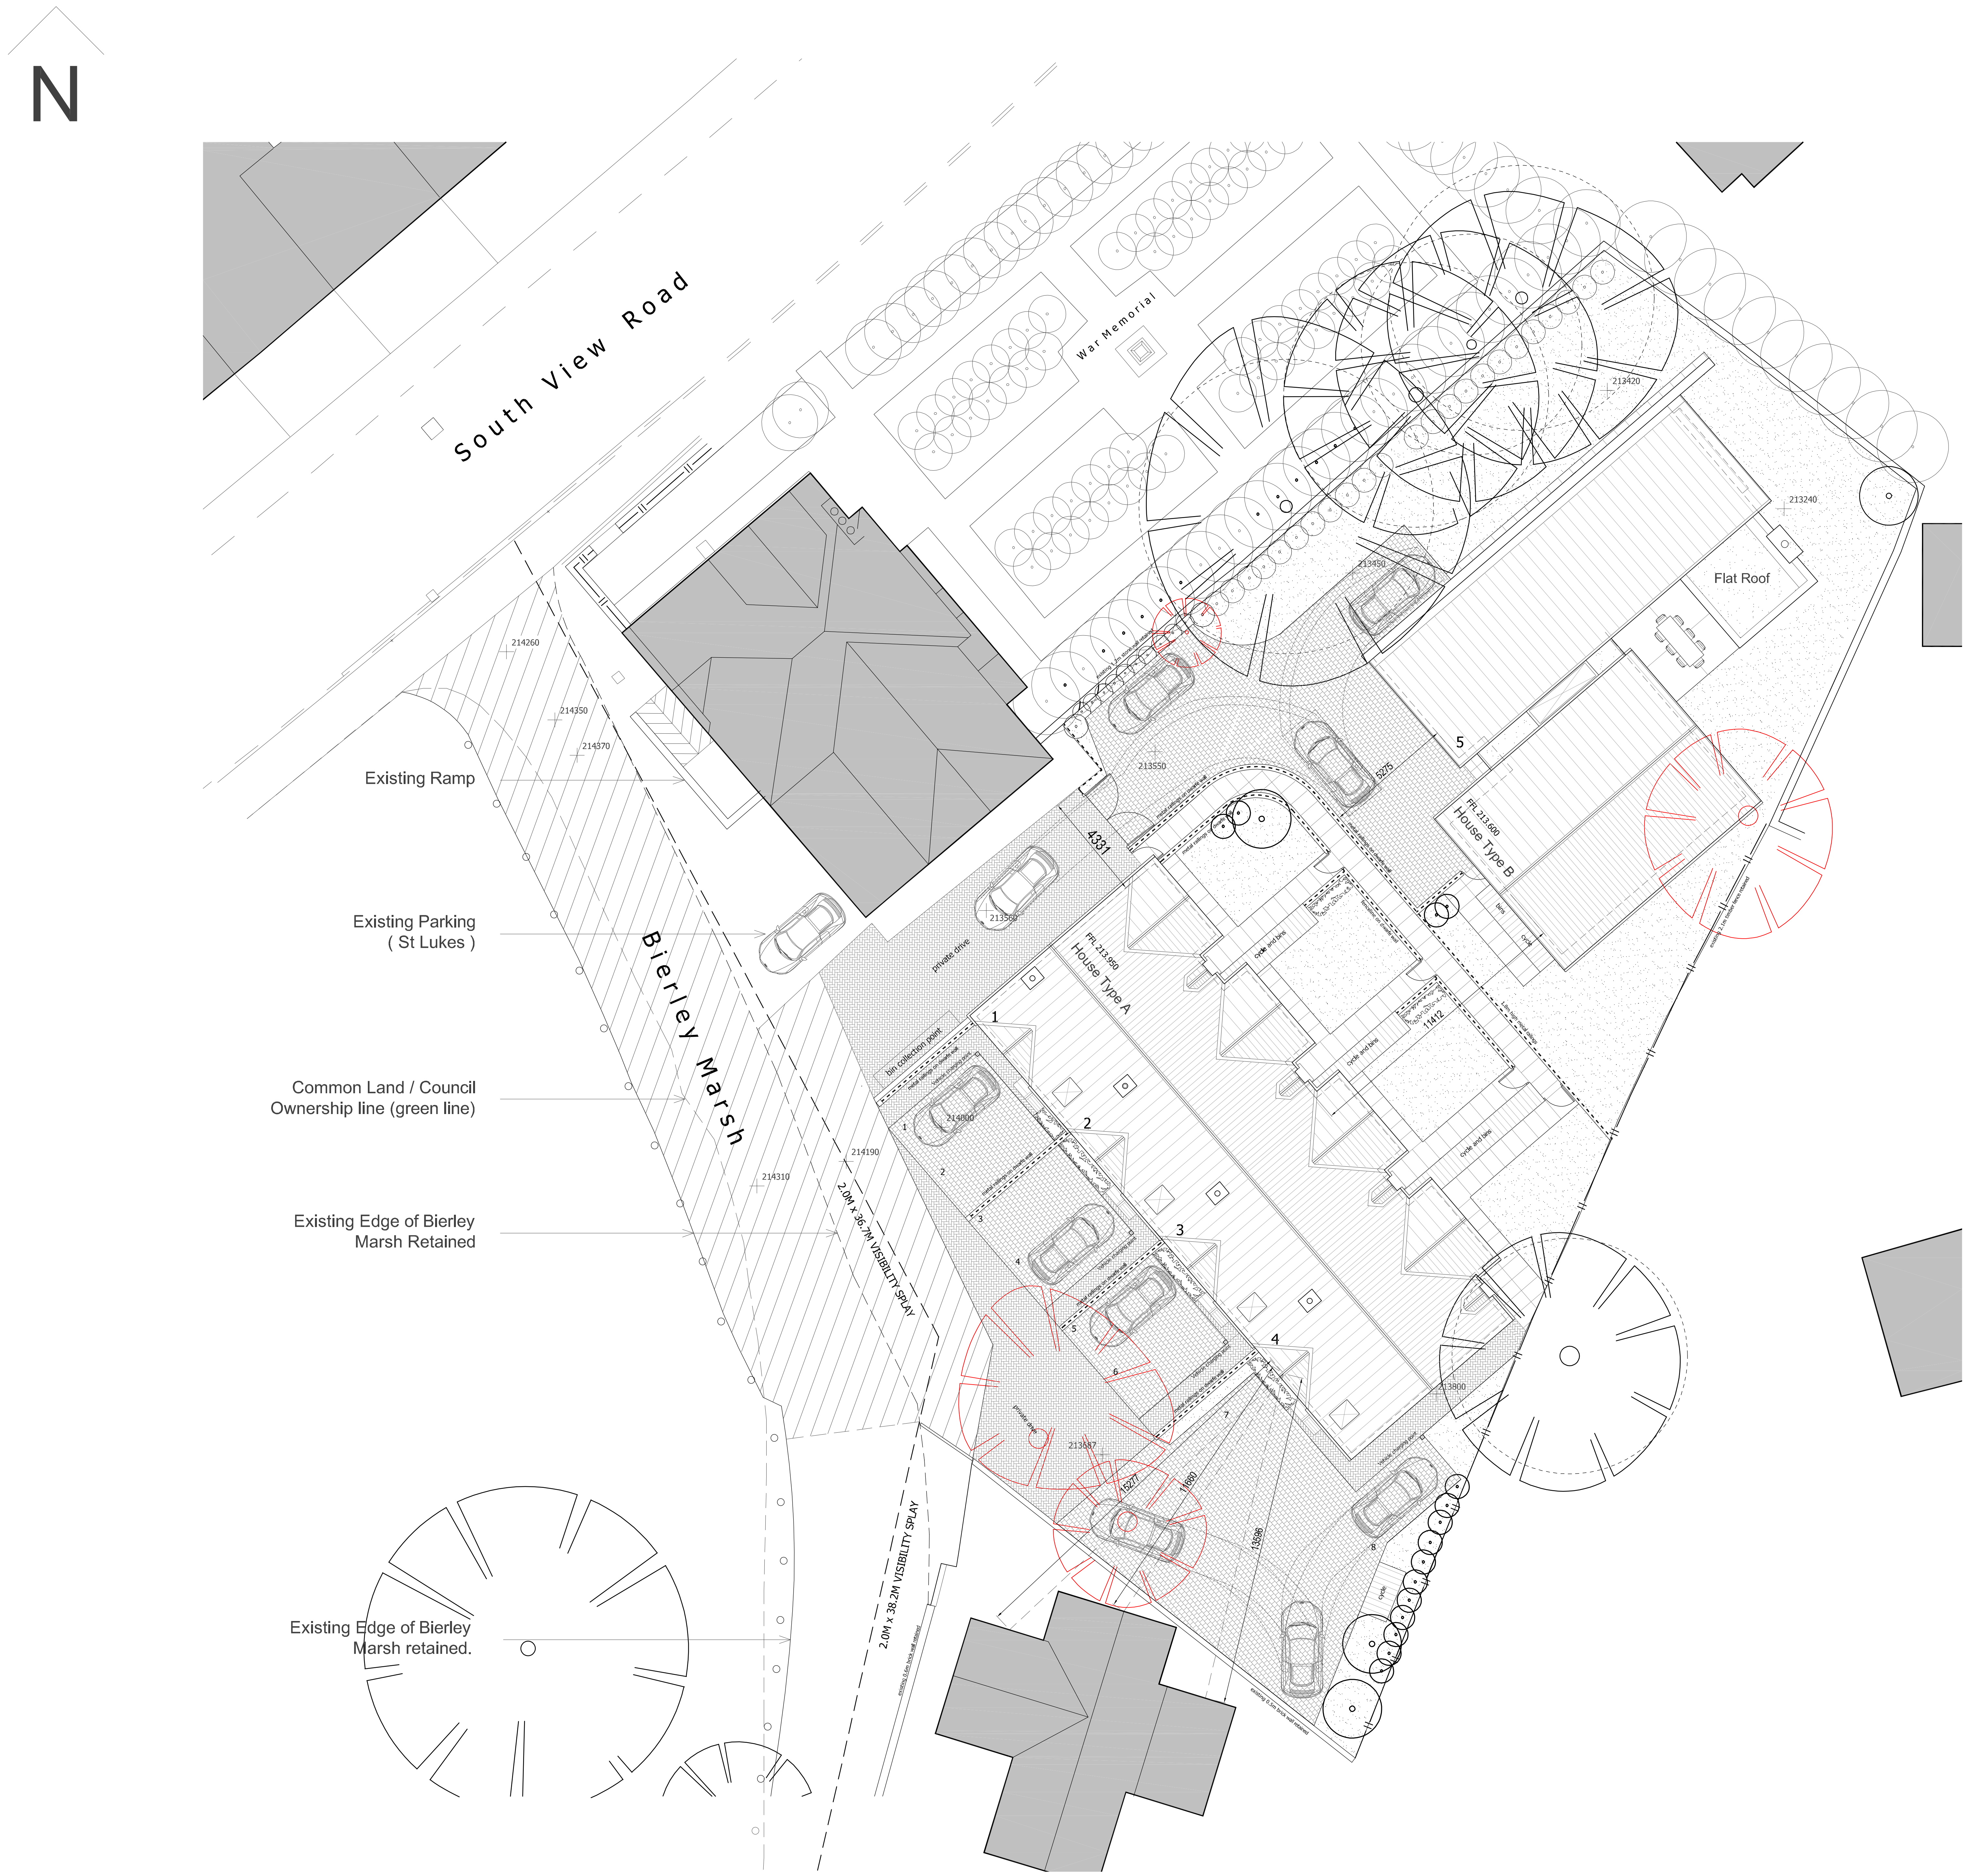

proposed site layout.

scale 1 : 200 @ A2

NOTES

Do not scale from this drawing.

This drawing is solely for the use of obtaining Planning Permission.

Site Area : 1715 m2   18460 sq ft

Area of resurfacing

Rev	Description	Date	Dr by	App by
D	Hatched area of existing track added	5/11/24	jszn	npj
C	Land Registry outline in-front of Thornfield added	12/10/22	jszn	npj
B	Vehicular tracking to Unit 5 added	19/08/21	jszn	npj
A	Shared Road relocated	20/05/21	jszn	npj

original by	date created	approved by
jszn	24/11/20	nj

npjacques@nj-architects.co.uk

10 Castle Yard
Ilkley,LS29 9DT

01943 605381
Copyright 2012
njARCHITECTS

NJ–A ARCHITECTS

client name
Owens Developments Ltd

project
New Dwellings - Land at St Lukes.

drawing
Proposed Site Layout

project number	plot date
19/157	24/11/20
	scale 1:200 @A2

drawing number	rev	issue status
104	D	Planning Submission

This drawing is to be read in conjunction with all related drawings. All dimensions must be checked and verified on site before commencing any work or producing shop drawings. The originator should be notified immediately of any discrepancy.