


Site of proposed dropped kerb

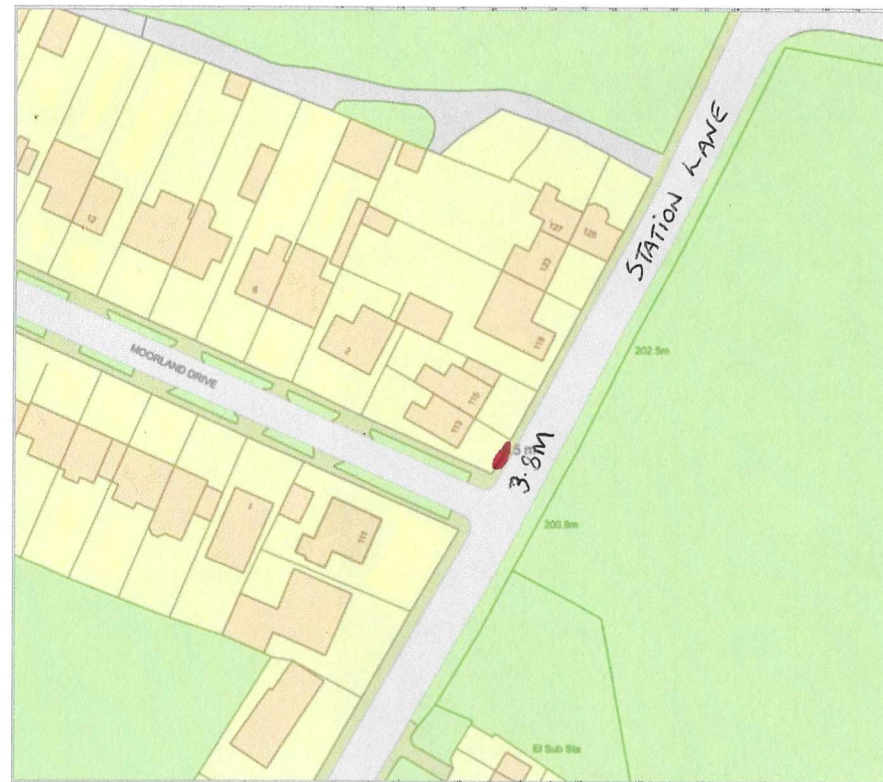

Plan Produced for: Raymond King

Date Produced: 20 May 2026

Plan Reference Number: TQRQM26140090310418

Scale: 1:1250 @ A4





113
STATION
LANE

WILLBOX
TOUGH STORAGE SOLUTIONS

PSSU 327492 1
2261

IC
33

3.8 MTRS.
3.8 MTRS DROPPED
KERB

113
STATION LANE

STATION
LANE

DROPPED
KERB
3.8 MTRS

