

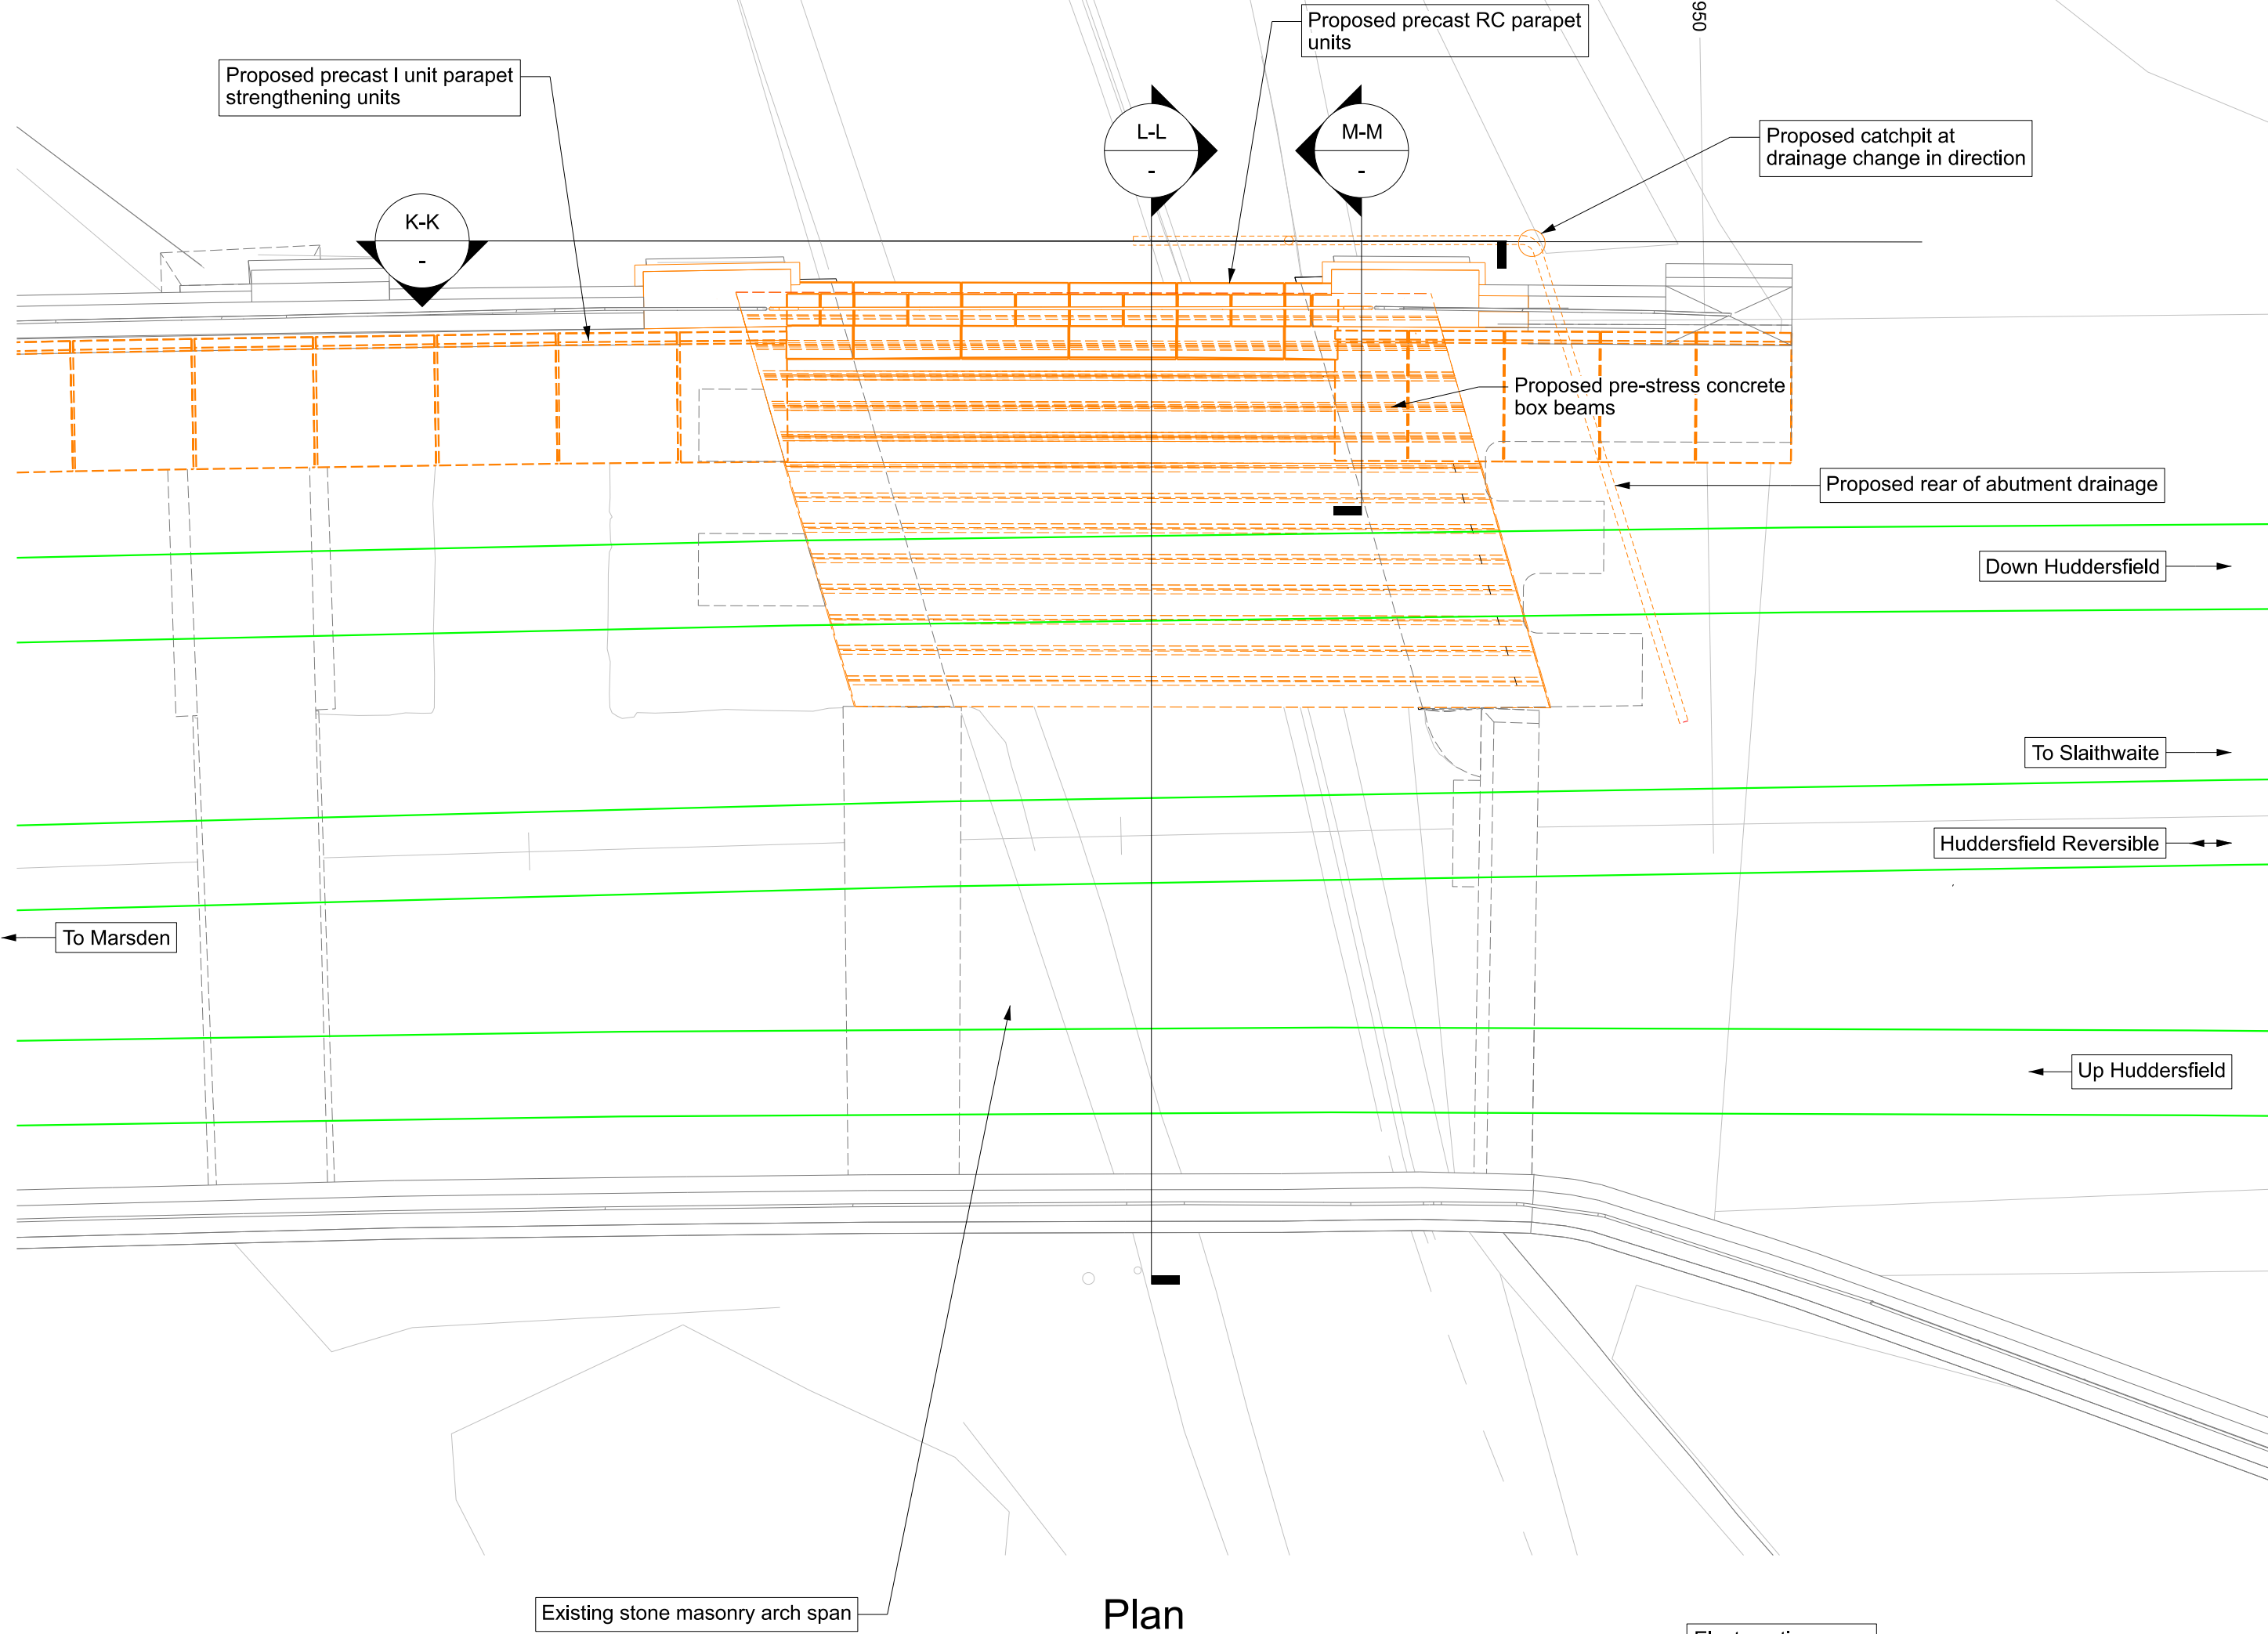


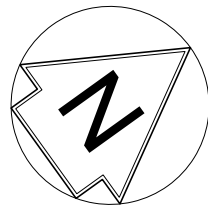

Plan
Scale 1:100

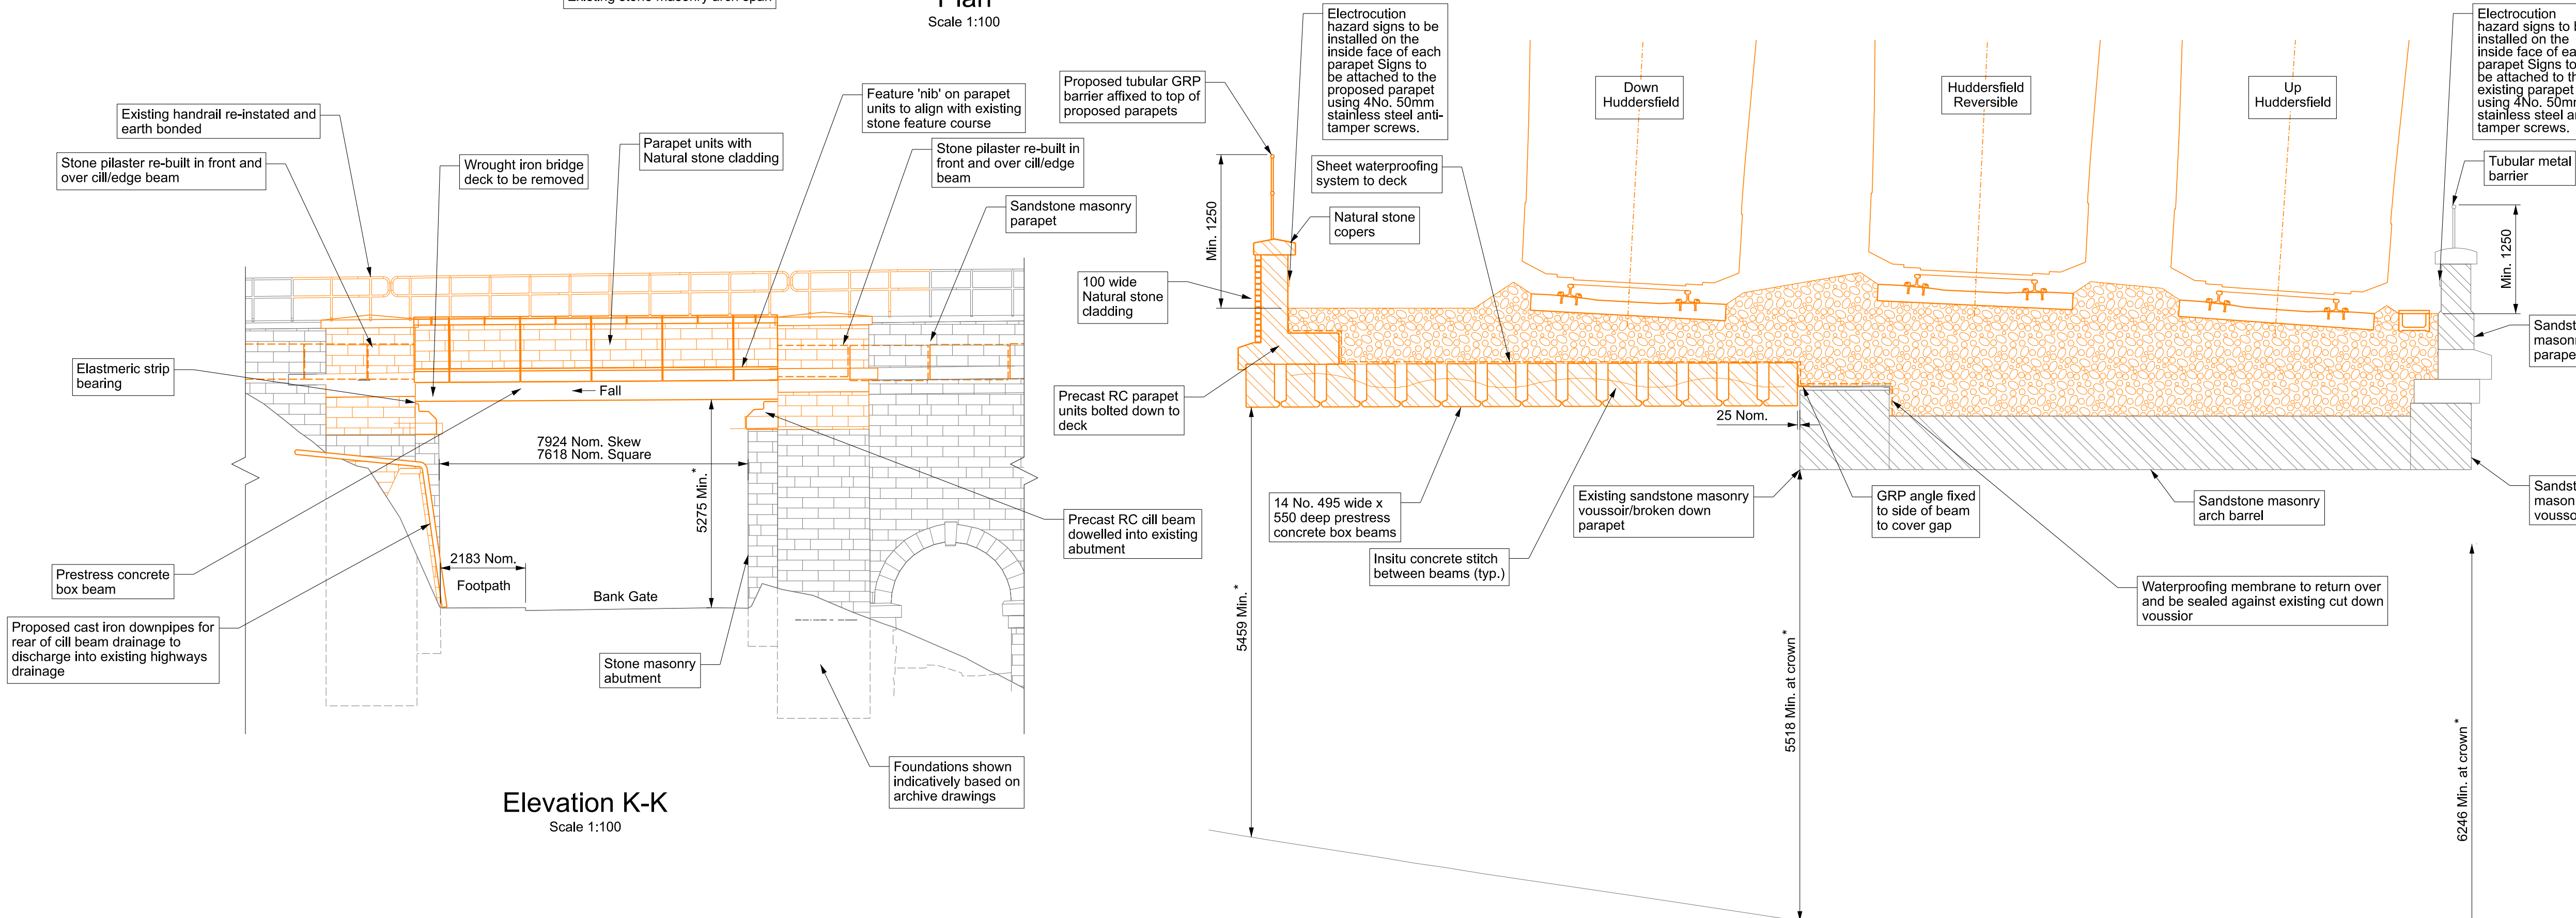


Elevation K-K
Scale 1:100

* Low headroom signage not required/ to be removed following deck reconstruction. For measured headroom dimensions refer to drawing 167037-TGP-55-MVL3-DRG-C-ST-046104.



Aerial View
N.T.S.

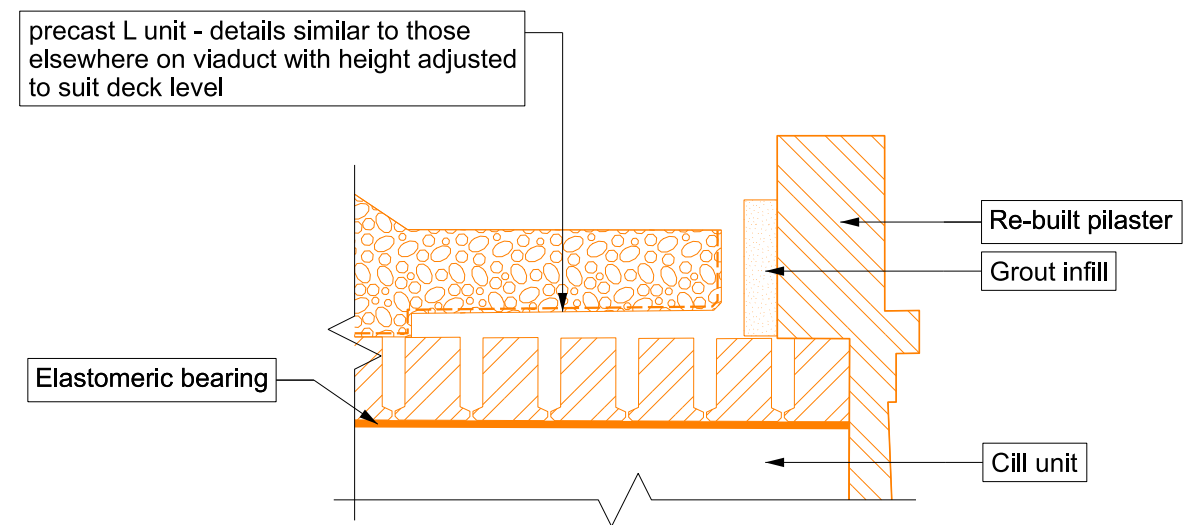


Section M-M
Scale 1:50

Legend

- Proposed Works
- Existing Features
- Works not subject to Listed Building Consents

Notes

- All dimensions are in millimetres unless shown otherwise. All levels in metres above Ordnance Survey Datum Newlyn. Do not scale from this drawing
- This drawing shall be read in conjunction with the following drawing:
167037-TGP-55-MVL3-DRG-T-LP-166102
167037-TGP-55-MVL3-DRG-T-LP-166103
167037-TGP-55-MVL3-DRG-T-LP-166104
167037-TGP-55-MVL3-DRG-T-LP-166106

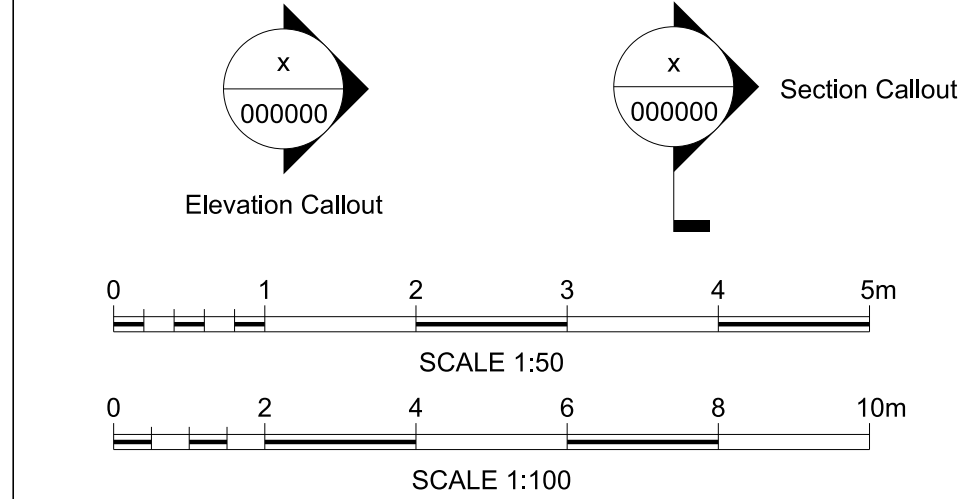

Rev	Date	Description of Revisions	Drawn	Chkd	Appr	Suitability
P01	26/02/26	First Issue				
P02	19/03/26	Post IDC issue				

Fit for Information

S2



Authorised	Signed	Date
------------	--------	------

Contractor(s)

Tony Gee & Partners LLP

Location	STALYBRIDGE STN - HEATON LODGE JN (HUDD-MANC LINE)		
Type	Drawings	Sub-type	Planning
Role	Town and Country Planner	Sub-Role	General
Zone	Slaiithwaite		
Phasing	Proposed	Project Stage	PAGE 2 ES4

Transpennine Route Upgrade

Contract No.
167037

Contract Title
2BC Stalybridge to Huddersfield

Listed Building Consent
Drawing - MVL3/61 Slaiithwaite
Viaduct - Proposed Plan
and Elevations

Designed	P.Wheeler	Signed		Date	19/03/26
Drawn	M.Barka	Signed	Electronically Signed	Date	19/03/26
Checked	G.Msharry	Signed	Electronically Signed	Date	19/03/26
Approved	T.Lachut	Signed	Electronically Signed	Date	19/03/26

Scale(s)	ELR & Mileage		
As Shown	20.1745	to	0

Alternative Reference		Sheet	
Drawing Number	167037-TGP-55-MVL3-DRG-T-LP-166105	of	Revision