

HUDDERSFIELD TEMPORARY MARKET

RIBA Stage 4

Waste Management Strategy Proposal

HMH-GSA-TM-XX-T-A-1020

May 2026 - Rev P01

**Greig &
Stephenson**
Architects

 **Kirklees**
COUNCIL

Introduction

Studio SW 201
ScreenWorks
22 Highbury Grove
London
N5 2ER
T / +44 (0)20 7403 5511
E / info@gands.co.uk

All rights in this work are reserved. No part of this work may be reproduced, stored or transmitted in any form or by any means (including without limitation by photocopying or placing on a website) without the prior permission in writing of Greig & Stephenson Architects except in accordance with the provisions of the Copyright, Designs and Patents Act 1988. Applications for permission to reproduce any part of this work should be addressed to GSA at info@gands.co.uk.

Undertaking any unauthorised act in relation to this work may result in a civil claim for damages and/or criminal prosecution. Any materials used in this work which are subject to third party copyright have been reproduced under licence from the copyright owner except in the case of works of unknown authorship as defined by the Copyright, Designs and Patents Act 1988. Any person wishing to assert rights in relation to works which have been reproduced as works of unknown authorship should contact GSA at info@gands.co.uk

Greig & Stephenson Architects asserts its moral rights to be identified as the author of this work under the Copyright, Designs and Patents Act 1988.

This document has been prepared by Greig & Stephenson Architects (GSA) to supplement the application for discharge of planning conditions relating to works at Huddersfield Temporary Market. This is a waste strategy document to replace the equivalent section of the Design and Access Statement.

Revision	Description	Status	Author	Checker	Date
P01	Issued for submission	S4 - For Approval	CS	NM	26/05/2026

Project Team



Kirklees
COUNCIL

Client



AECOM

MEP Engineers



Gateley / VINDEN
incorporating Tozer Gallagher

Cost Consultant



Buttress

Heritage Consultant



WILLMOTT DIXON
SINCE 1852

Main Contractor

Greig & Stephenson
Architects

Architect & Lead Consultant



SWA
SANDERSON WATTS ASSOCIATES
Consulting Engineers

Structural & Civil Engineers



BLACK CAT
BUILDING CONSULTANCY

Fire Consultant



Jane Simpson Access

Access Consultant



KAIZEN
Consulting Engineers

MEP Engineers

Waste Strategy

The proposed waste strategy reuses the existing cardboard compactor from the main market, to allow for operational continuity during the decant period. The compactor will remain in active use under the same servicing regime, positioned to allow direct access for collection vehicles.


A new temporary waste compound will be established within the Brook street car park, providing secure storage for euro bins. The compound will be gated and fenced, with sufficient forecourt space to allow bins to be safely manoeuvred out for collection and cleaning.

Waste movement will follow a clear path between trader areas and the compound, minimising disruption to trading and pedestrian activity. Servicing vehicles will continue to use the established access route, ensuring efficient compactor extraction and bin collection.


This strategy maintains consistency with existing Kirklees Council waste operations, providing a controlled, hygienic, and adaptable solution that supports trader operations while ensuring health, safety, and accessibility throughout the temporary market period.




Waste Storage 3D View

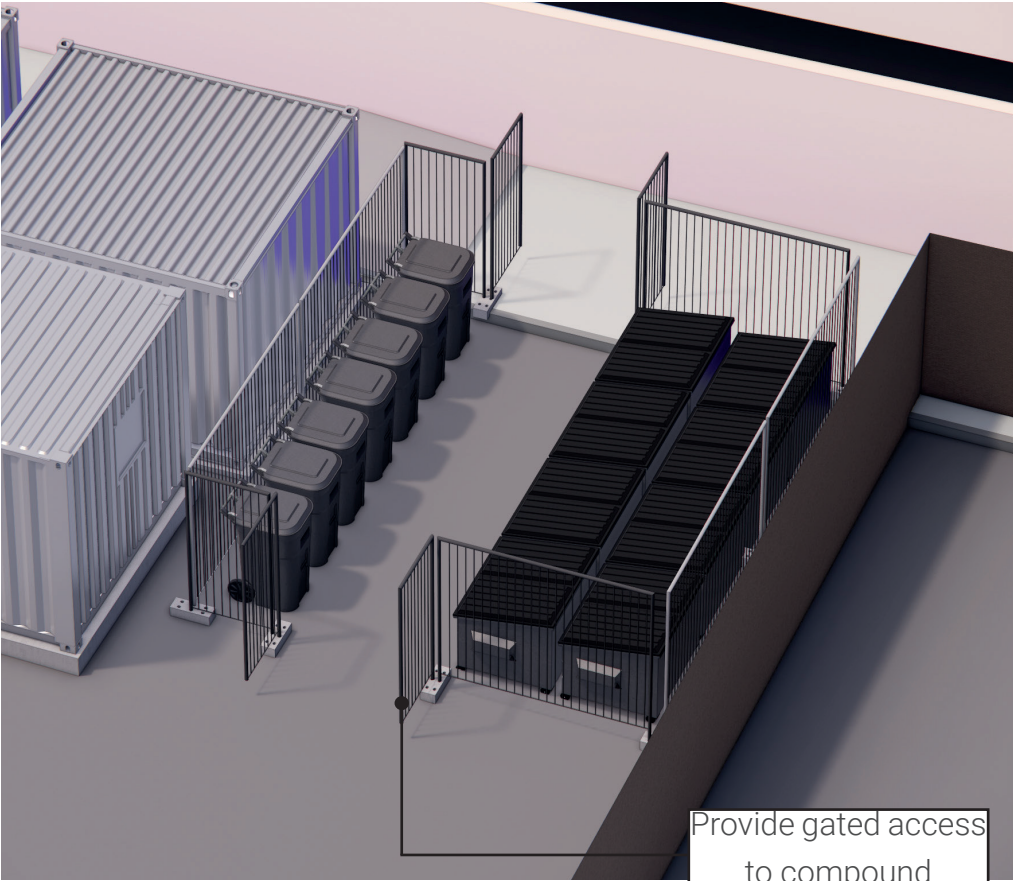

Waste Storage 3D View

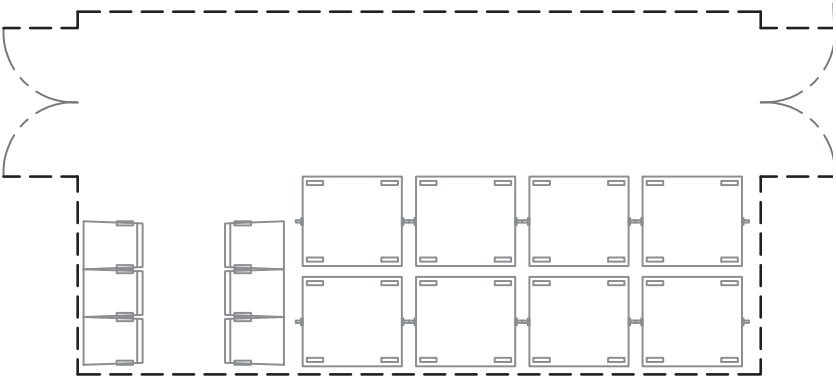

Waste Storage Enlarged Plan

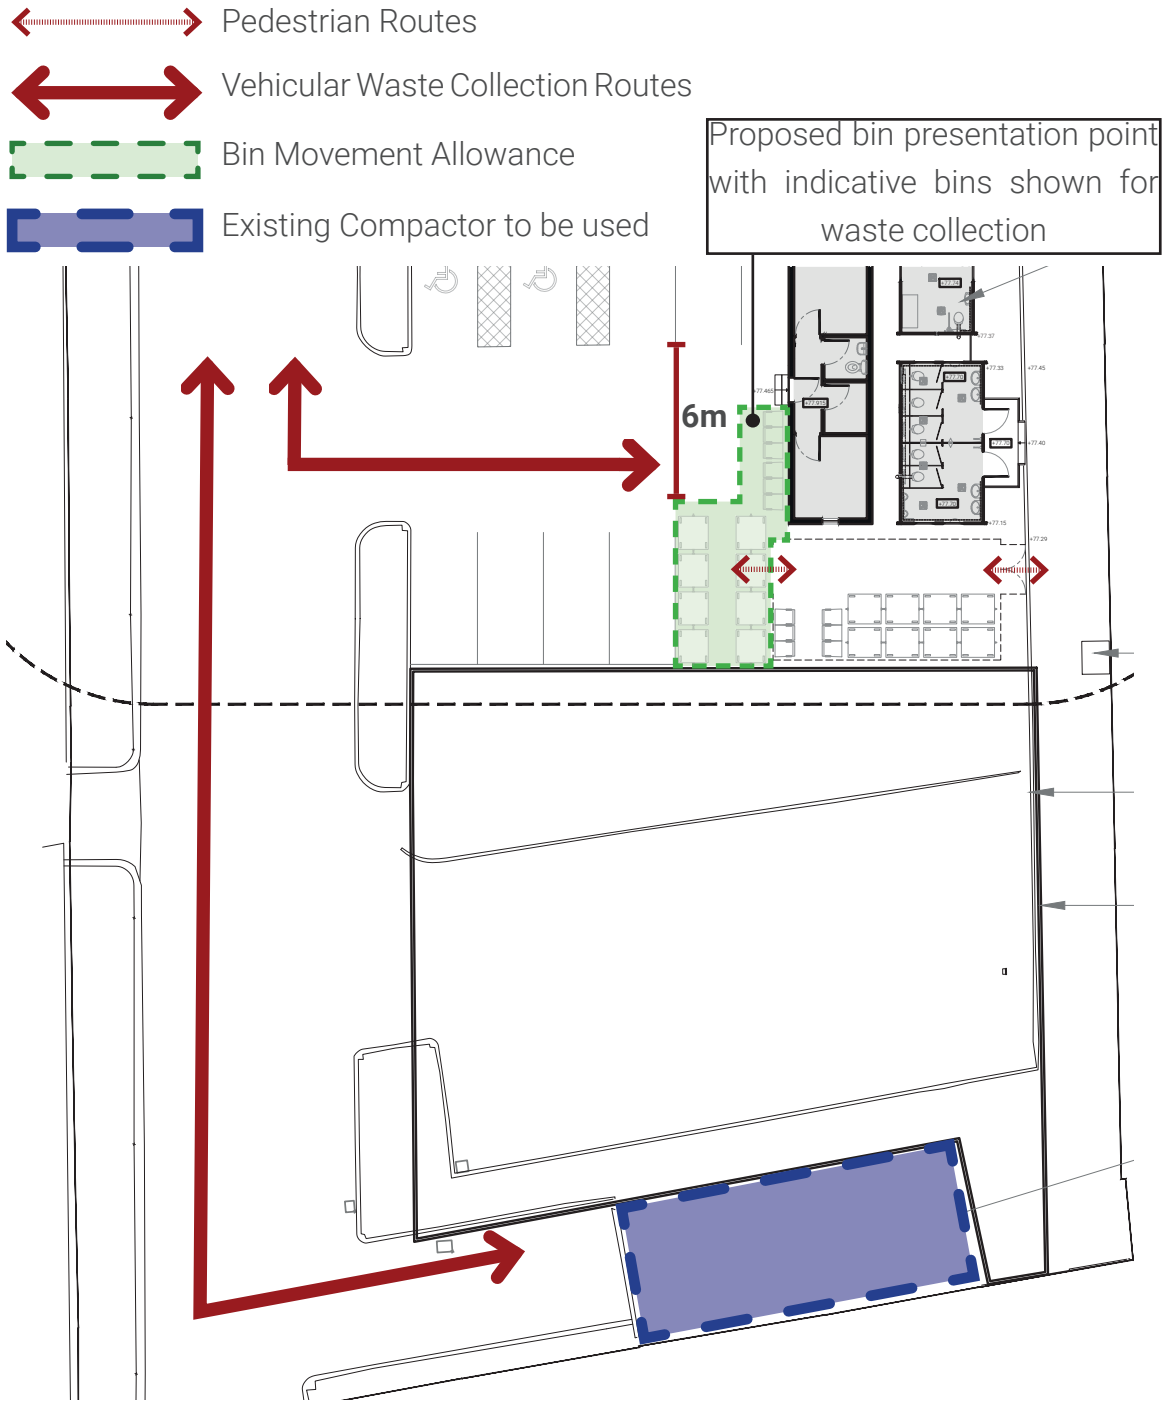

Waste Management Proposal Diagram