


General Notes
Do not scale from this drawing. If in doubt, ask.
Copyright exists on all drawings and drawing should not be copied without the consent of P.N. Bakes Architectural Consultancy.
Drawing to be read in conjunction with all relevant Specifications and other Consultants drawings.
All dimensions and levels to be checked on site prior to commencement. Immediately after completion of works to be referred to P.N. Bakes Architectural Consultancy for Practice and meet current Building Regulations.

Ref.	Revision	Date
------	----------	------

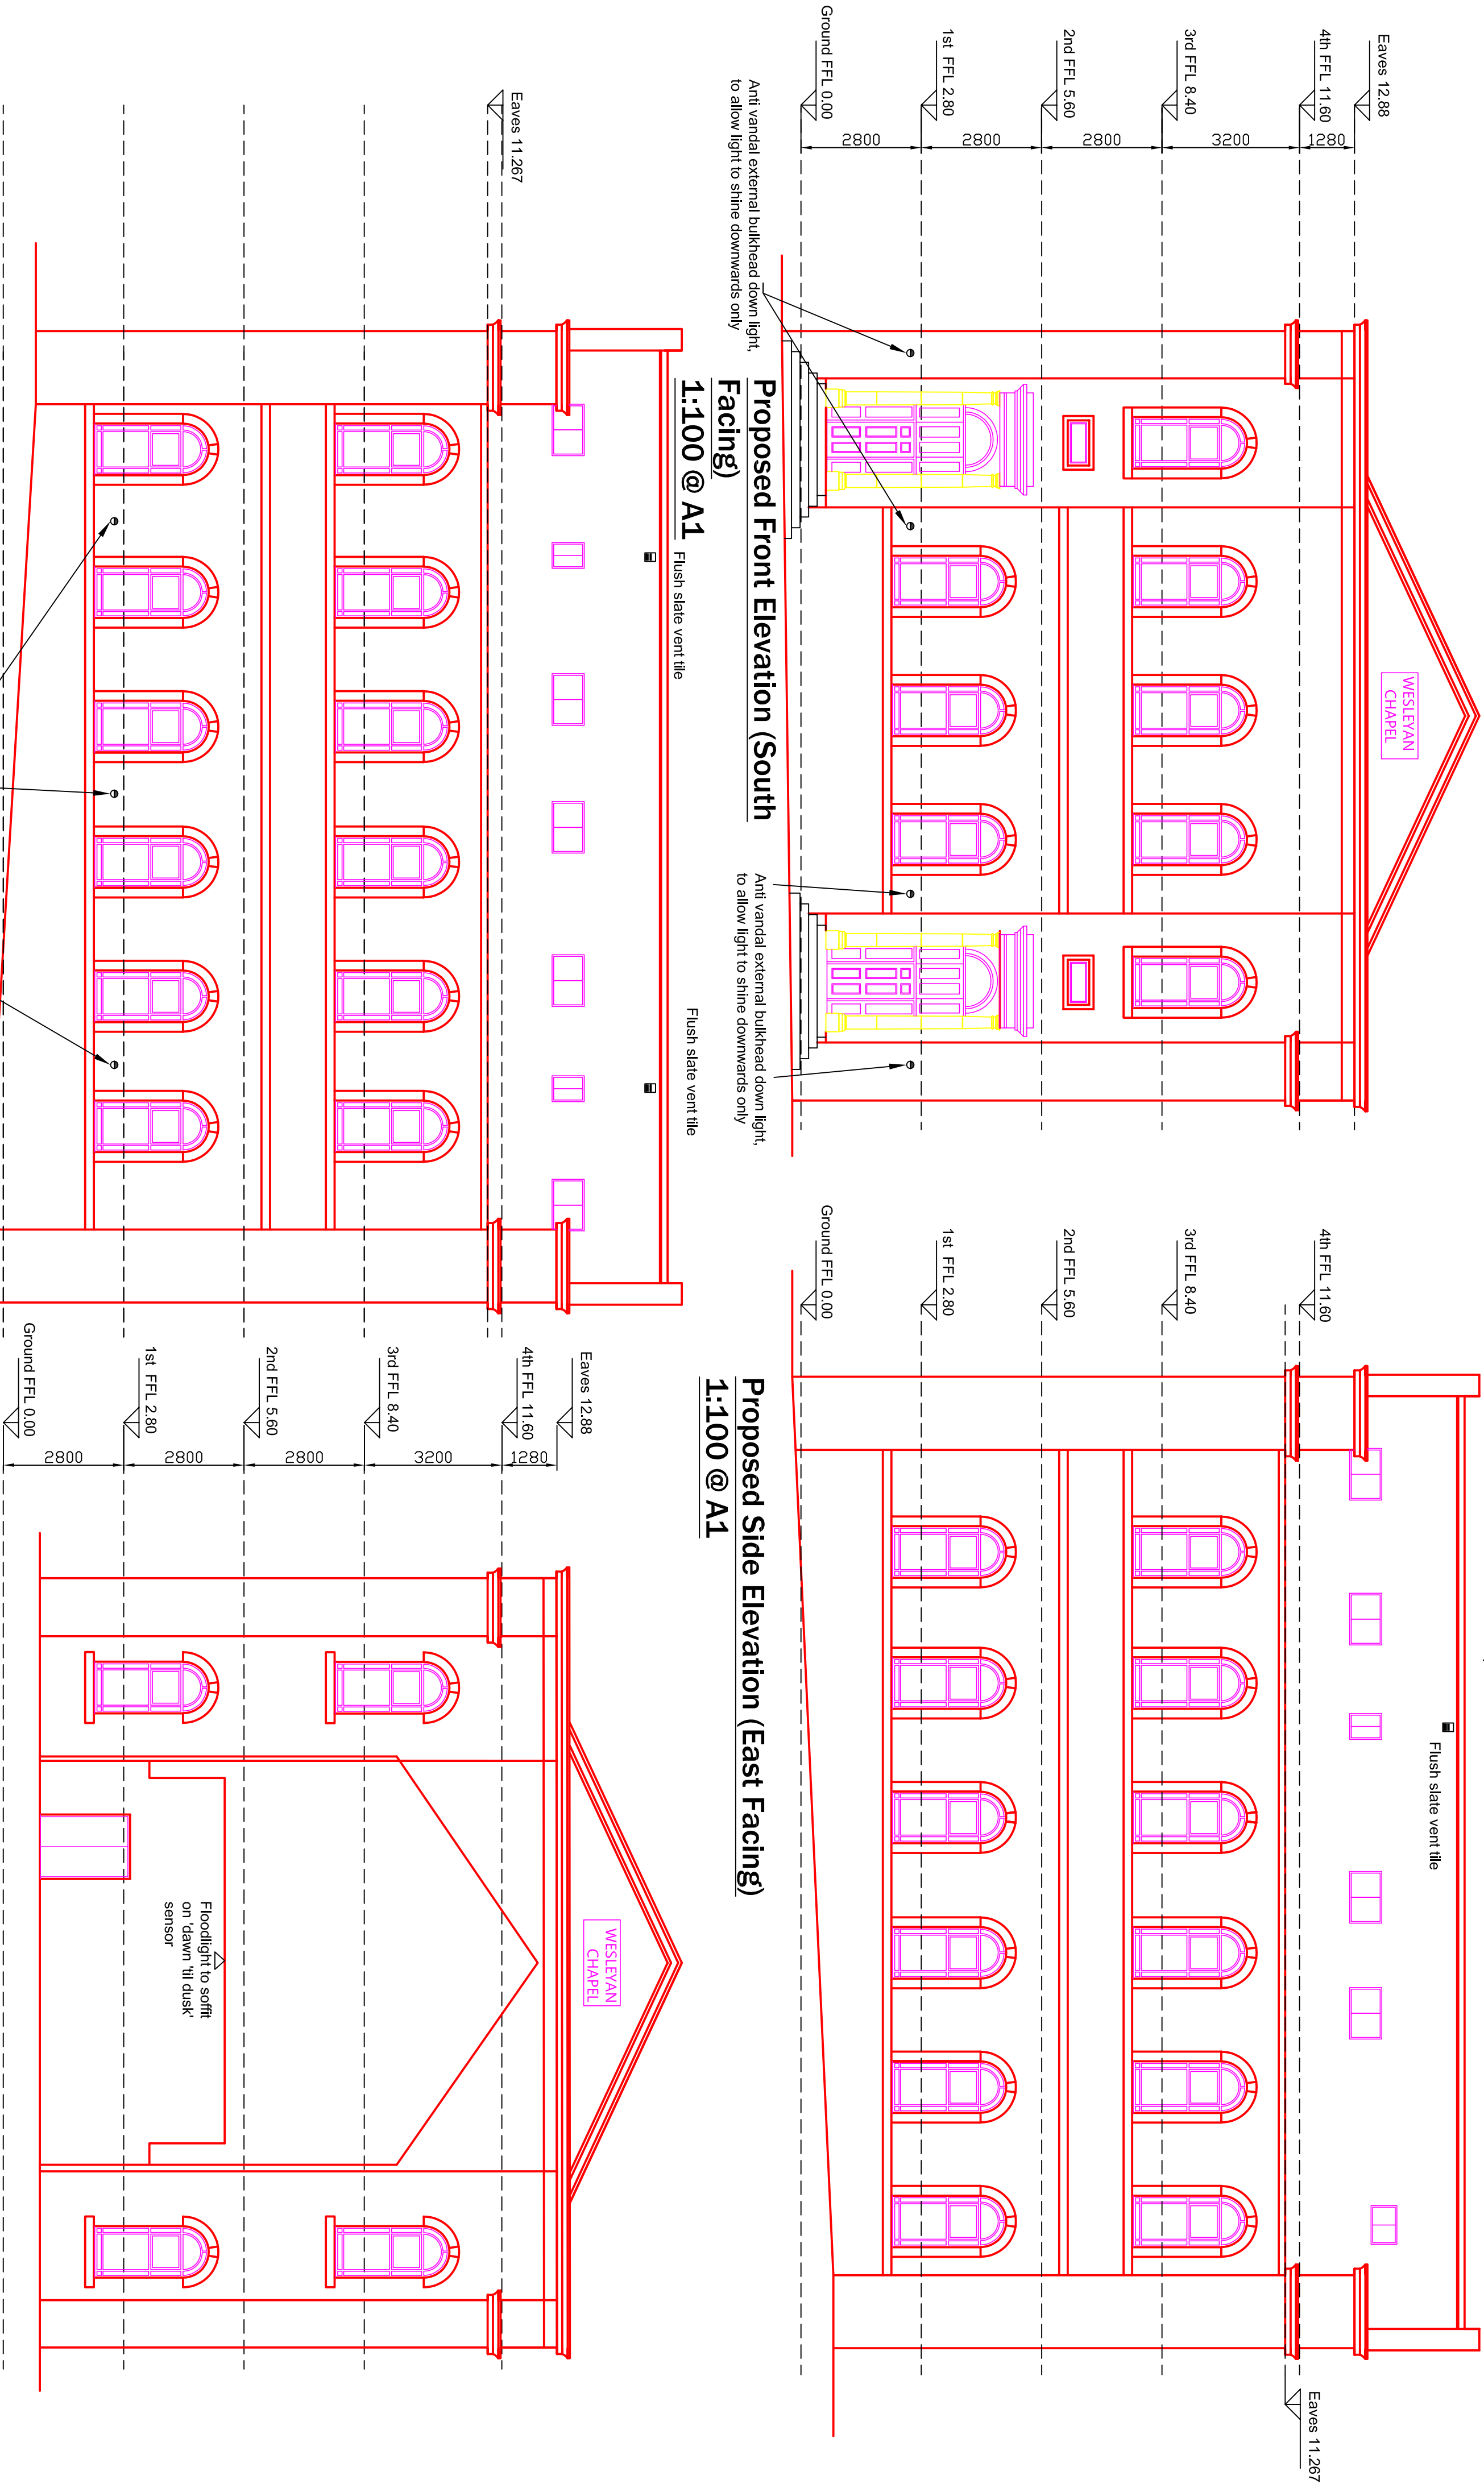

Flood Light to underside of soffit of adjoined building



Anti Vandal External Bulkhead Down Light

P.N. Bakes
Architectural Consultancy

23 Market Street, Thornton, Bradford, BD13 3HW
Tel/Fax : 01274 830355 Mobile : 07989 579231
Email : philbakes@aol.com

Client : Medipharma Bradford Ltd.

Plan : Elevations showing External Lighting

Project : Conversion of Wesley House to Apartments, Chapel Lane, Birstall.

Drawing No. : KL/24/1709/23
Scale : 1:100 @ A1
Date : July 2024