


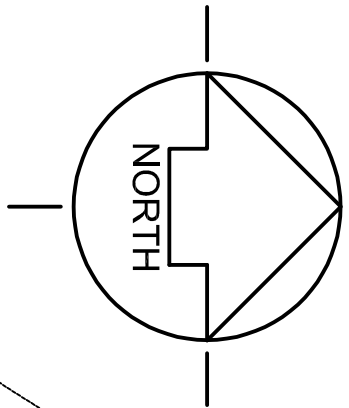


Working
Men's
Club


Birstall
Methodist Church
Sunday School

CHapel
Lane

Huddersfield Road

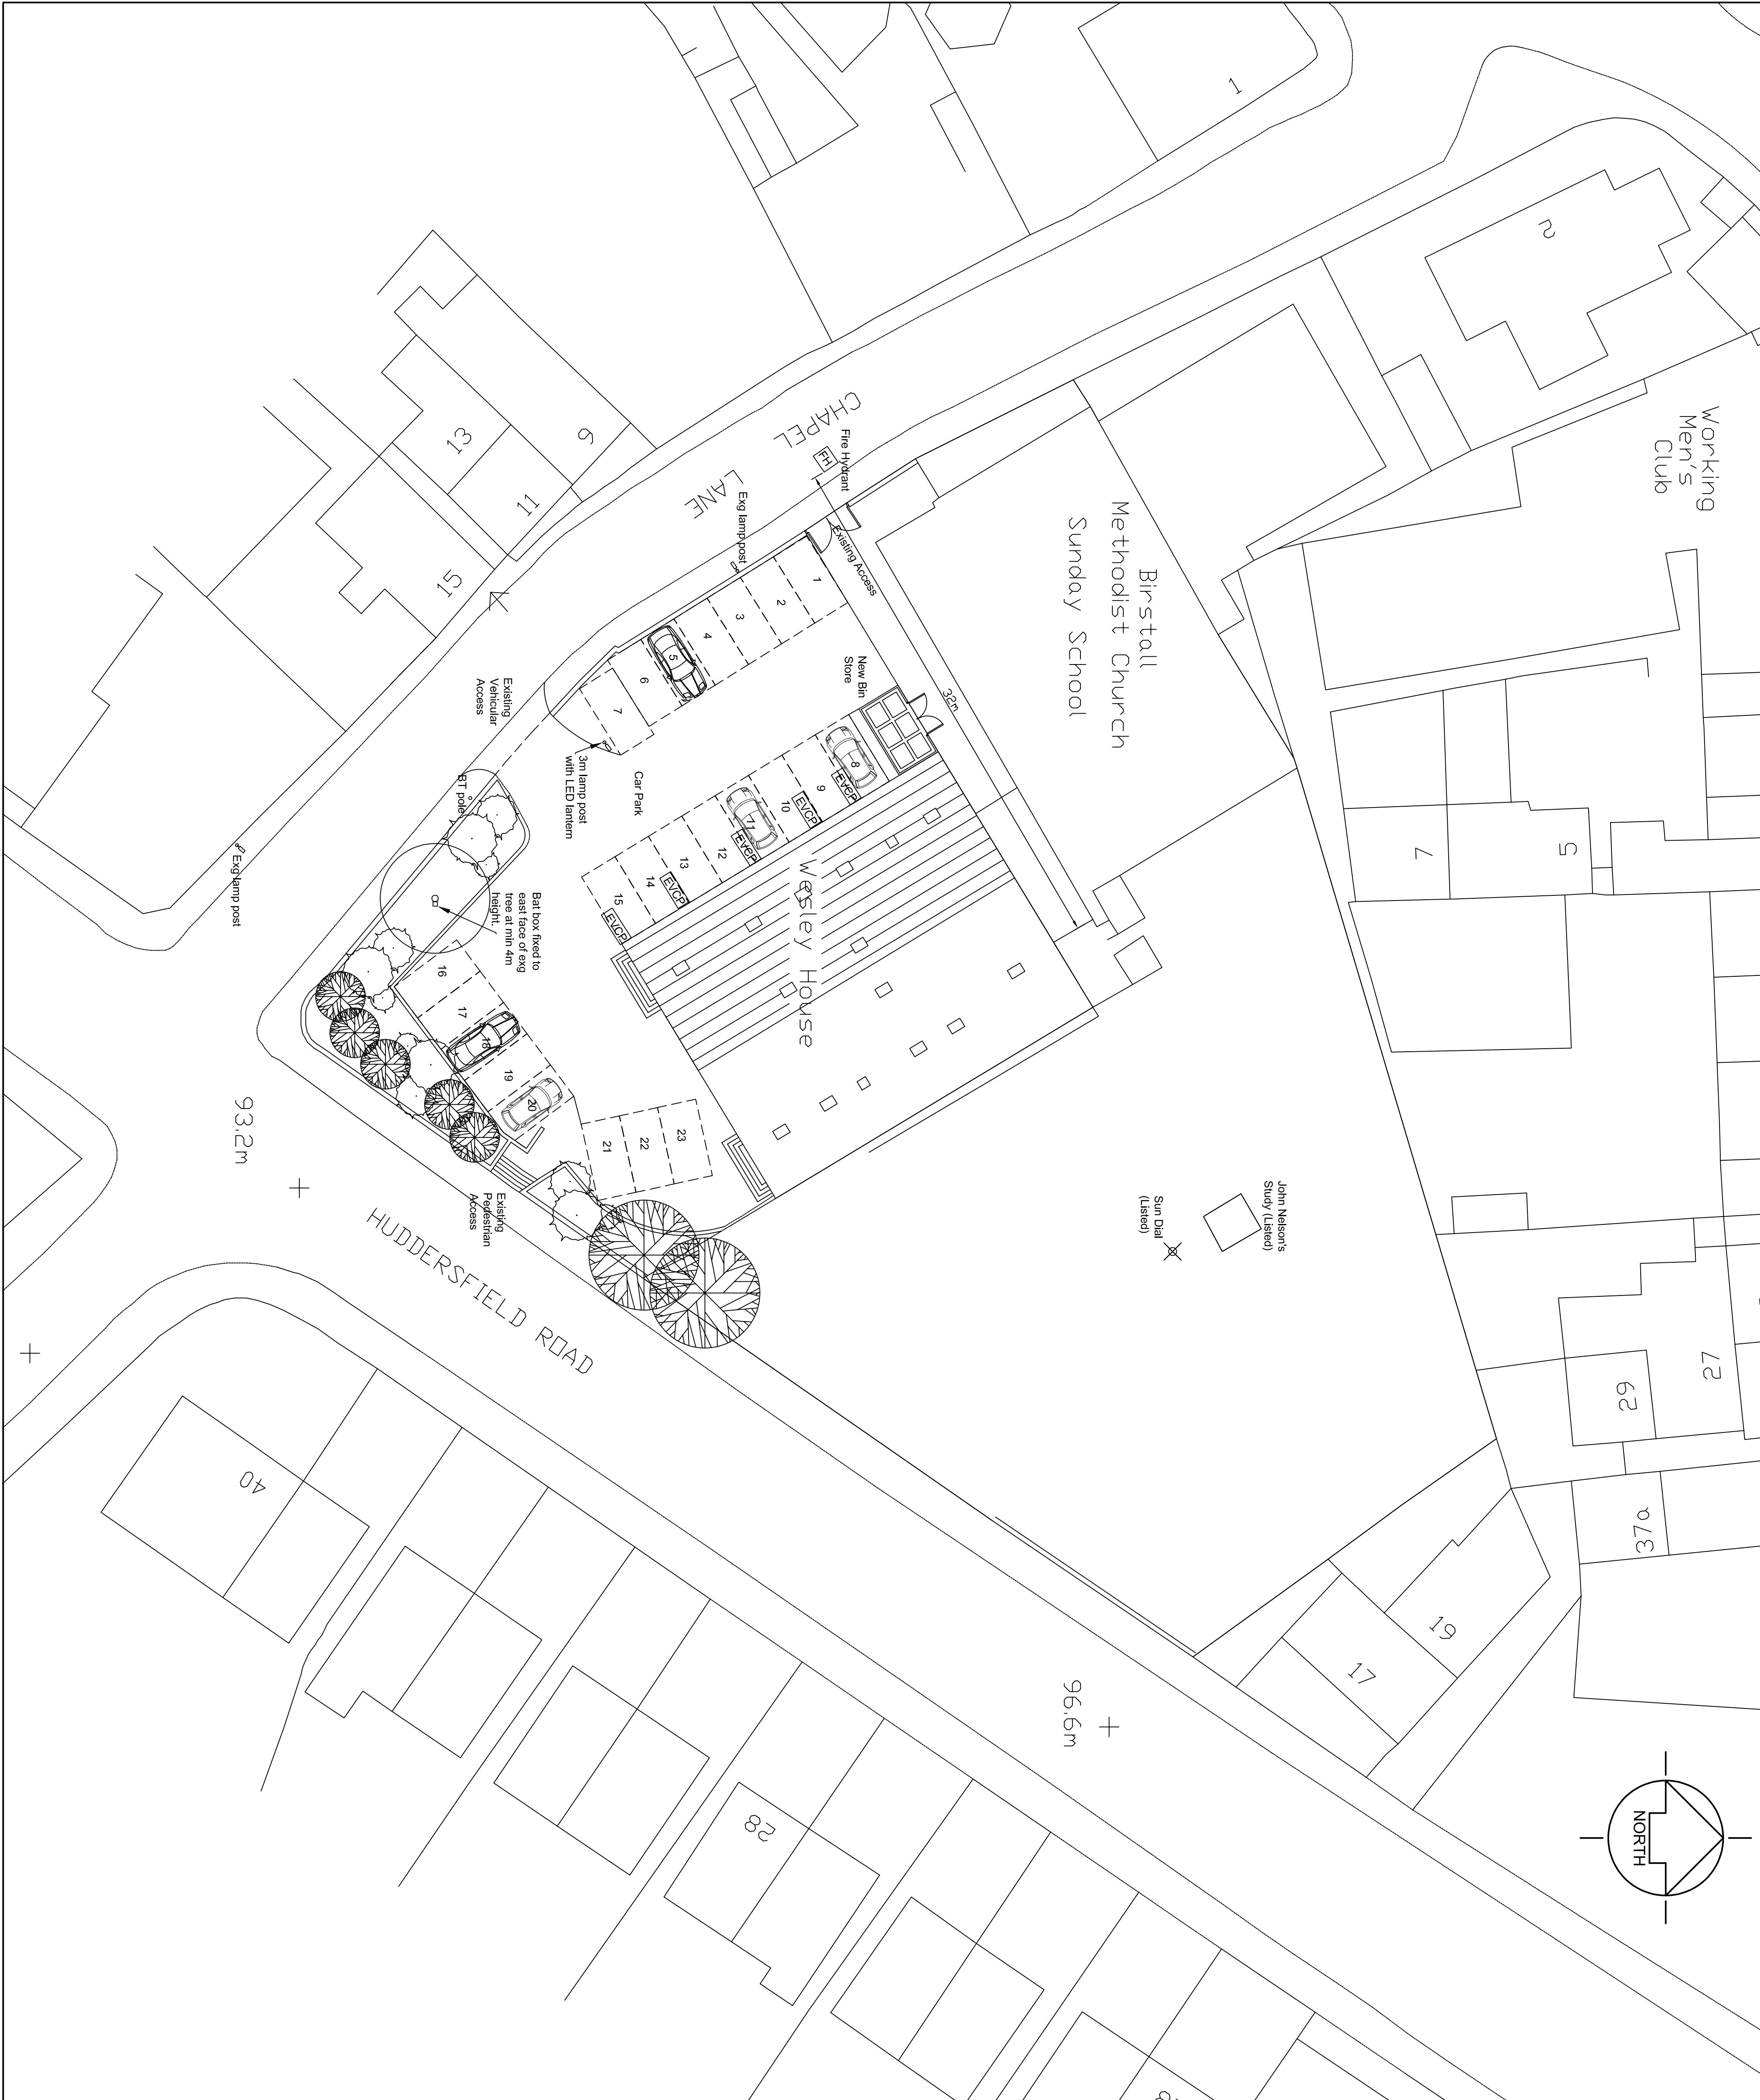

General Notes		
Do not scale from this drawing. If in doubt ask. Copyright exists on all drawings and drawing should not be copied without the consent of P.N. Bakes Architectural Consultancy. Drawing to be read in conjunction with all relevant Specifications and other Consultants drawings. All dimensions and levels to be checked on site prior to commencement. All materials and workmanship to comply with British Standards and Codes of Practice and meet current Building Regulations.		
Ref.	Revision	Date
A - Fire Hydrant shown.	Apr 25	July 25
B - Bin Store relocated.	July 25	June 26
C - Lamp post and bat box position shown.	June 26	July 26
D - Bin Store repositioned as per Planners comments.	July 26	July 26
E - Bin Store repositioned parking reverted to 23 spaces	July 26	

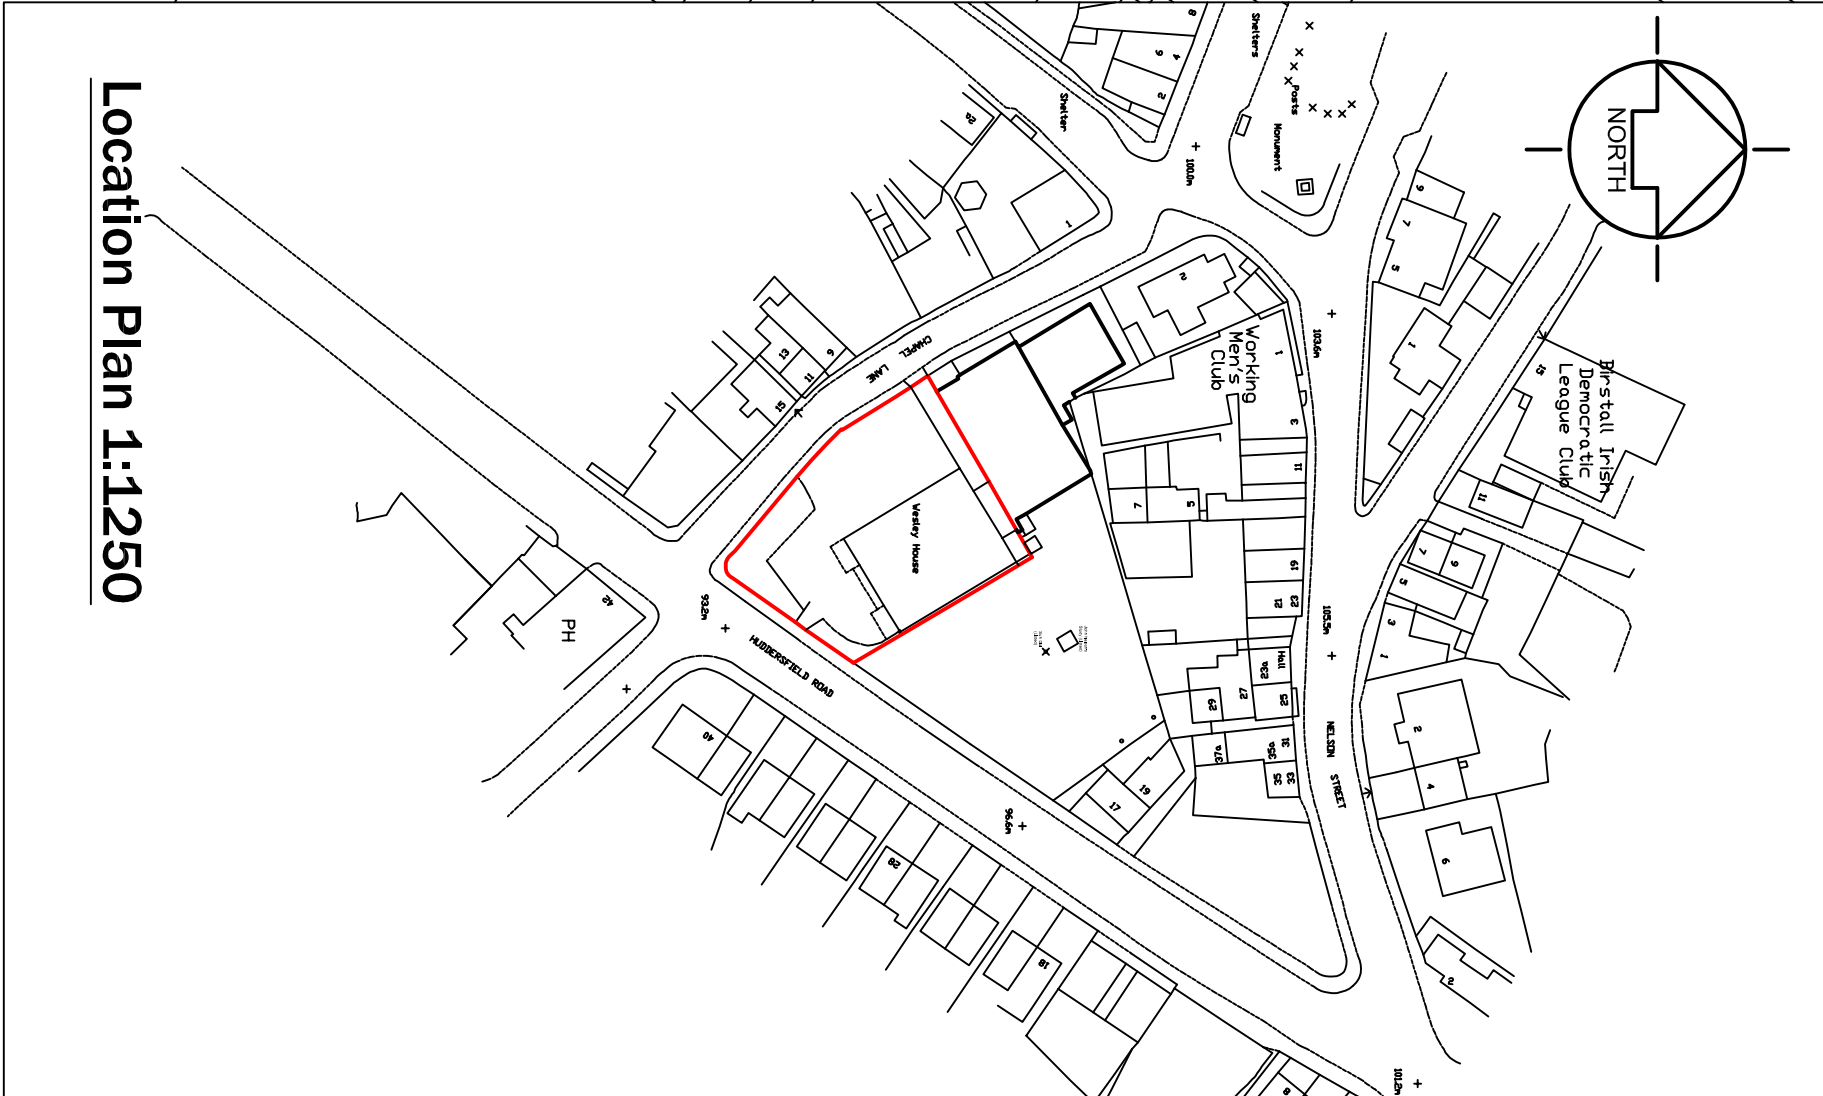

Location Plan 1:1250

Site Layout Plan 1:200

PNBakes Architectural Consultancy	
23 Market Street, Thornton, Bradford, BD13 3HW Tel/Fax : 01274 830355 Mobile : 07989 579231 Email : philbakes@aol.com	
Client :	Medipharma Bradford Ltd.
Plan :	Proposed Site Layout and Location Plan
Project :	Conversion of Wesley House to Apartments, Chapel Lane, Birstall.
Drawing No. : K/L/24/1709/04E	Scale : 1:200, 1:1250 @ A4
Date :	July 2024