
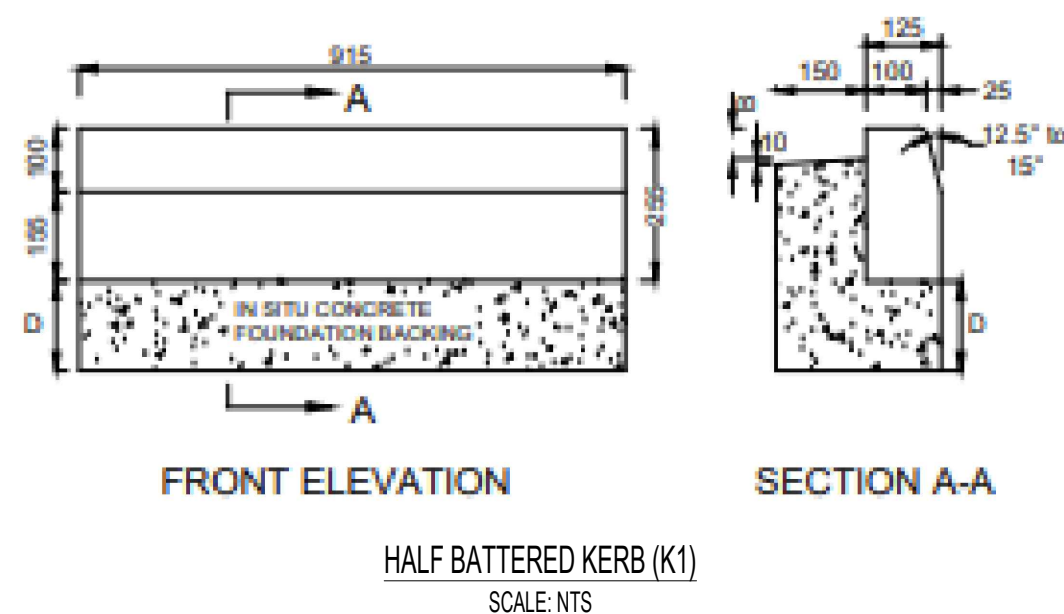


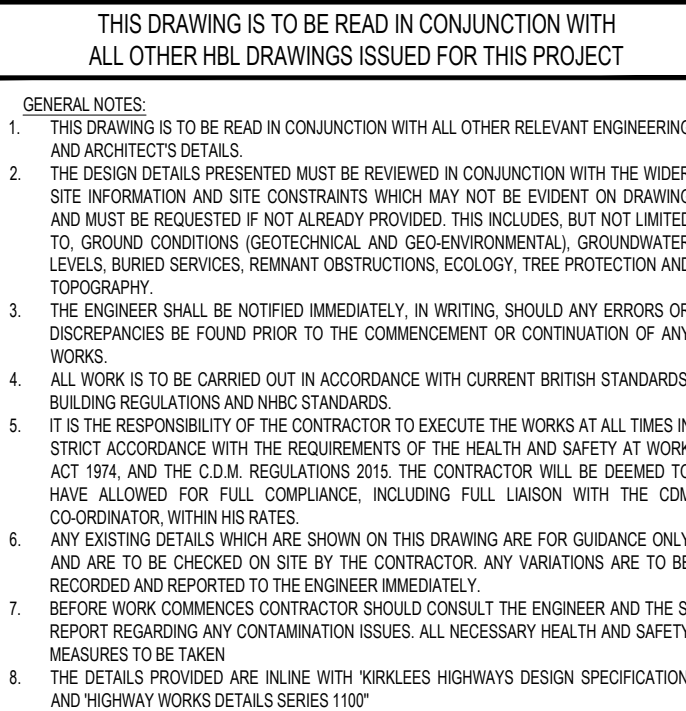

P01	22.05.26	RJ		INITIAL ISSUE			RJ		R.
REV:	DATE	DRAWN		DESCRIPTION			CHKD		APP
STATUS DESCRIPTION							STATUS		
FOR STAGE APPROVAL							S4		
				 Craig House, 33 Ballbrook Avenue, Manchester M20 3AG +44(0)161 422 9977 www.hbl Ltd Consulting Civil & Structural Engineers					
PROJECT									
DAISY BANK VIEW, UPPER TEAM									
DRAWING TITLE									
S278 CONSTRUCTION DETAILS SHEET 2									
CLIENT									
SALBOY CONSTRUCTION LTD									
HBL REF.	11585	DATE	22.05.26	A1 SCALE(S)	AS STATED				
DRAWING No:								REVISION	
11585-HBL-XX-XX-DR-C-5462								P01	