Plan Referred to

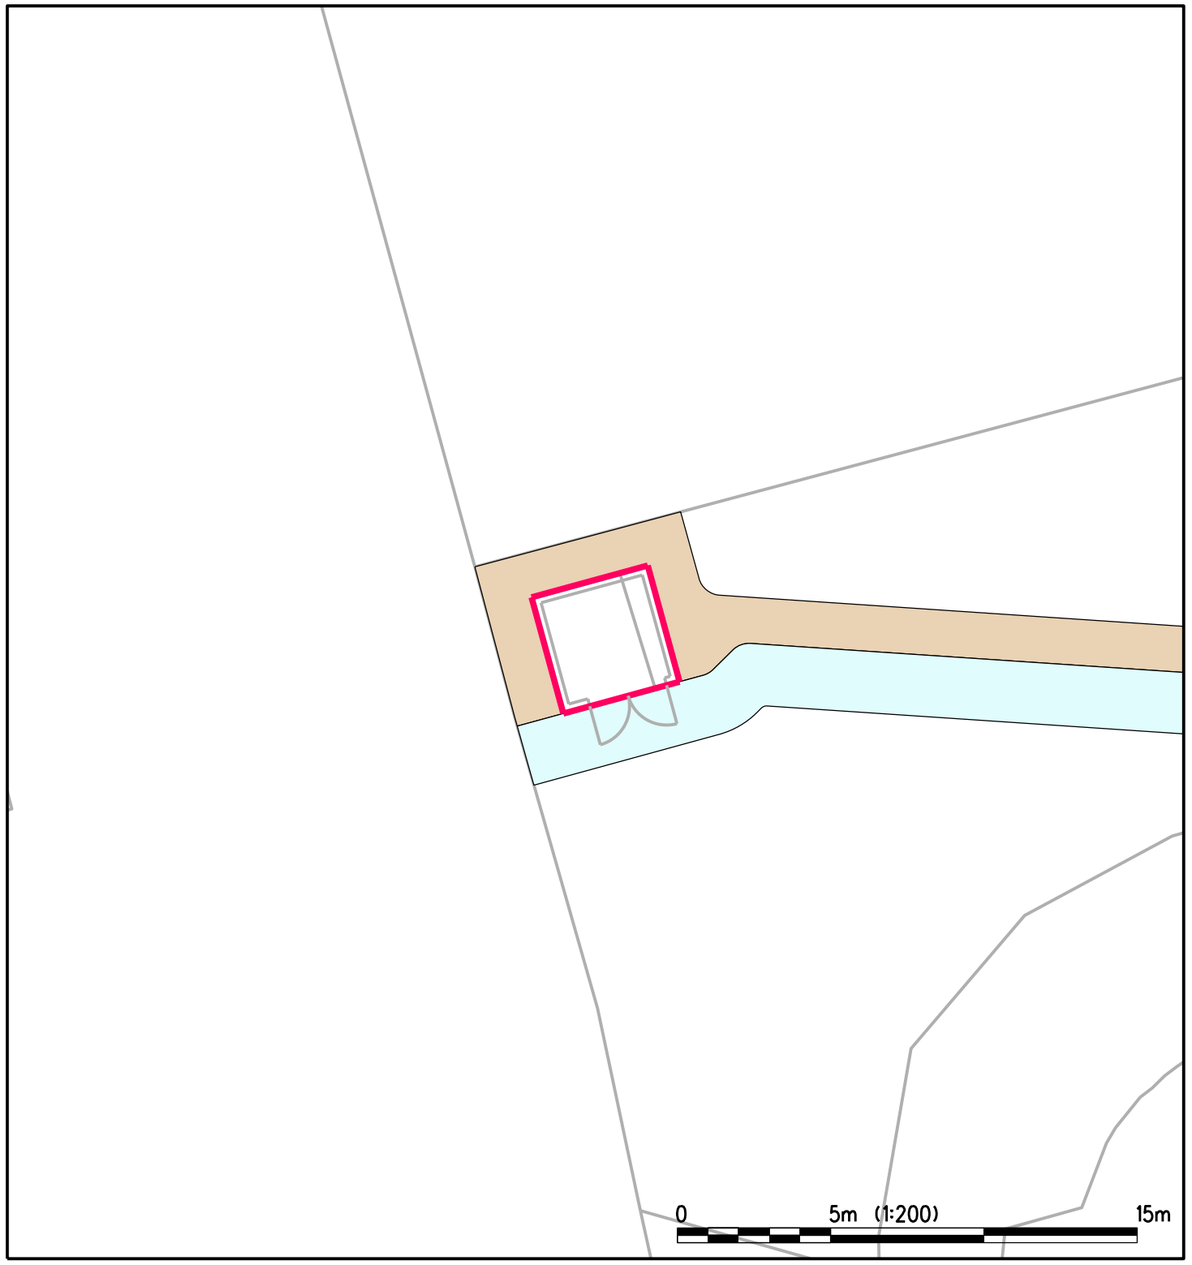

DETAIL PLAN 1:200

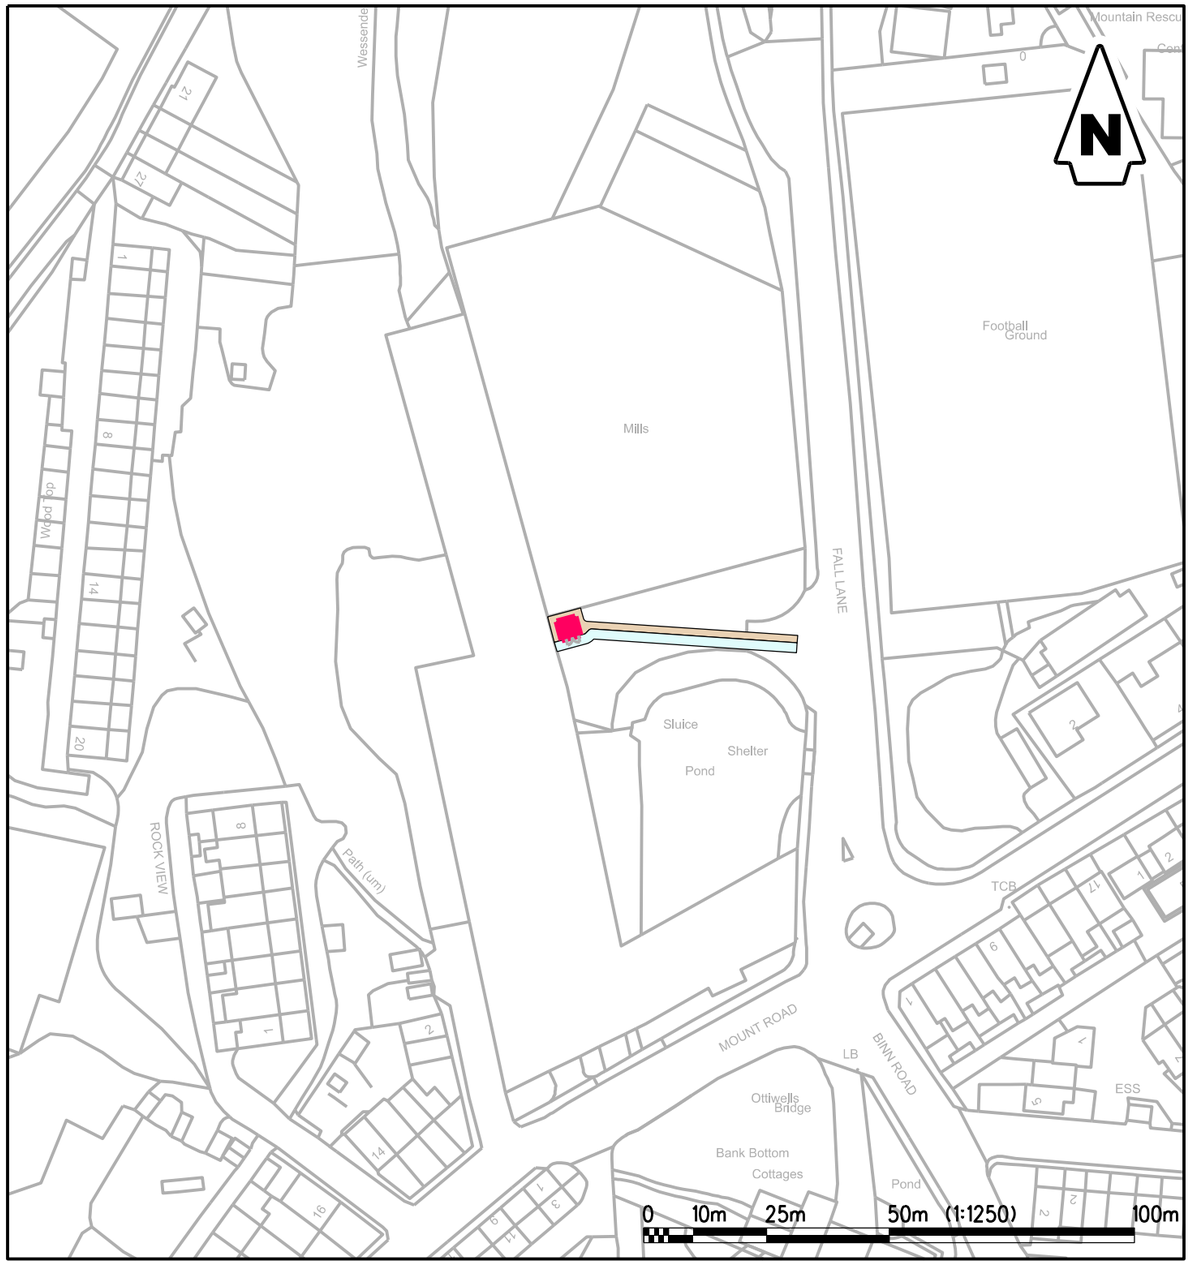

LOCATION PLAN 1:1250

AREA 15sq M OR THEREABOUTS

AREA 191sq M OR THEREABOUTS

National Grid Reference SE0481711335
1:50,000 Sheet Number 110
Local Authority ..... KIRKLEES MC

© Crown Copyright. (Northern Powergrid Holdings Company. 100022432). Reproduced from or based upon the Ordnance Survey map by Northern Powergrid Holdings Company by permission of Ordnance Survey on behalf of the Controller of Her Majesty's Stationary Office.

Licensee: Northern Powergrid Holdings Company

Registered Office: Lloyds Court, 78 Grey Street, Newcastle Upon Tyne NE1 6AF.

NORTHERN POWERGRID

Lloyds Court, 78 Grey Street, Newcastle Upon Tyne, NE1 6AF

J.E. CROWTHER LTD
MT ROAD INDUSTRIAL UNITS
HUDDERSFIELD, HD7 6NU
LEASE PLAN

Designed/Requested By: L. WEBSTER			
Sheet Number	Scale: AS SHOWN		
Drawn/Modified By: Frank.Meek		Document Details: LEGAL DRAWINGS	PLANS
Revised: 29/05/2026	Grid Reference: SE0481711335	Drawing Number: C1131375CF	Historic Reference Number: ENQ23271858 / U26107612
Date Issued: 29/05/2026	Checked By: L. WEBSTER	Revision	Notes: .

A3

Copyright of Northern Powergrid Holdings Company. No part of this drawing to be reproduced without prior permission.

File last saved / modified on the 5/29/2026 3:24:14 PM by Frank.Meek, OS File Name - [C1131375CF.DGN]