


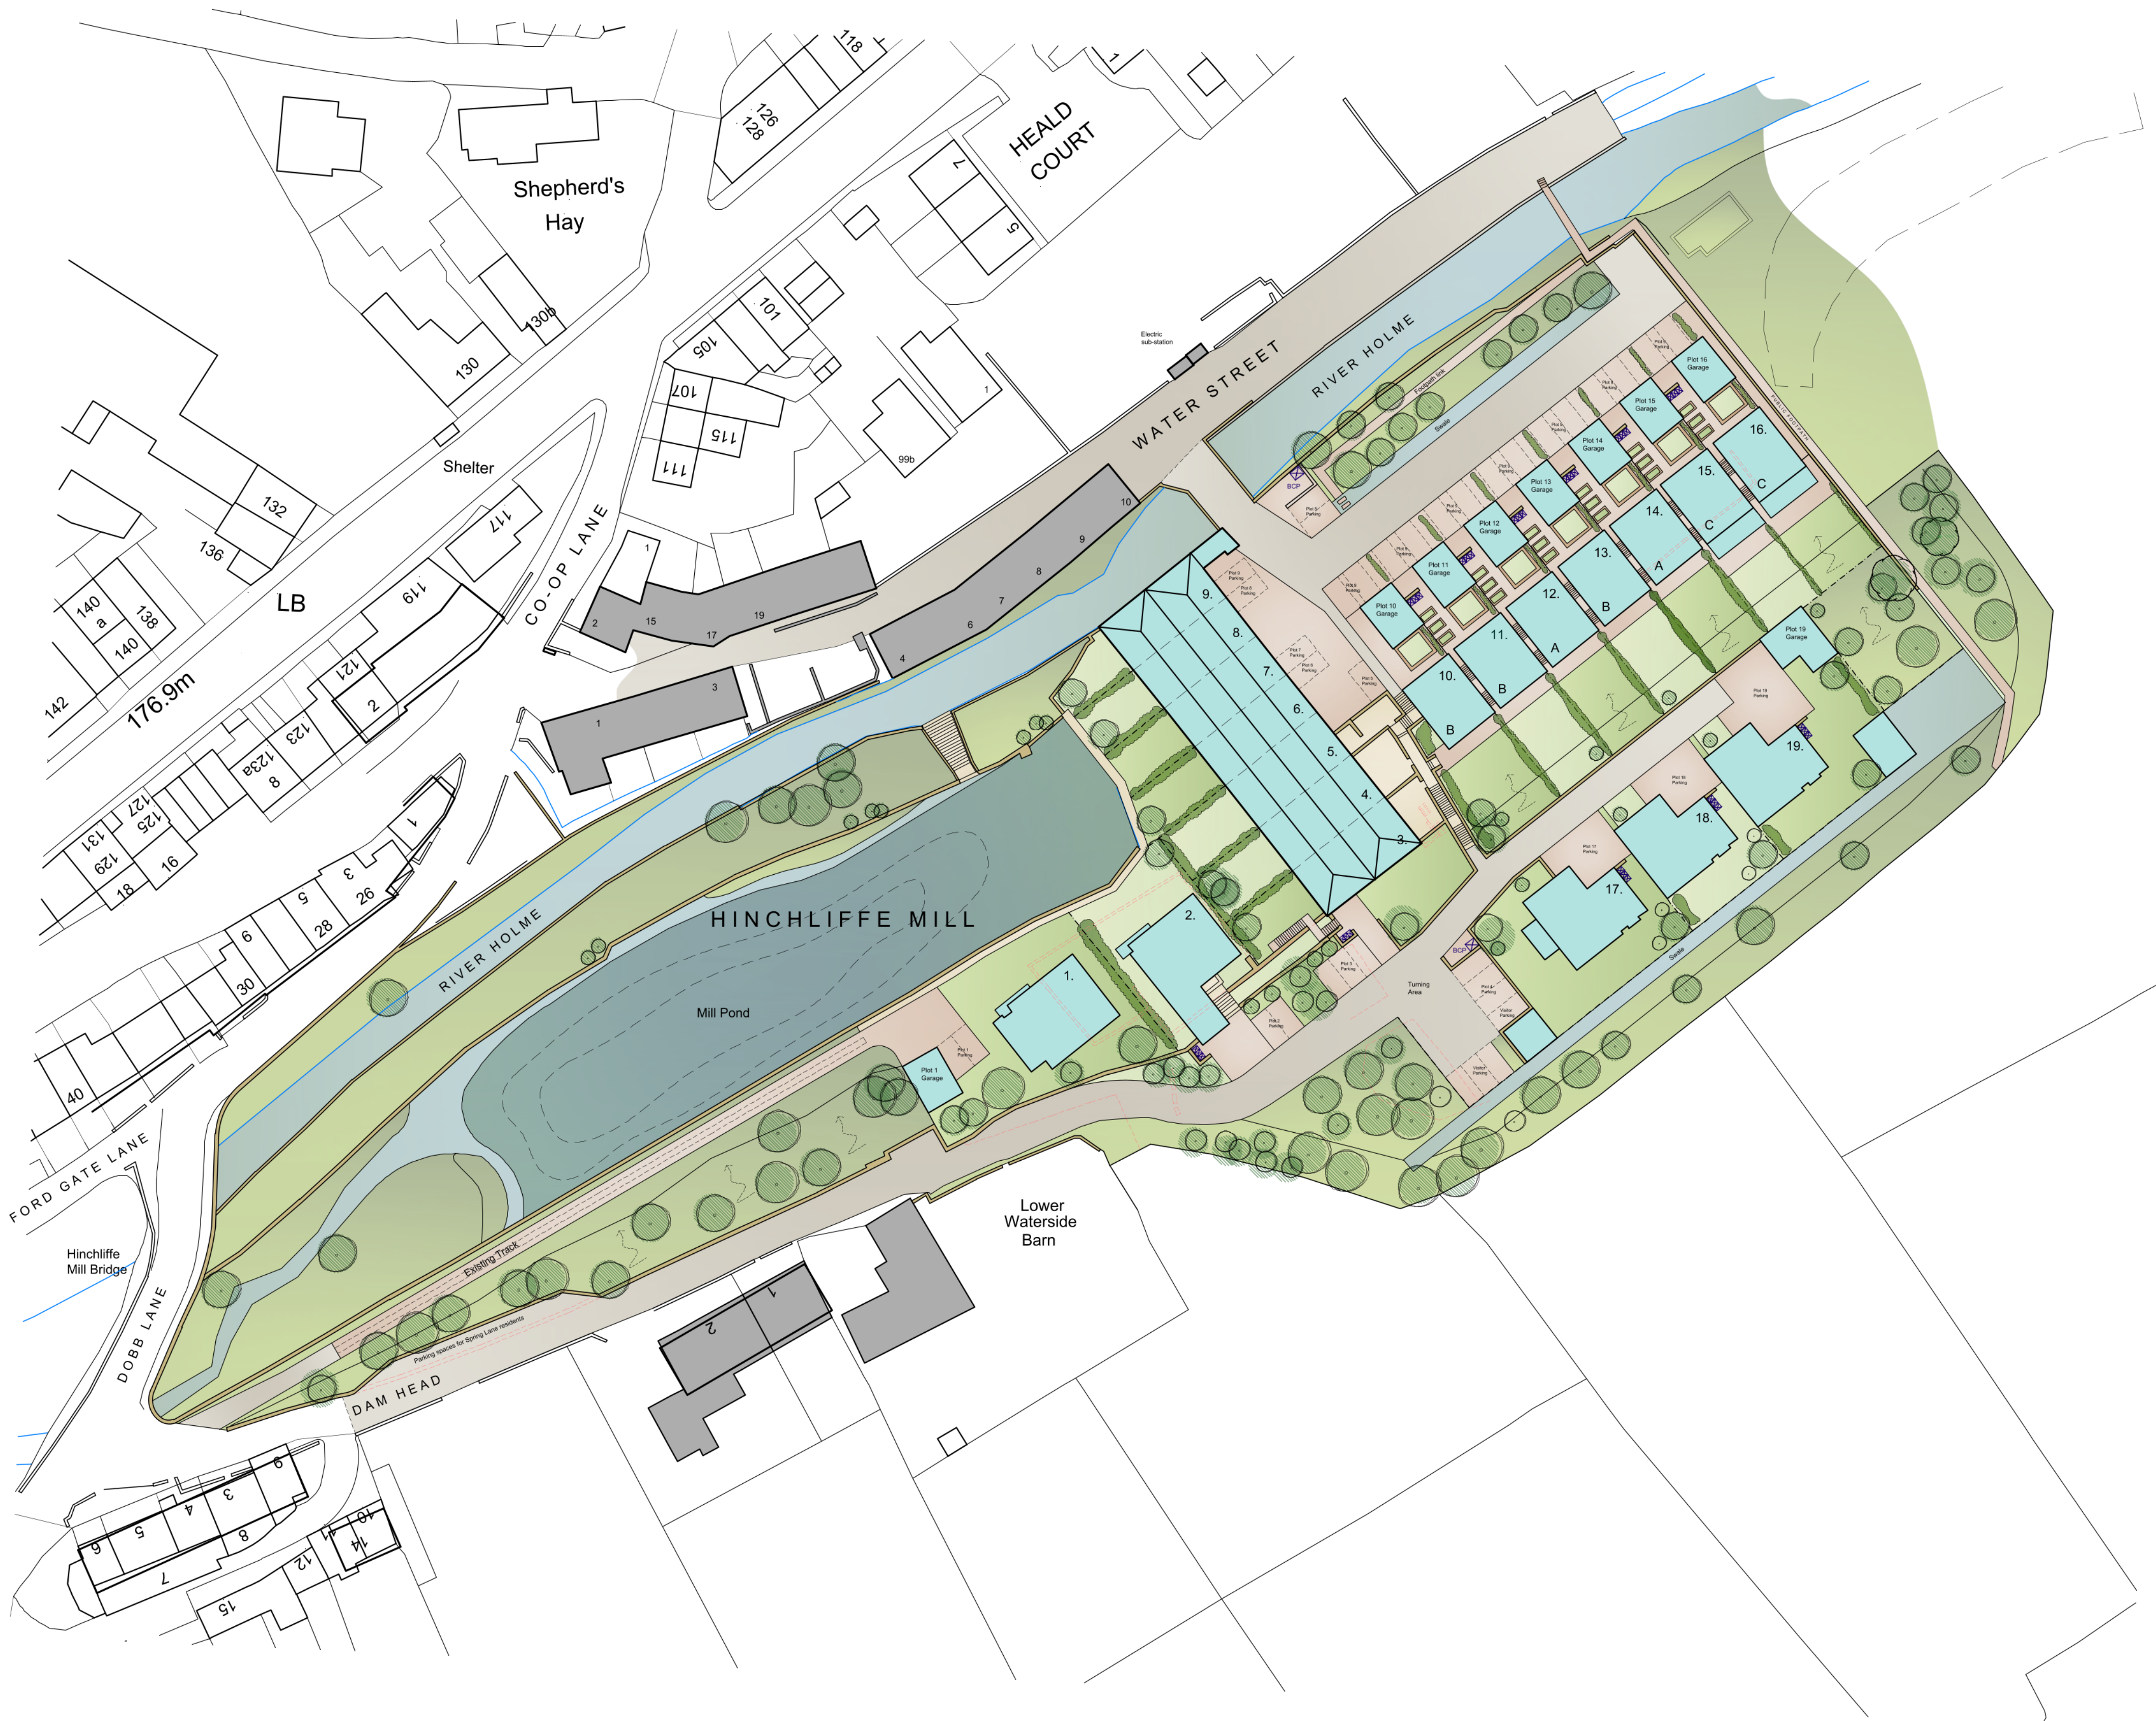

Scale 1:500


NOTES

This drawing has been prepared specifically for the purpose of obtaining Planning and or Building Regulations Approval. Its suitability for other purposes without additional supplementary details and specifications cannot be guaranteed.

All dimensions are to be checked on site, any discrepancies are to be reported to the designer before work commences. Use only figured dimensions.

All structural components shown are indicative only. Details / calculations of structural members are to be provided by the Structural Engineer.

This drawing is not to be copied or divulged to a third party without written permission.

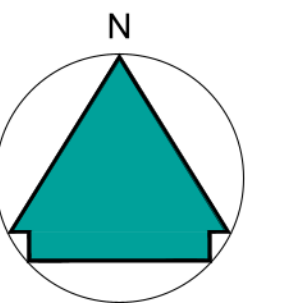

Key:	
	Removed Features
	Proposed boundary fences
	Surface Water Drainage
	Stone Walls
	Soft landscaping
	Proposed Trees
	Bin Storage & Collection



HOLROYD
HOMES

Heneghan ARCHITECTURE
enquiries@heneghanarchitecture.com
www.heneghanarchitecture.com

Revisions
P01 Preliminary Issue 01.12.25

Project:
Residential Development

at Hinchliffe Mill
Water Street
Holmbridge
Holmfirth

for Holroyd Homes

S73 Site Layout

Purpose of issue: PLANNING

Drawn DRH
Date December 2025
Scales 1:500 @ A1
Drawing No. 2559 - 0308 - P01