




Existing Site Plan
1 : 500

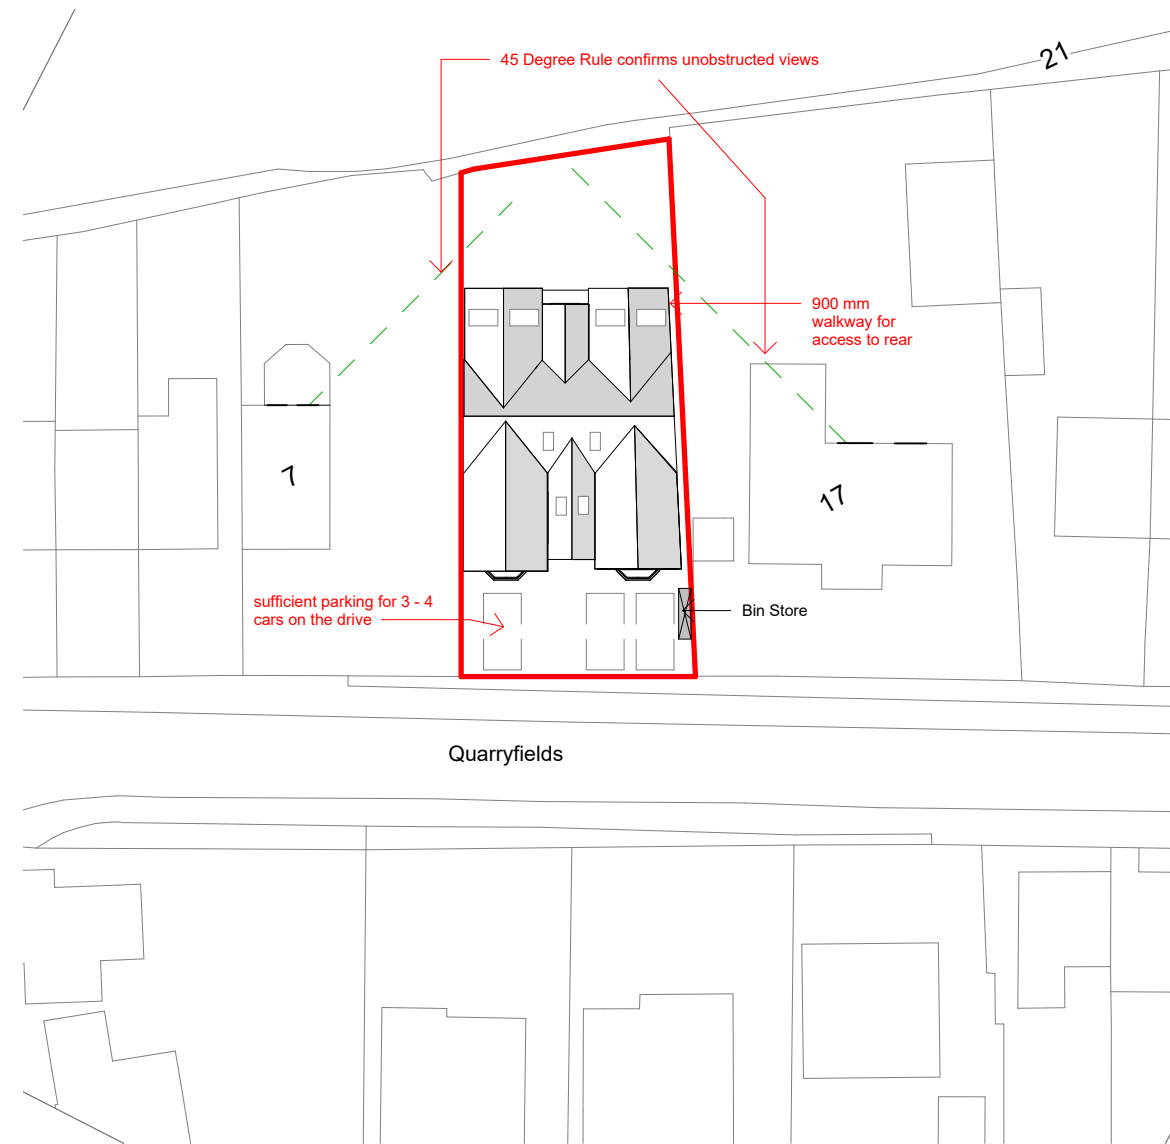

Proposed Site Plan
1 : 500



THE YORKSHIRE ARCHITECT
E: theyorkshirearchitect@gmail.com
T: +44 7466 296416
W: www.theyorkshirearchitect.com

REVISIONS				PROJECT		CLIENT		
				Land adjacent to 7 Quarryfields		Mr & Mrs Hamza		
				SHEET		Date 2-.04.2026	Project number 047	Scale (@ A3) 1 : 500
				Existing and Proposed Site		Drawn by NT	DRWAING NUMBER 047-P01	REV
CODE	STATUS	SUITABILITY DESCRIPTION	PURPOSE OF ISSUE					
	PL	PLANNING	PLANNING					