
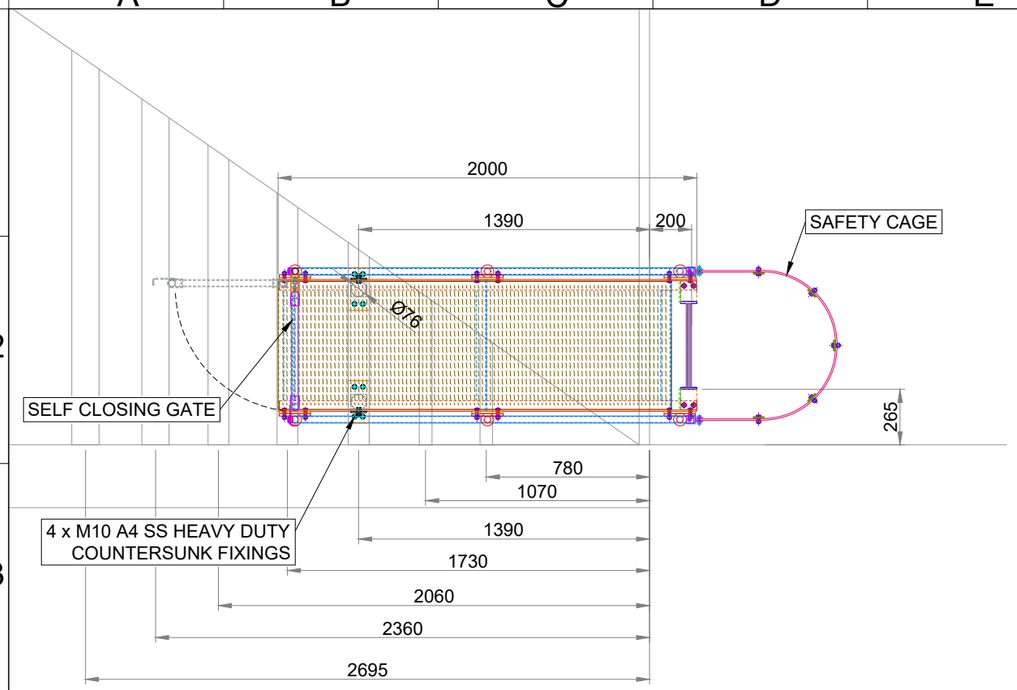


PLAN VIEW
SCALE 1:30

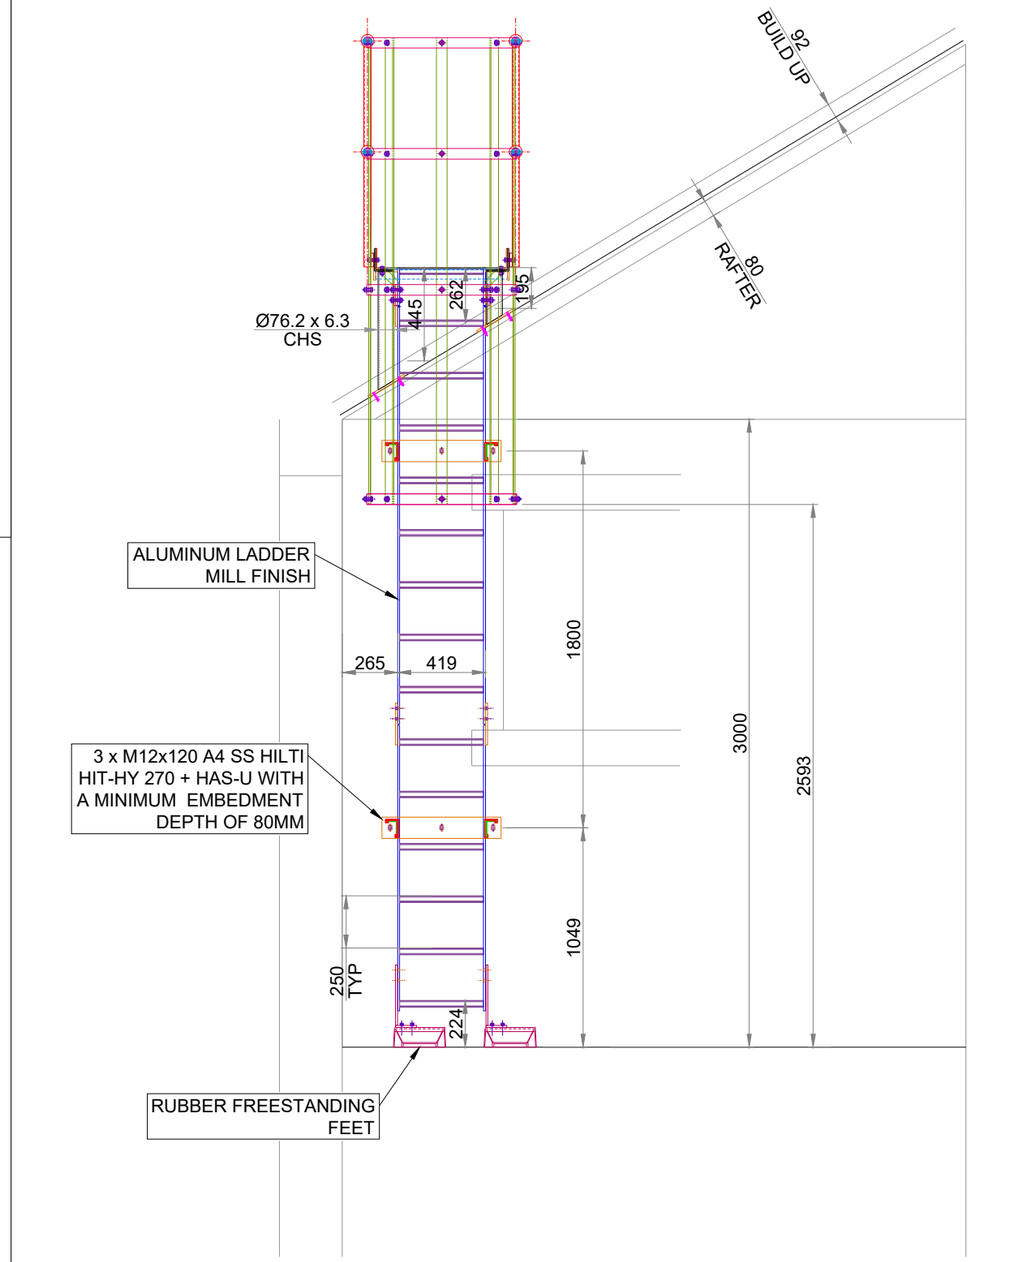

SECTION VIEW
SCALE 1:30

EUROSAFE
Eurosafe, Unit 51b Dorehouse Ind Est, Orgreave Drive, Sheffield, S13 9NR
Tel No. +44 (0)114 2507411
email: info@eurosafeuk.com www.eurosafeuk.com

DO NOT SCALE FROM DRAWING

NOTES:

DESIGN STANDARDS

HSE WORKING AT HEIGHT REGULATIONS

LADDERS

- BS 4211
- BS EN ISO 14122-4

ESL DRAWING REFERENCES

- Document-1705-BDP-AD-RF-DT-A-27004_C04

SYSTEM DESIGN INFORMATION

- FALL RESTRAINT TYPE 'C1L LATCHWAYS CONSTANT FORCE SYSTEM MAX. 2 X USERS VIA 1m PPE ENERGY ABSORBING LANYARD.

ANCHOR LOAD RATING = 10kN SLS. 20kN ULS.

NOTE:- USERS MUST REMAIN ATTACHED TO 1 X ANCHORING POINT AT ALL TIMES WHEN TRANSITIONING BETWEEN ANCHORS.

© Copyright 2024
This drawing is property of EUROSAFE LTD and should not be used, copied or reproduced by a third party unless written consent be first obtained.

Rev.	Date	Drn By	Brief Description
P02	15/04/25	RM	FOR APPROVAL GATE ADDED
P01	13/03/25	RM	FOR APPROVAL

Status: APPROVAL

Client: WILLIAM BIRCH & SONS LIMITED

Project: THE ARCADE, DEWSBURY

Drawing: LADDER 01 SETTING OUT

Date: 13/03/25 | Scale: NTS

Drawing No: 014852-GA-02- | Revision: P02

CAD File Ref: 014852-ISSUE 2

Drawn:	Checked:	Checked:	Contracts Manager:
RM			DS