


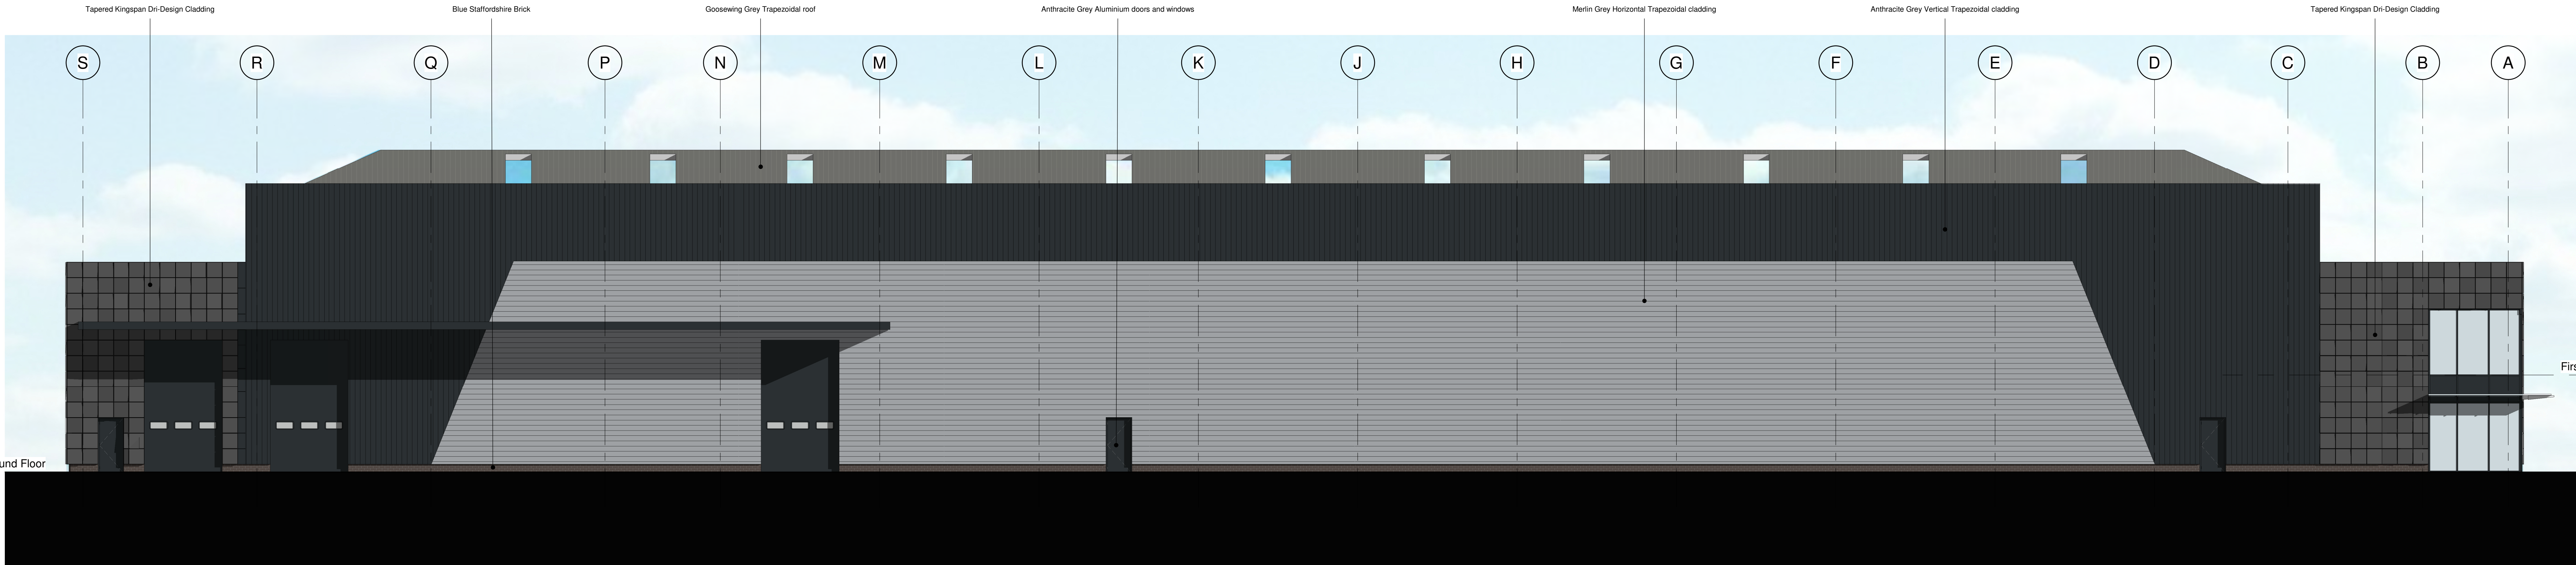

East Elevation
1 : 100




Tomkinson Public Library

First Floor
3740



Tomkinson Public Library

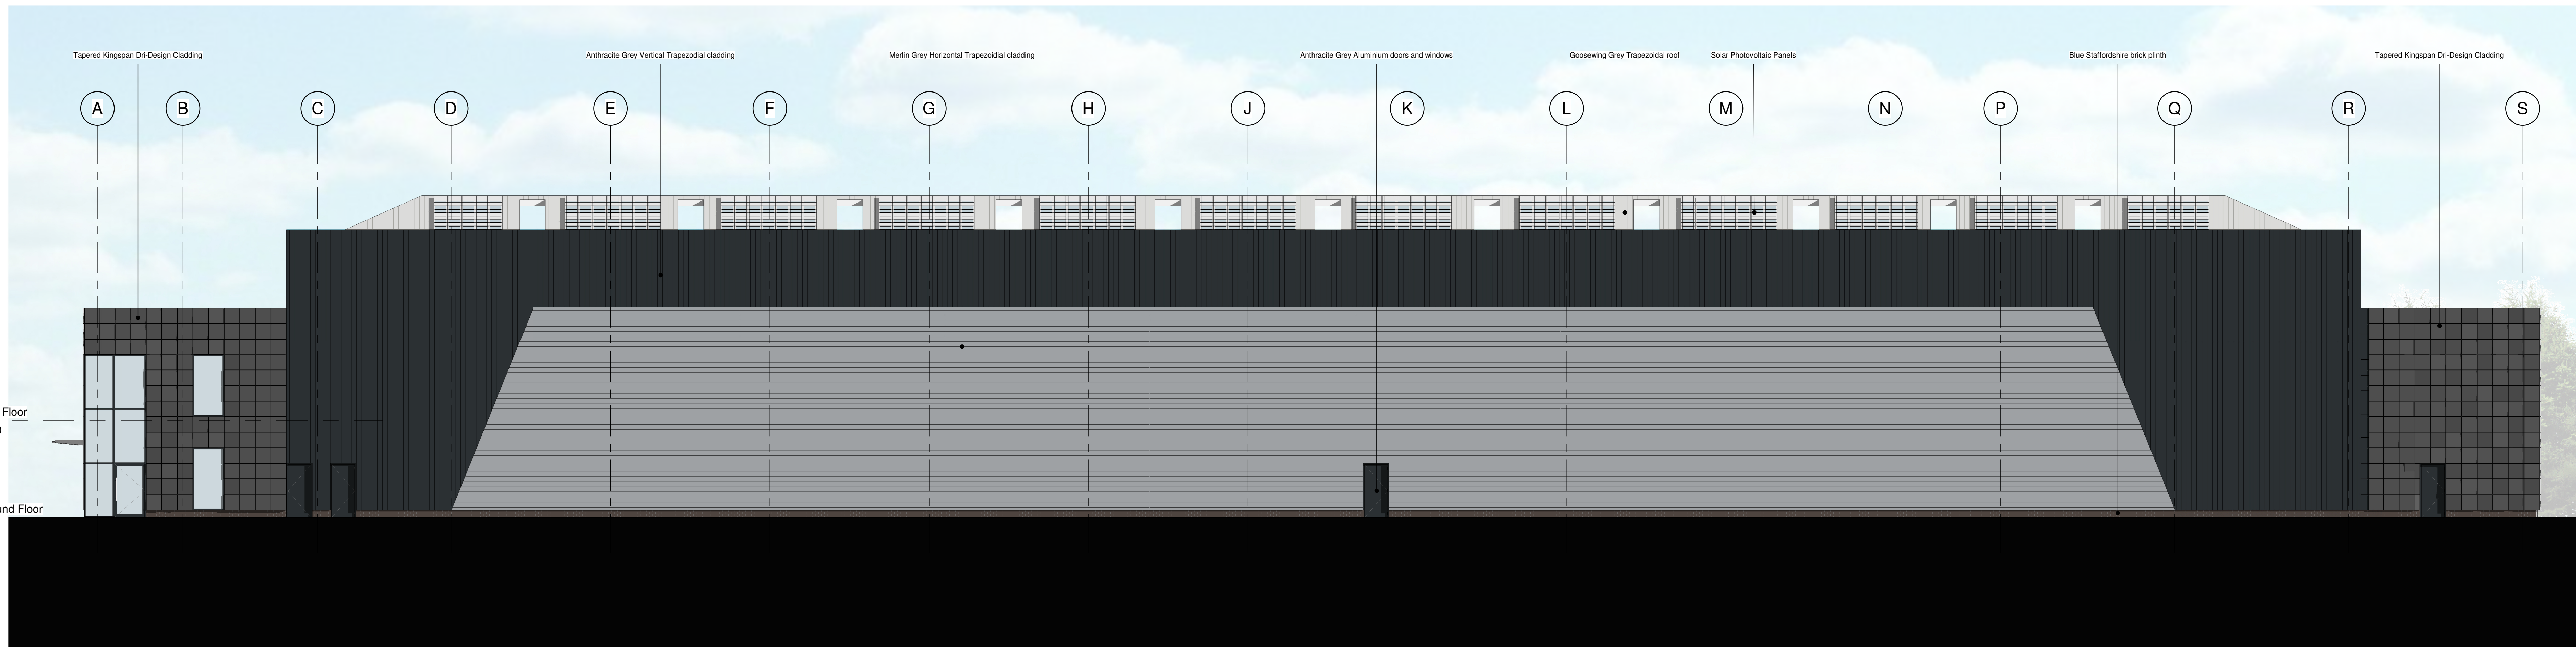

West Elevation
1 : 100




Tomkinson Public Library



Staffordshire Blue Plinth



North Elevation
1 : 100

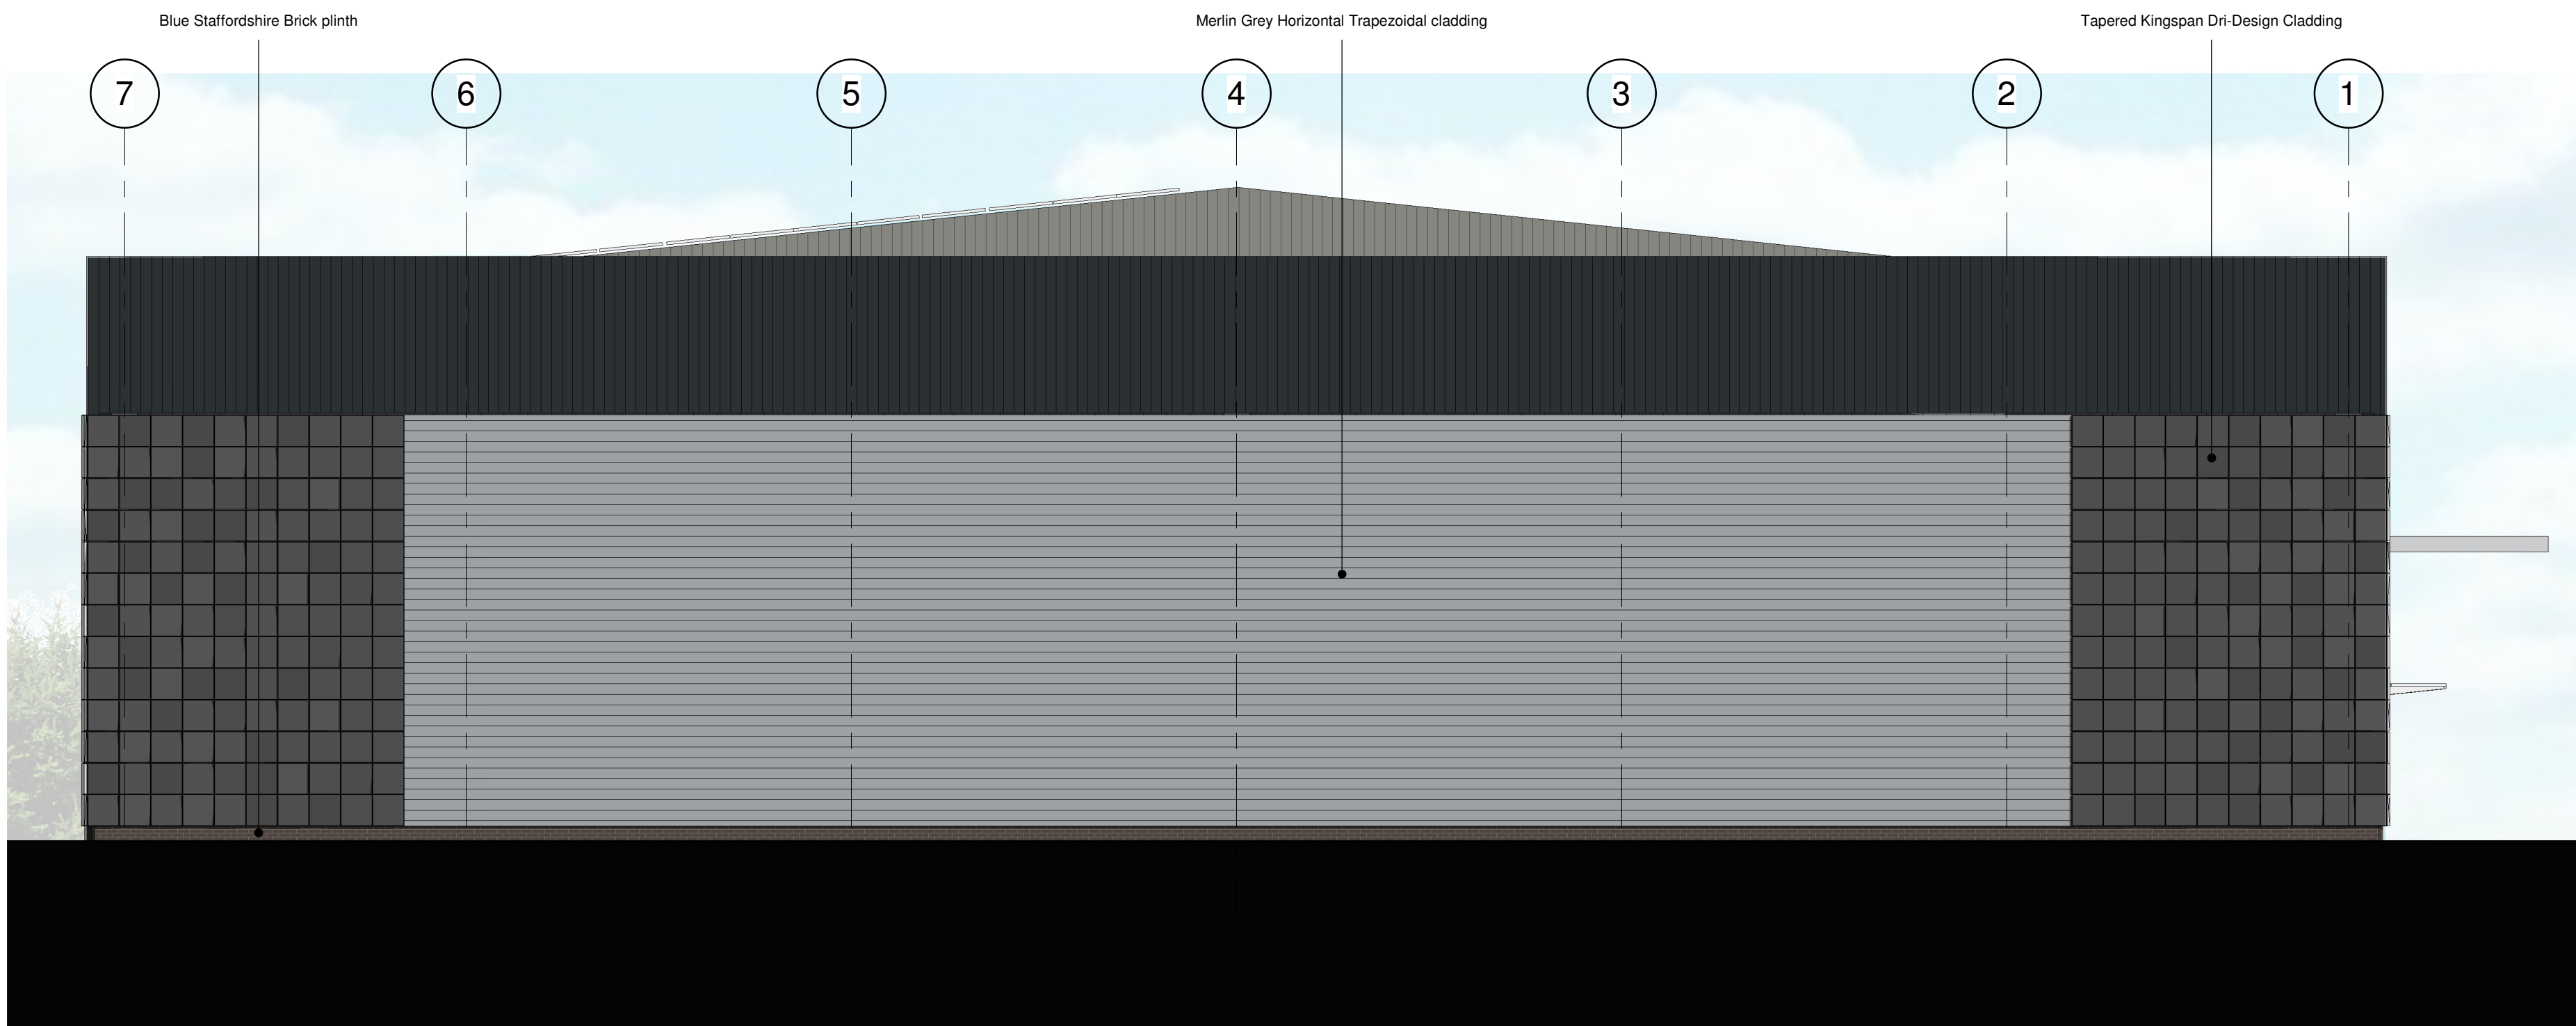

South Elevation
1 : 100

PS	Prepared by planning	MM	21/08/24
PA	Prepared by planning	MM	21/08/24
PP	Prepared by planning	MM	21/08/24
PR	Prepared by planning	MM	21/08/24
Rev	Description	MM	21/08/24

Document Status : **S2** For Planning

MARTIN WALSH
ARCHITECTURAL

Firth Buildings, 99 - 103 Leeds Rd, Dewsbury, WF12 7BU
e: info@martinwalsh.co.uk t: 01924 464342 w: www.martinwalsh.co.uk

Project:
Proposed Development at Lindley Moor Road
Lindley
Huddersfield

Title:
Unit P Elevations

Date:
25th Developments

Task / Project	Scale	Original Paper Size	Plot Orientation	Drawn
6281	1 : 100	A0	Landscape	CS

File Identifier	Originator	Volume	Level	Type	File Number	Revision
Project	LMSH - MWA - P - XX - DR - A - 0006	P5				

Copyright © 2021 Martin Walsh Architectural. All Rights Reserved.
Martin Walsh Architectural is the trading name of Martin Walsh Architectural Limited. Registered in England Number 4495948