
TRIANGLE ARCHITECTS LIMITED

- THIS DRAWING IS THE SUBJECT OF COPYRIGHT WHICH VESTS IN TRIANGLE ARCHITECTS LIMITED. IT IS AN INFRINGEMENT OF COPYRIGHT TO REPRODUCE THIS DRAWING, BY WHATEVER MEANS, INCLUDING ELECTRONIC, WITHOUT THE EXPRESS WRITTEN CONSENT OF TRIANGLE ARCHITECTS LIMITED WHICH RESERVES ALL ITS RIGHTS.
- TRIANGLE ARCHITECTS LIMITED ASSERTS ITS RIGHTS TO BE IDENTIFIED AS THE AUTHOR OF THIS DESIGN.
- DRAWING NOT TO BE SCALED. FIGURE DIMENSIONS TO BE WORKED TO IN ALL CASES
- THE CONTRACTOR IS RESPONSIBLE FOR CHECKING DIMENSIONS, TOLERANCES & REFERENCES.
- ANY DISCREPANCY TO BE VERIFIED WITH THE ARCHITECT BEFORE PROCEEDING WITH THE WORKS
- REPORT ERRORS & OMISSIONS TO ARCHITECT.
- WHERE AN ITEM IS COVERED BY DRAWINGS OF DIFFERENT SCALE, THE LARGER SCALE DRAWING TO BE WORKED TO. DO NOT SCALE FROM THE DRAWING. FIGURED DIMENSIONS TO BE WORKED TO IN ALL CASES.
- CHECK ALL DIMENSIONS ON SITE.
- DRAWING TO BE READ IN CONJUNCTION WITH THE HEALTH & SAFETY PLAN. AND ALL RELEVANT RISK ASSESSMENTS AND THE FOLLOWING DRAWINGS:

Apartment Schedule


Name	Comments	Count	Area
Flat Type A	1b2p [Cat 2]	33	50 m²
Flat Type B	2b3p [Cat 2]	8	62 m²
Flat Type C	1b2p [Cat 3]	3	59 m²
Grand total		44	

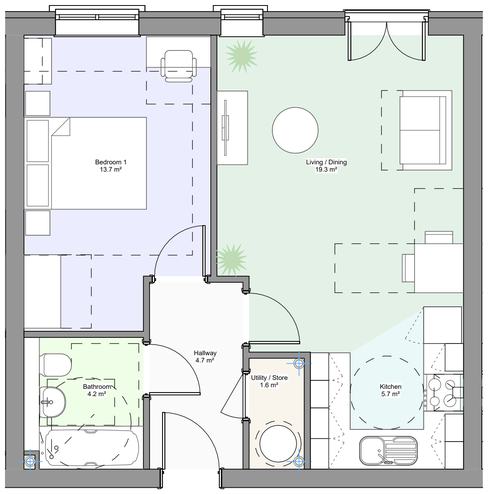


Flat Type A
1 : 50




Flat Type A2 (Service Riser Variant)
1 : 50

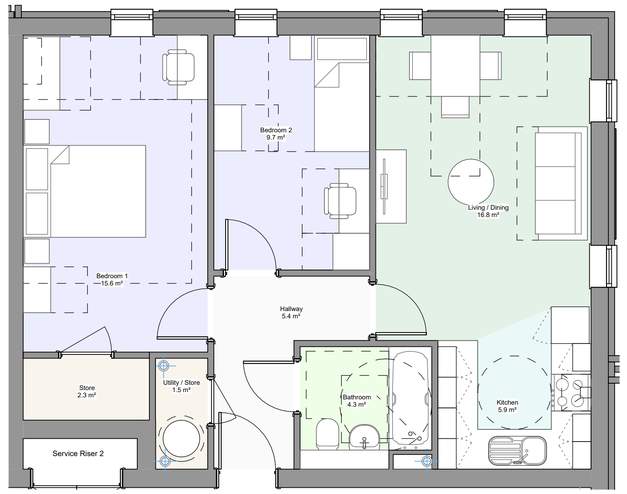


Flat Type B1
1 : 50

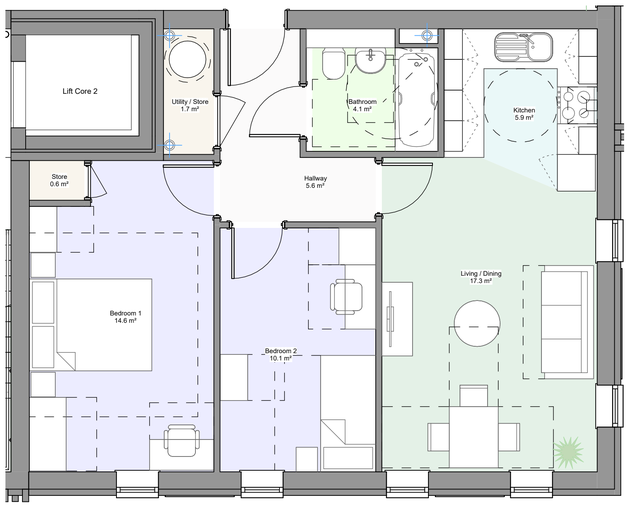

Flat Type B2
1 : 50

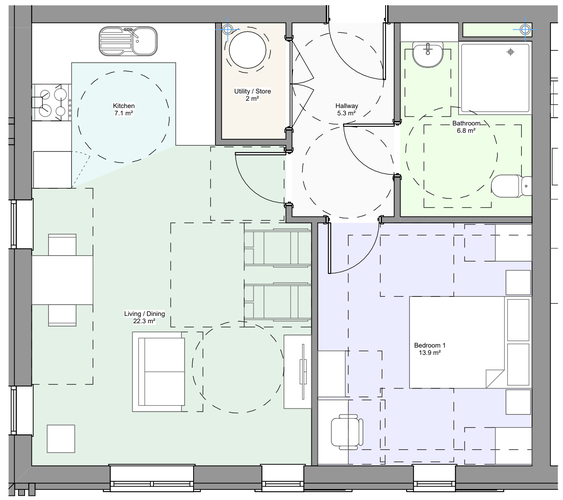

Flat Type C
1 : 50

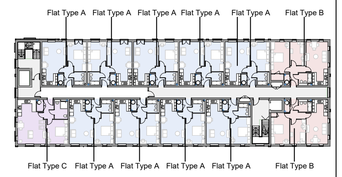

Location Key

Scale 1:50
0m 0.5m 1m 2.5m

P01 10.06.26 BM Planning Issue

Rev Date By Remarks

Client: TrueNorth Partnerships

Project Name: 21-003 / Newsome Mills

Drawing Name: Typical Flat Types

Drawing Purpose: **Planning**

TRI no.	Project Number:		Drawing Number:		Revision
	21-003		3400		P01

CDE no.	Project	Origin	Vol/Sys	Level	Type	Role	Number
	NSM	TRI	Z1	ZZ	DR	A	3400

Status	Scale @ A1	Drawn	Checked	Date
As indicated		BPM	BPM	June 2026

TRIANGLE ARCHITECTS
Tel: 0161 272 3500
E-mail: studio@trianglearchitects.co.uk
Web: www.trianglearchitects.co.uk
Twitter: @TriangleArch
Lower Ground Floor,
4 Jordan Street,
Manchester,
M15 4PY