
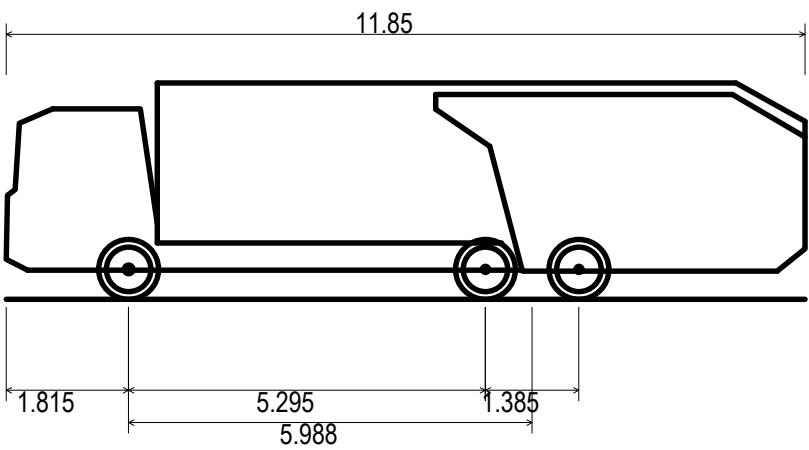
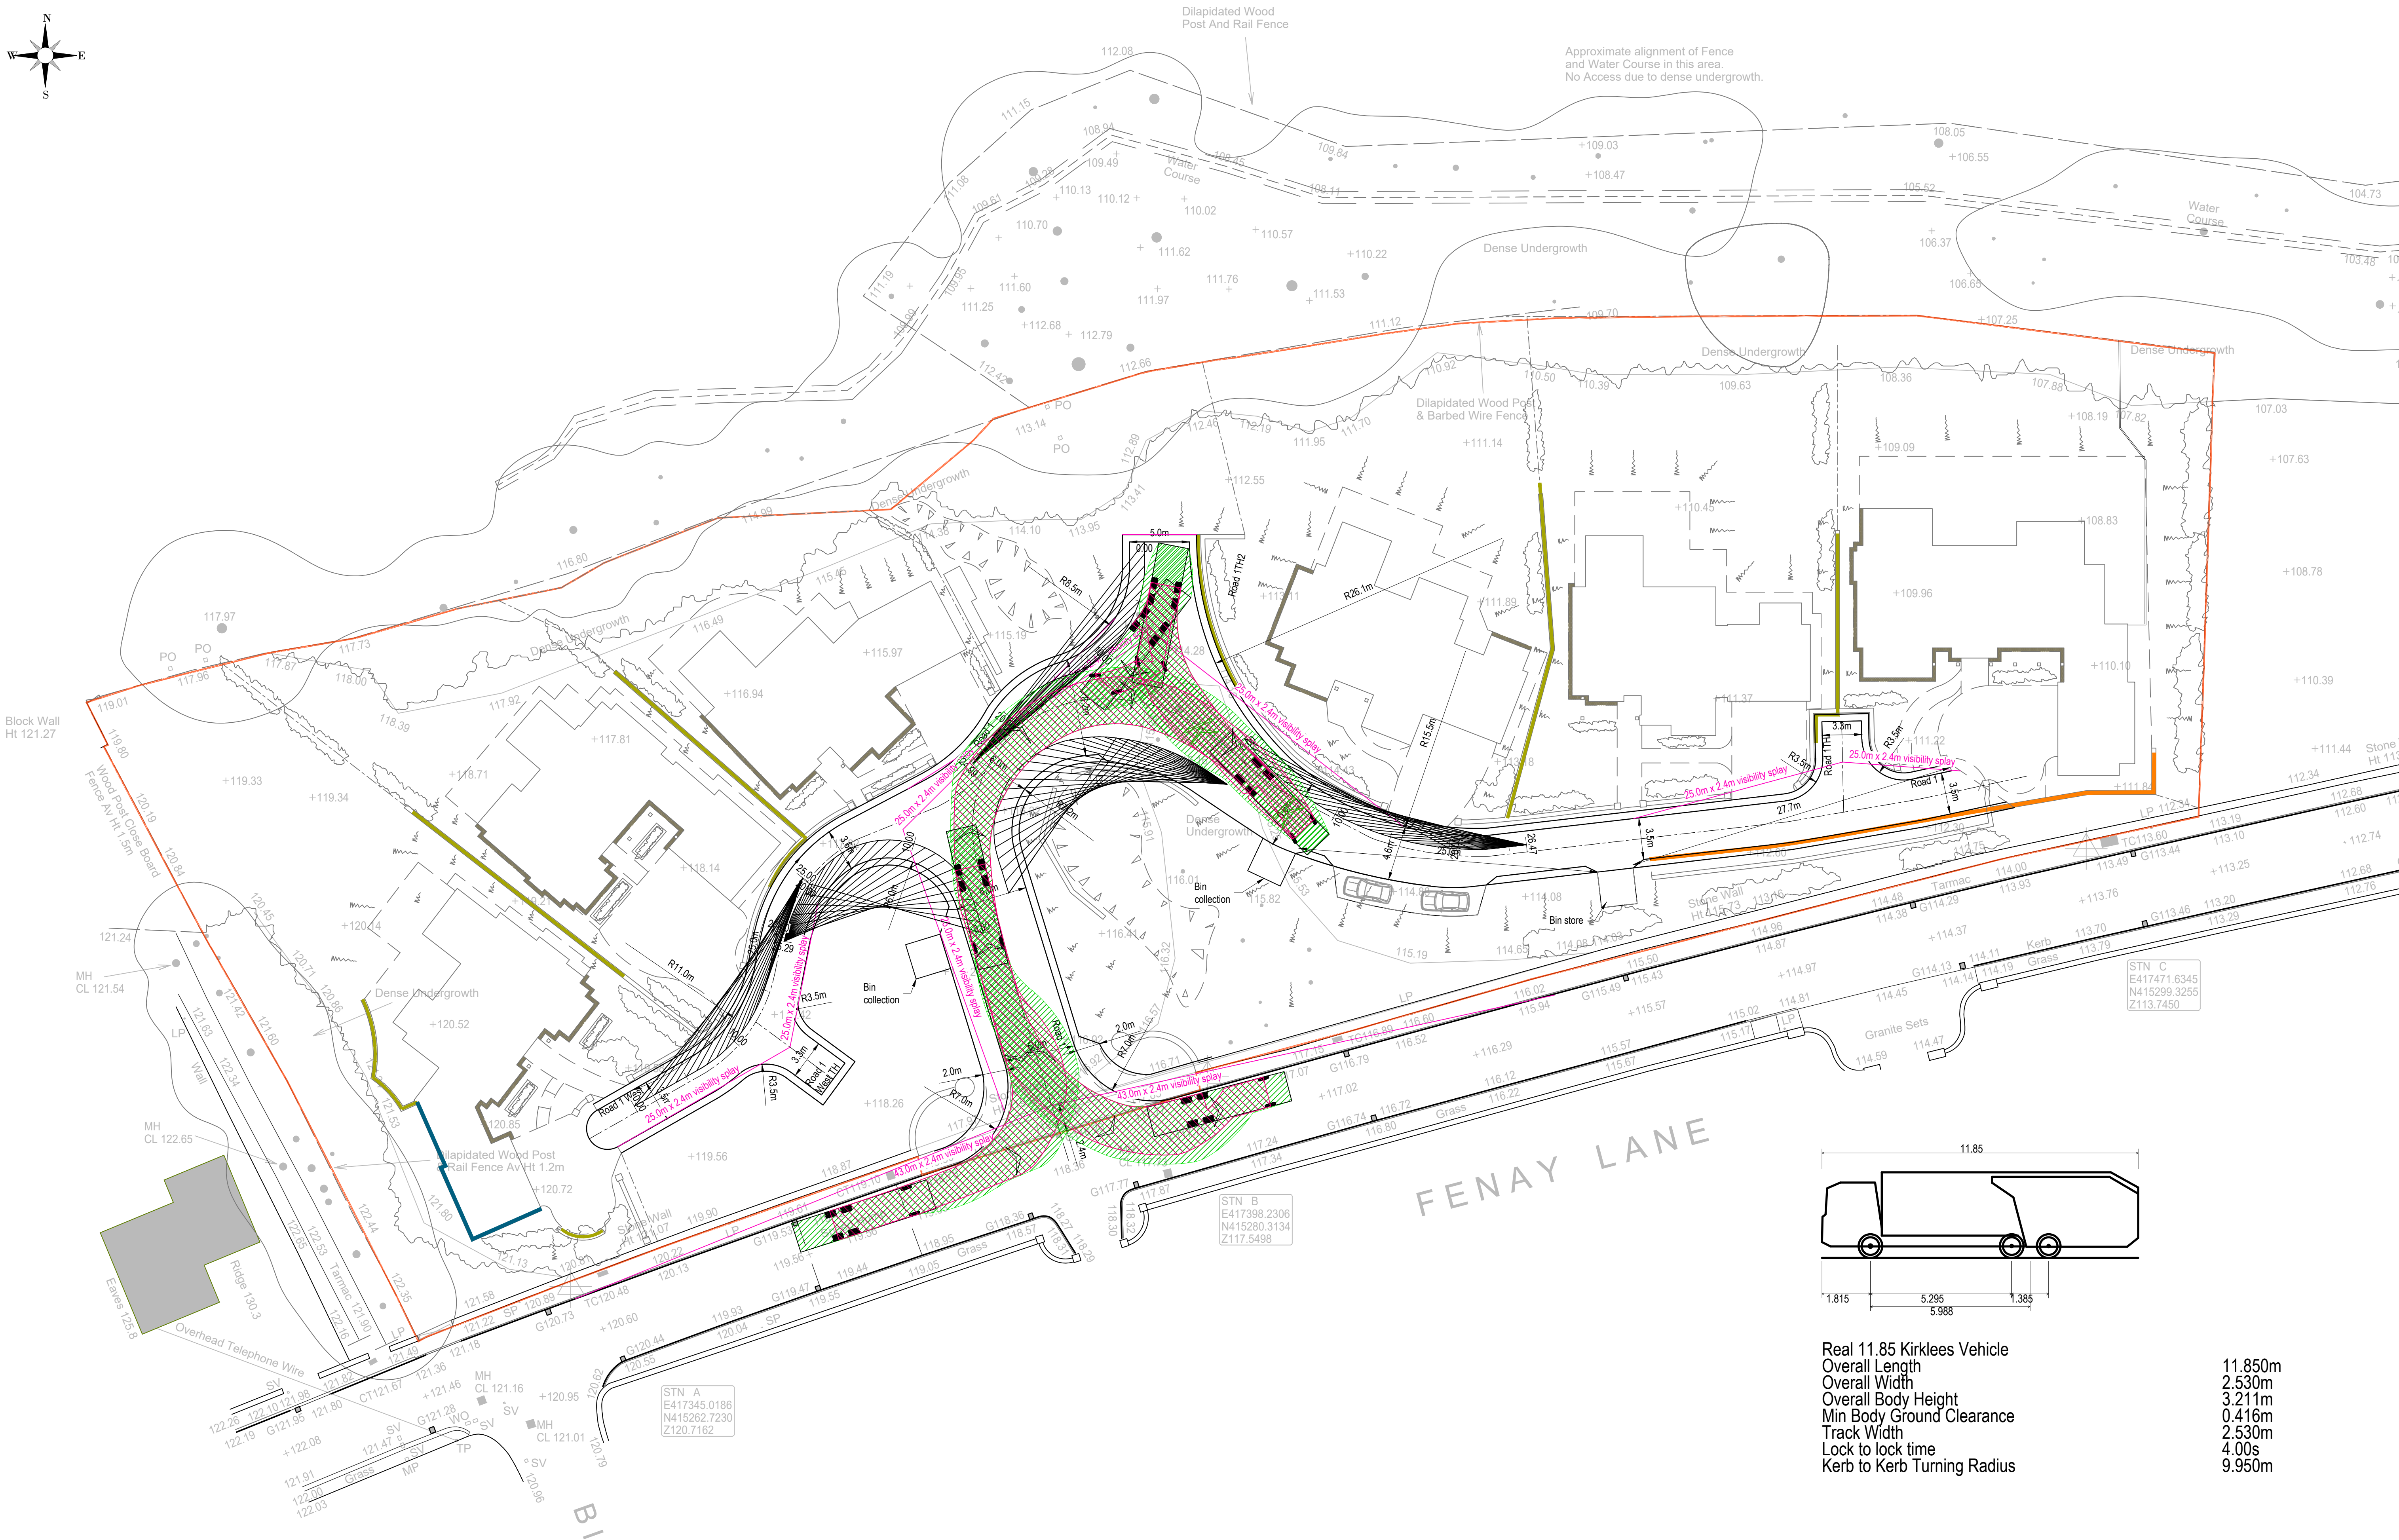


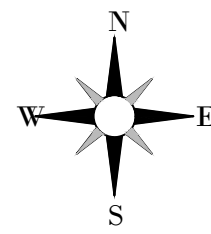

Real 11.85m Kirclees Vehicle	11.850m
Overall Length	2.530m
Overall Width	3.211m
Overall Body Height	0.416m
Min Body Ground Clearance	2.530m
Track Width	4.00s
Lock to lock time	9.950m
Kerb to Kerb Turning Radius	

General Notes

1. Do not scale from this drawing.

2. Only figured dimensions are to be relied upon.

3. All dimensions in millimetres unless otherwise noted. All levels in metres unless noted otherwise.

4. This drawing is to be read in conjunction with relevant architectural, engineering and specialist drawings and specifications.

5. Any discrepancies noted on site are to be reported to the engineer immediately.

6. Where this drawing has been issued in electronic format, Holdgate Consulting do not accept responsibility for any inaccuracies in the
- electronic data (including third party content used for reference), which should be checked against the paper (or .pdf) drawing issue.

Copyright reserved. This drawing may only be used for the client and location noted in the project title. It may not be copied or disclosed to any third party without the prior written consent from Holdgate Consulting.

This drawing should only be used for construction if the drawing status is "Construction". Holdgate Consulting takes no responsibility for construction works undertaken to drawings that are not marked with this status.
7.

8.

P03	22/09/2026	Updated visibility splays and radius to access	TE / NM / NM
P02	23/06/2026	Updated Site entrance based on Highway comments	TE / NM / NM
P01	12/06/2026	First issue	TE / NM / NM
Rev	Date	Description	Draw/Chk/App'd



HOLDGATE CONSULTING

• Bingley • Poole

The Old Hall, 23 Park Road, Bingley,
West Yorkshire, BD16 4BQ

T: 01274 566896 E: mail@holdgateconsulting.com
www.holdgateconsulting.com

Project Title	Land at Fenay Lane, Huddersfield			Status	Preliminary		
Drawing Title	Vehicle Tracking			Job No.	26-255	Scale @ A1	1:125
	Drawing No.	EW03		Revision	P03		