



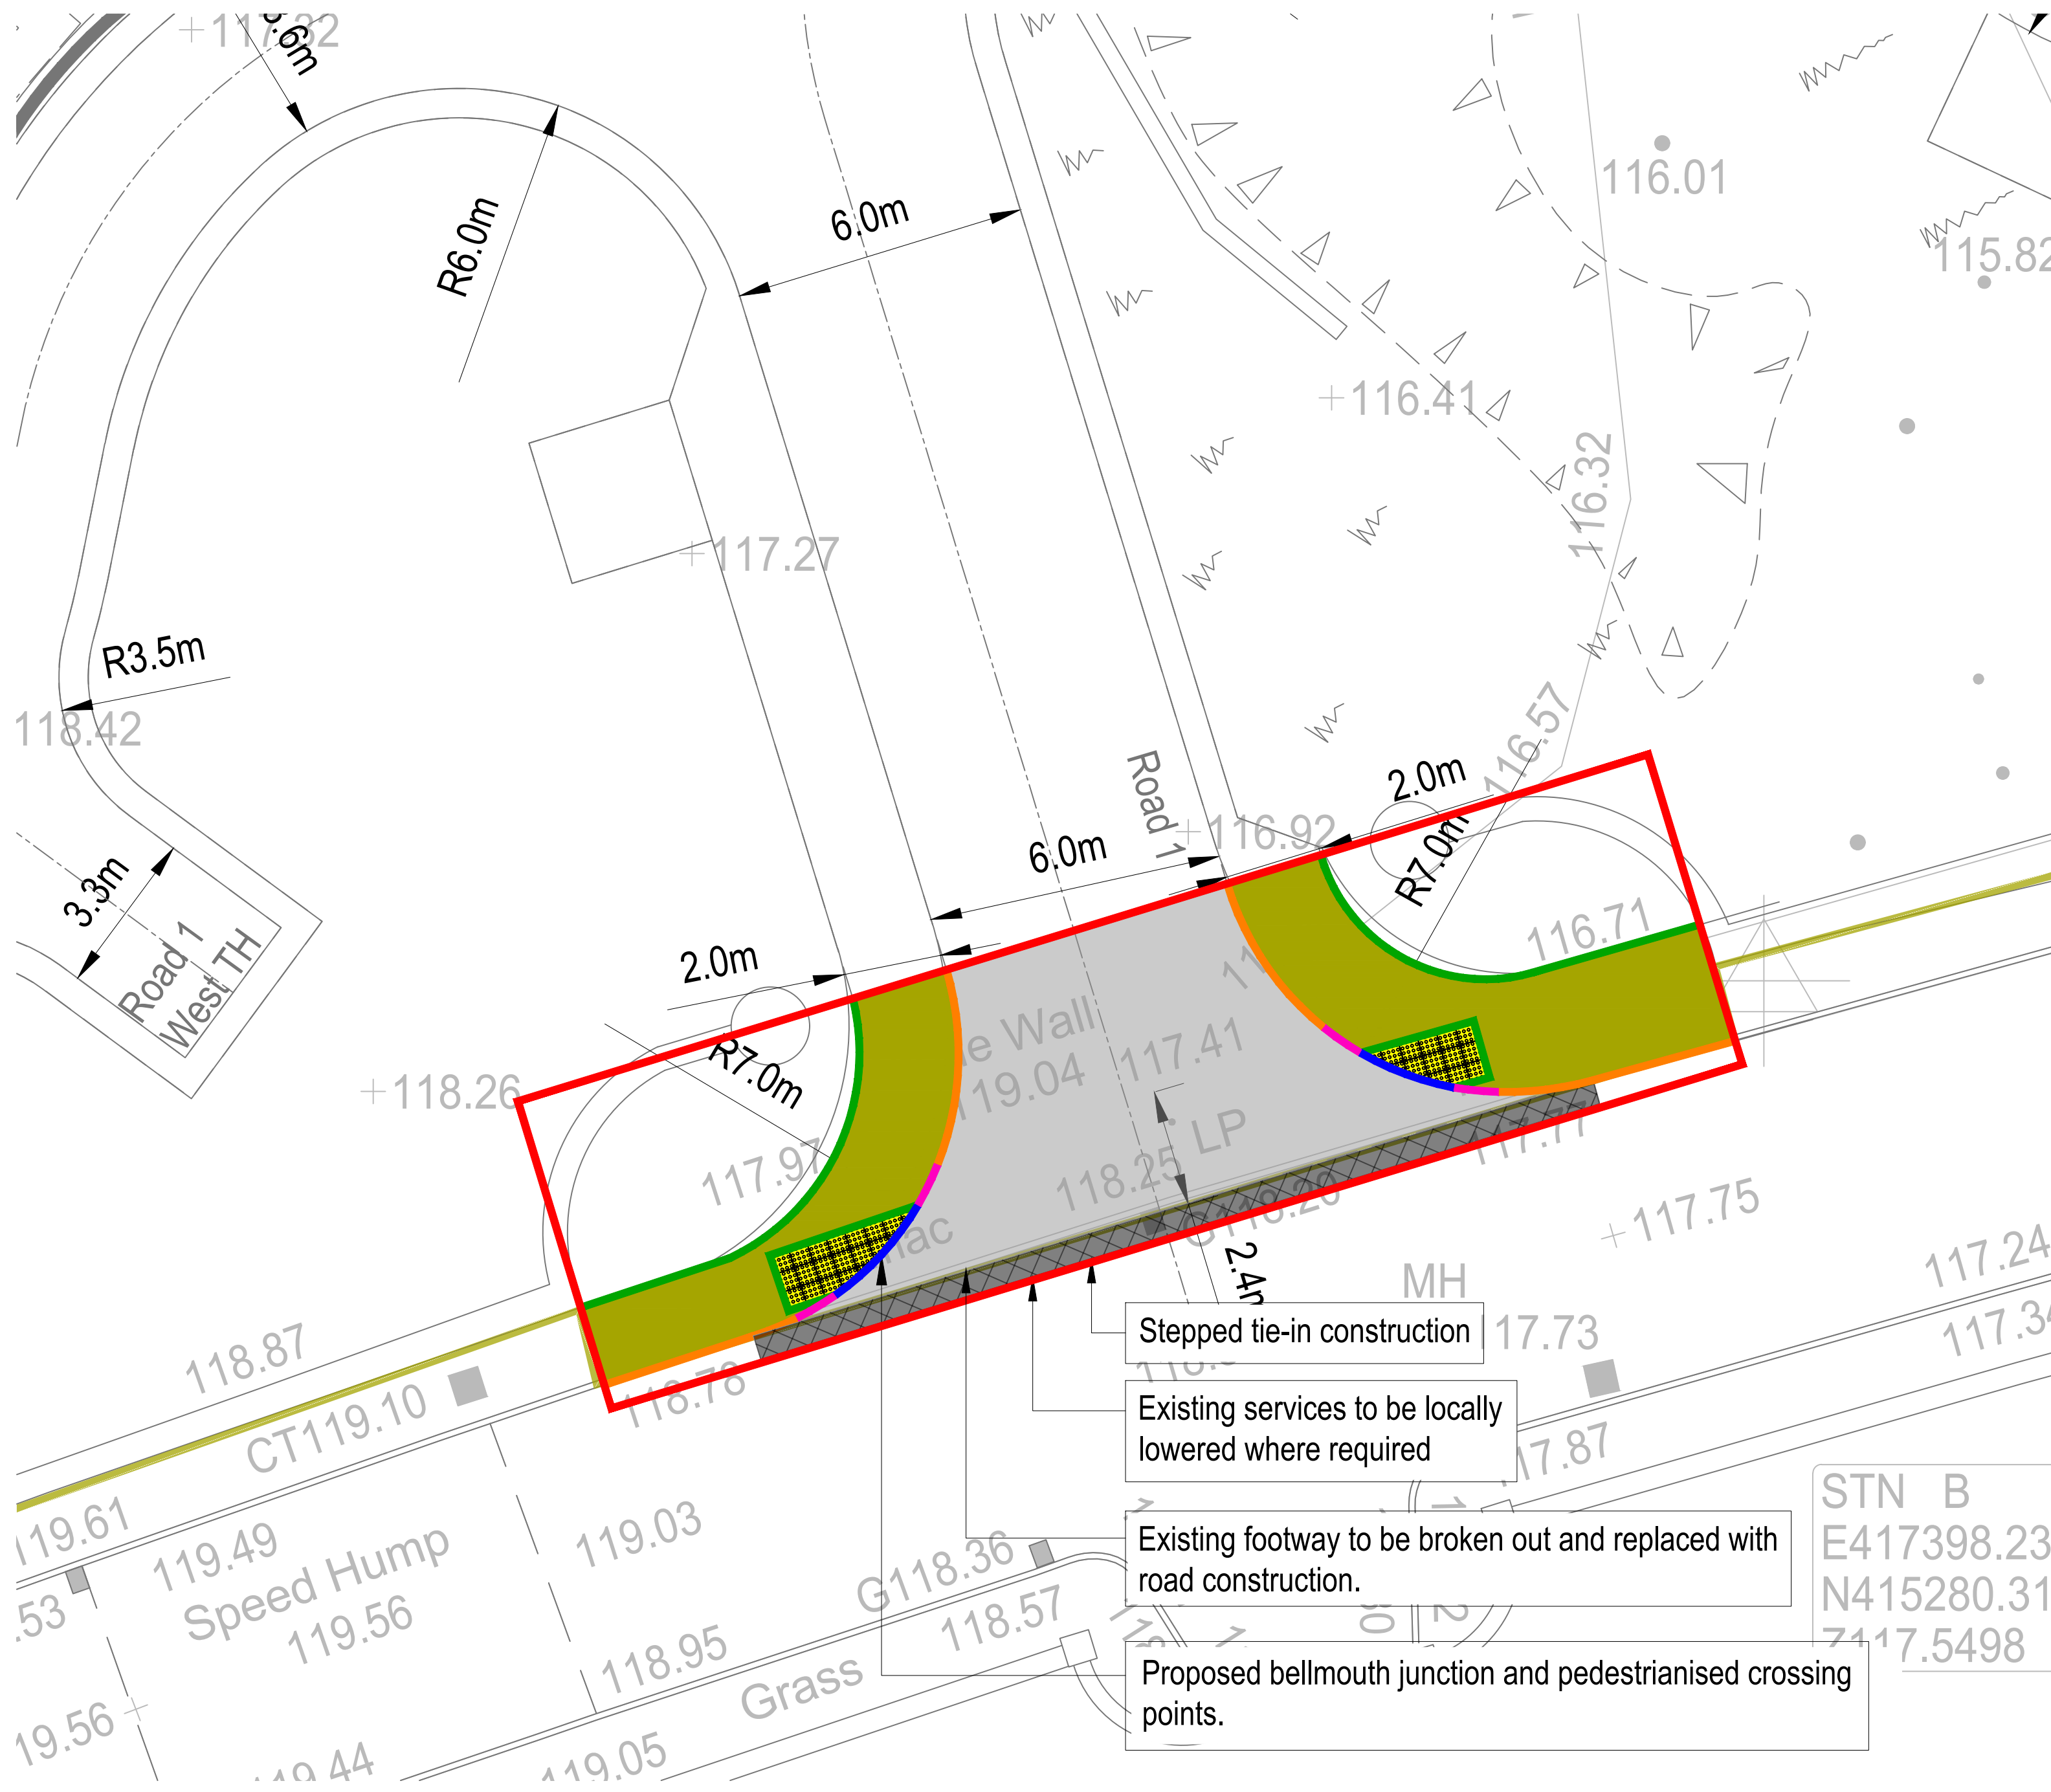

The diagram shows a proposed road layout with several callout boxes providing details:

- Stepped tie-in construction**: Located at the top left, pointing to a specific junction area.
- Existing services to be locally lowered where required**: Located in the upper middle, pointing to a section of the road.
- Existing footway to be broken out and replaced with road construction.**: Located in the lower middle, pointing to a section of the footway.
- Proposed bellmouth junction and pedestrianised crossing points.**: Located at the bottom, pointing to the main junction area.

The background map includes various labels such as '17.73', '17.87', 'ST', 'E', 'N', and '7'.

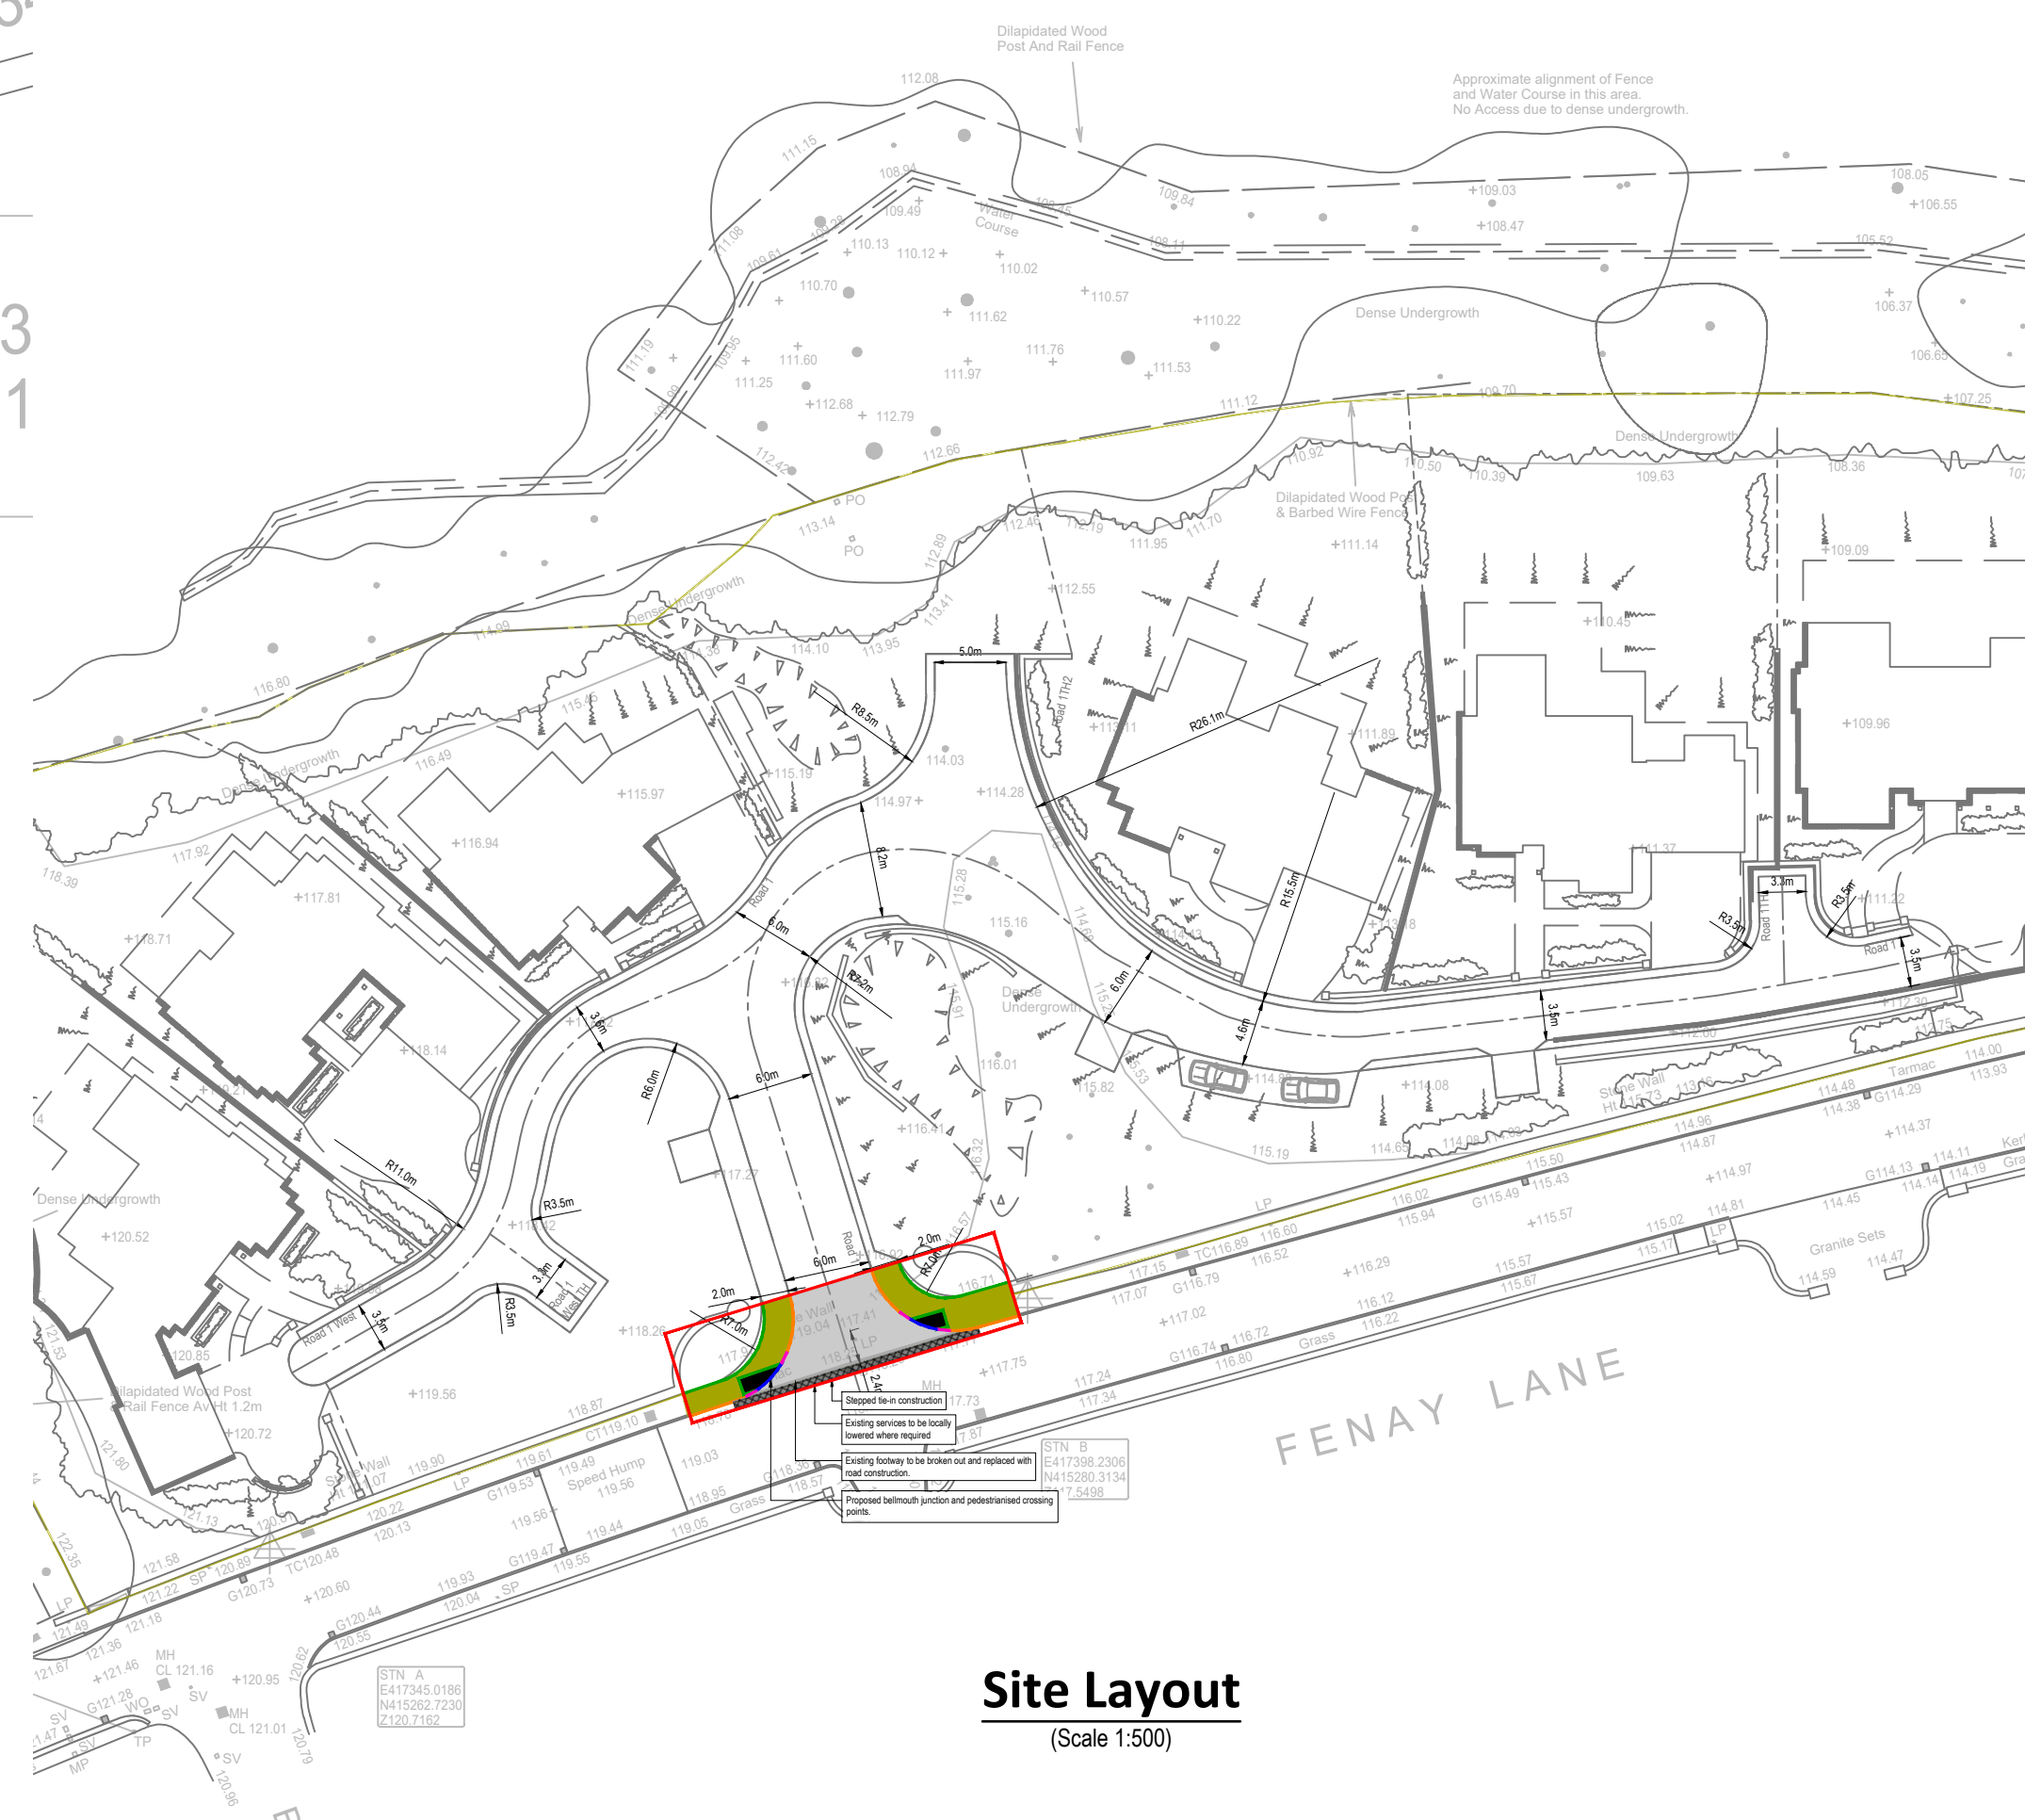

Legend

- S278 boundary
- Site boundary
- HB2 Kerb Construction
- Bullnose Kerb Construction
- Edging Kerb Construction
- Transition Kerb
- Footpath Construction
- Tactile paving

1. Do not scale from this drawing.
2. Only figured dimensions are to be relied upon.
3. All dimensions in millimetres unless otherwise noted. All levels in metres unless noted otherwise.
4. This drawing is to be read in conjunction with relevant architectural, engineering and specialist drawings and specifications.
5. Any discrepancies noted on site are to be reported to the engineer immediately.
6. Where this drawing has been issued in electronic format, Holdgate Consulting do not accept responsibility for any inaccuracies in the electronic data (including third party content used for reference), which should be checked against the paper (or pdf) drawing issued.
7. Copyright reserved. This drawing may only be used for the client and location noted in the project title. It may not be copied or disclosed to any third party without the prior written consent from Holdgate Consulting.
8. This drawing should only be used for construction if the drawing status is "Construction". Holdgate Consulting takes no responsibility for construction works undertaken to drawings that are not marked with this status.

P02	17/09/2026	Updated to council comments	TE / NM / NM
P01	15/09/2026	First Issue	TE / NM / NM
Rev	Date	Description	Draw/Chk/App'd

Status **Comment / Review**

Project Title

Land at Fenay Lane, Huddersfield

Drawing Title

S278 General Arrangements

● Bingley ● Poole
 The Old Hall, 23 Park Road, Bingley,
 West Yorkshire, BD16 4BQ
 T: 01274 566696 E: mail@holdgateconsulting.com
www.holdgateconsulting.com

Job No.	26-255	Scale @ A1	As Shown
Drawing No.	EW09		Revision P02