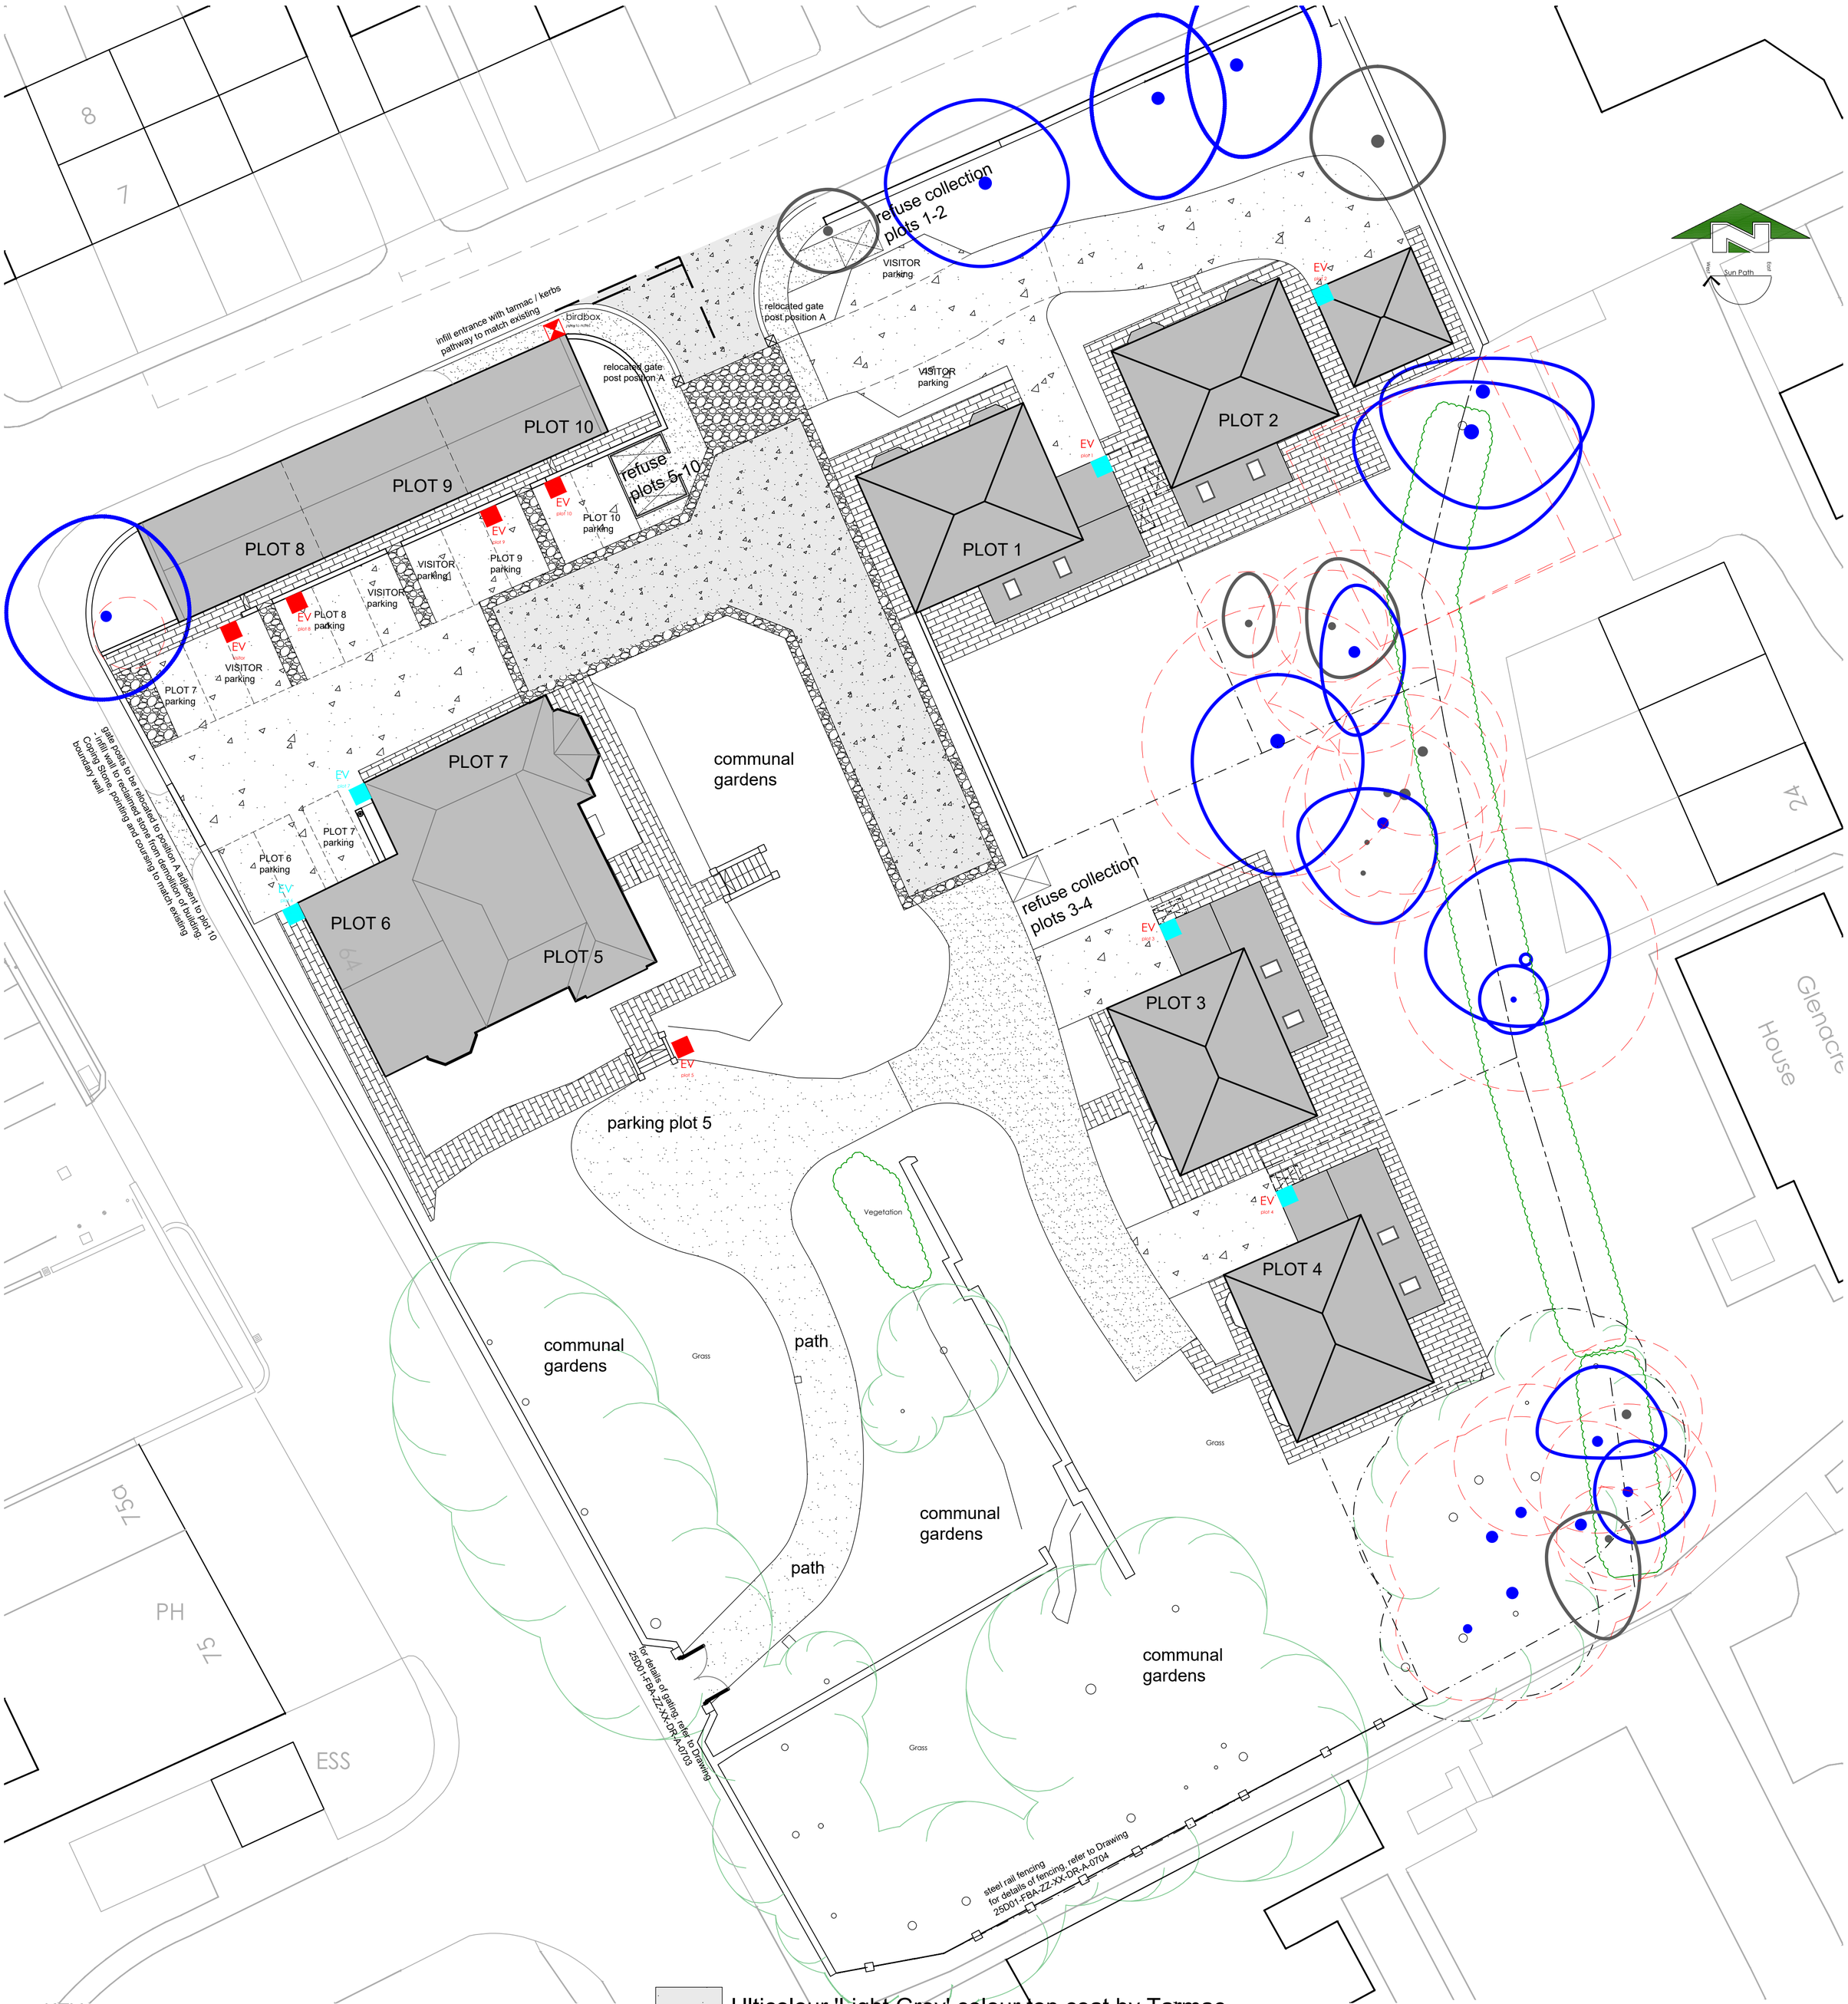

KEY

EV — Private Passive Electric Vehicle Charging Point - Wall Mounted min 16amp max 32amp

EV — Private Passive Electric Vehicle Charging Point - Post min 16amp max 32amp

Heritage paving 'Yorkstone' by Marshalls laid to Local Authority Detail HD/SD/07/03c

Tarmac to match existing

Existing surface to be repaired and to remain

Ulticolour 'Buff' colour top coat by Tarmac LTD laid to Local Authority Detail HD/SD/07/03c

Ulticolour 'Light Grey' colour top coat by Tarmac LTD laid to Local Authority Detail HD/SD/07/03c

Dark Grey Stone setts finished flush with top coat of highway aid to Local Authority Detail HD/SD/11/10b

recycling bin collection point

recycling wheeled bin to LA requirement :-
1no general - 1no garden - 1no bottle / tin -1no paper

Schwegler woodcrete birdbox - mounted at a minimum 4m high and to be locaed away from source of light

Location of tree root protection fencing

steel rail fencing to detail

close boarded timber fence

1:200 — 0 5 10 15 20 m

WORK IN PROGRESS

Rev:	Date:	Description:	By:	Auth:
P01	July 25	DISCHARGE OF PLANNING CONDITIONS	MC	MW

Farrar Bamforth Architecture
A: Bates Mill, Colne Road, Huddersfield, HD1 3AG
T: 01484 424 008
E: design@farrarbamforth.co.uk
W: www.farrarbamforth.co.uk

Client: MR A HUSSEIN

Project Name: RESIDENTIAL CONVERSION

Project Address: ACRE HOUSE, ACRE STREET, LINDLEY, HUDDERSFIELD

Reference:

Project	Originator	Functional	Spatial	Form	Discipline	Number
25D01	FBA	ZZ	XX	DR	A	0701

Title: PROPOSED SITE LAYOUT - DISCHARGE OF CONDITIONS APPLICATION

Status: Code: S0 — Description: WORK IN PROGRESS

Revision: Code: P02

Created By:	Authorised By:	Date:	Scale at A1:
MC	MW	July 25	1:100

This document is © Farrar Bamforth Architecture. Drawing measurements shall not be obtained by scaling. Verify all dimensions prior to construction or product manufacture, if in doubt, contact the document author. Immediately report any discrepencies on this document to Farrar Bamforth Architecture. This document is to be read in conjunction with associated models, specifications and related consultants / supplier documents.