


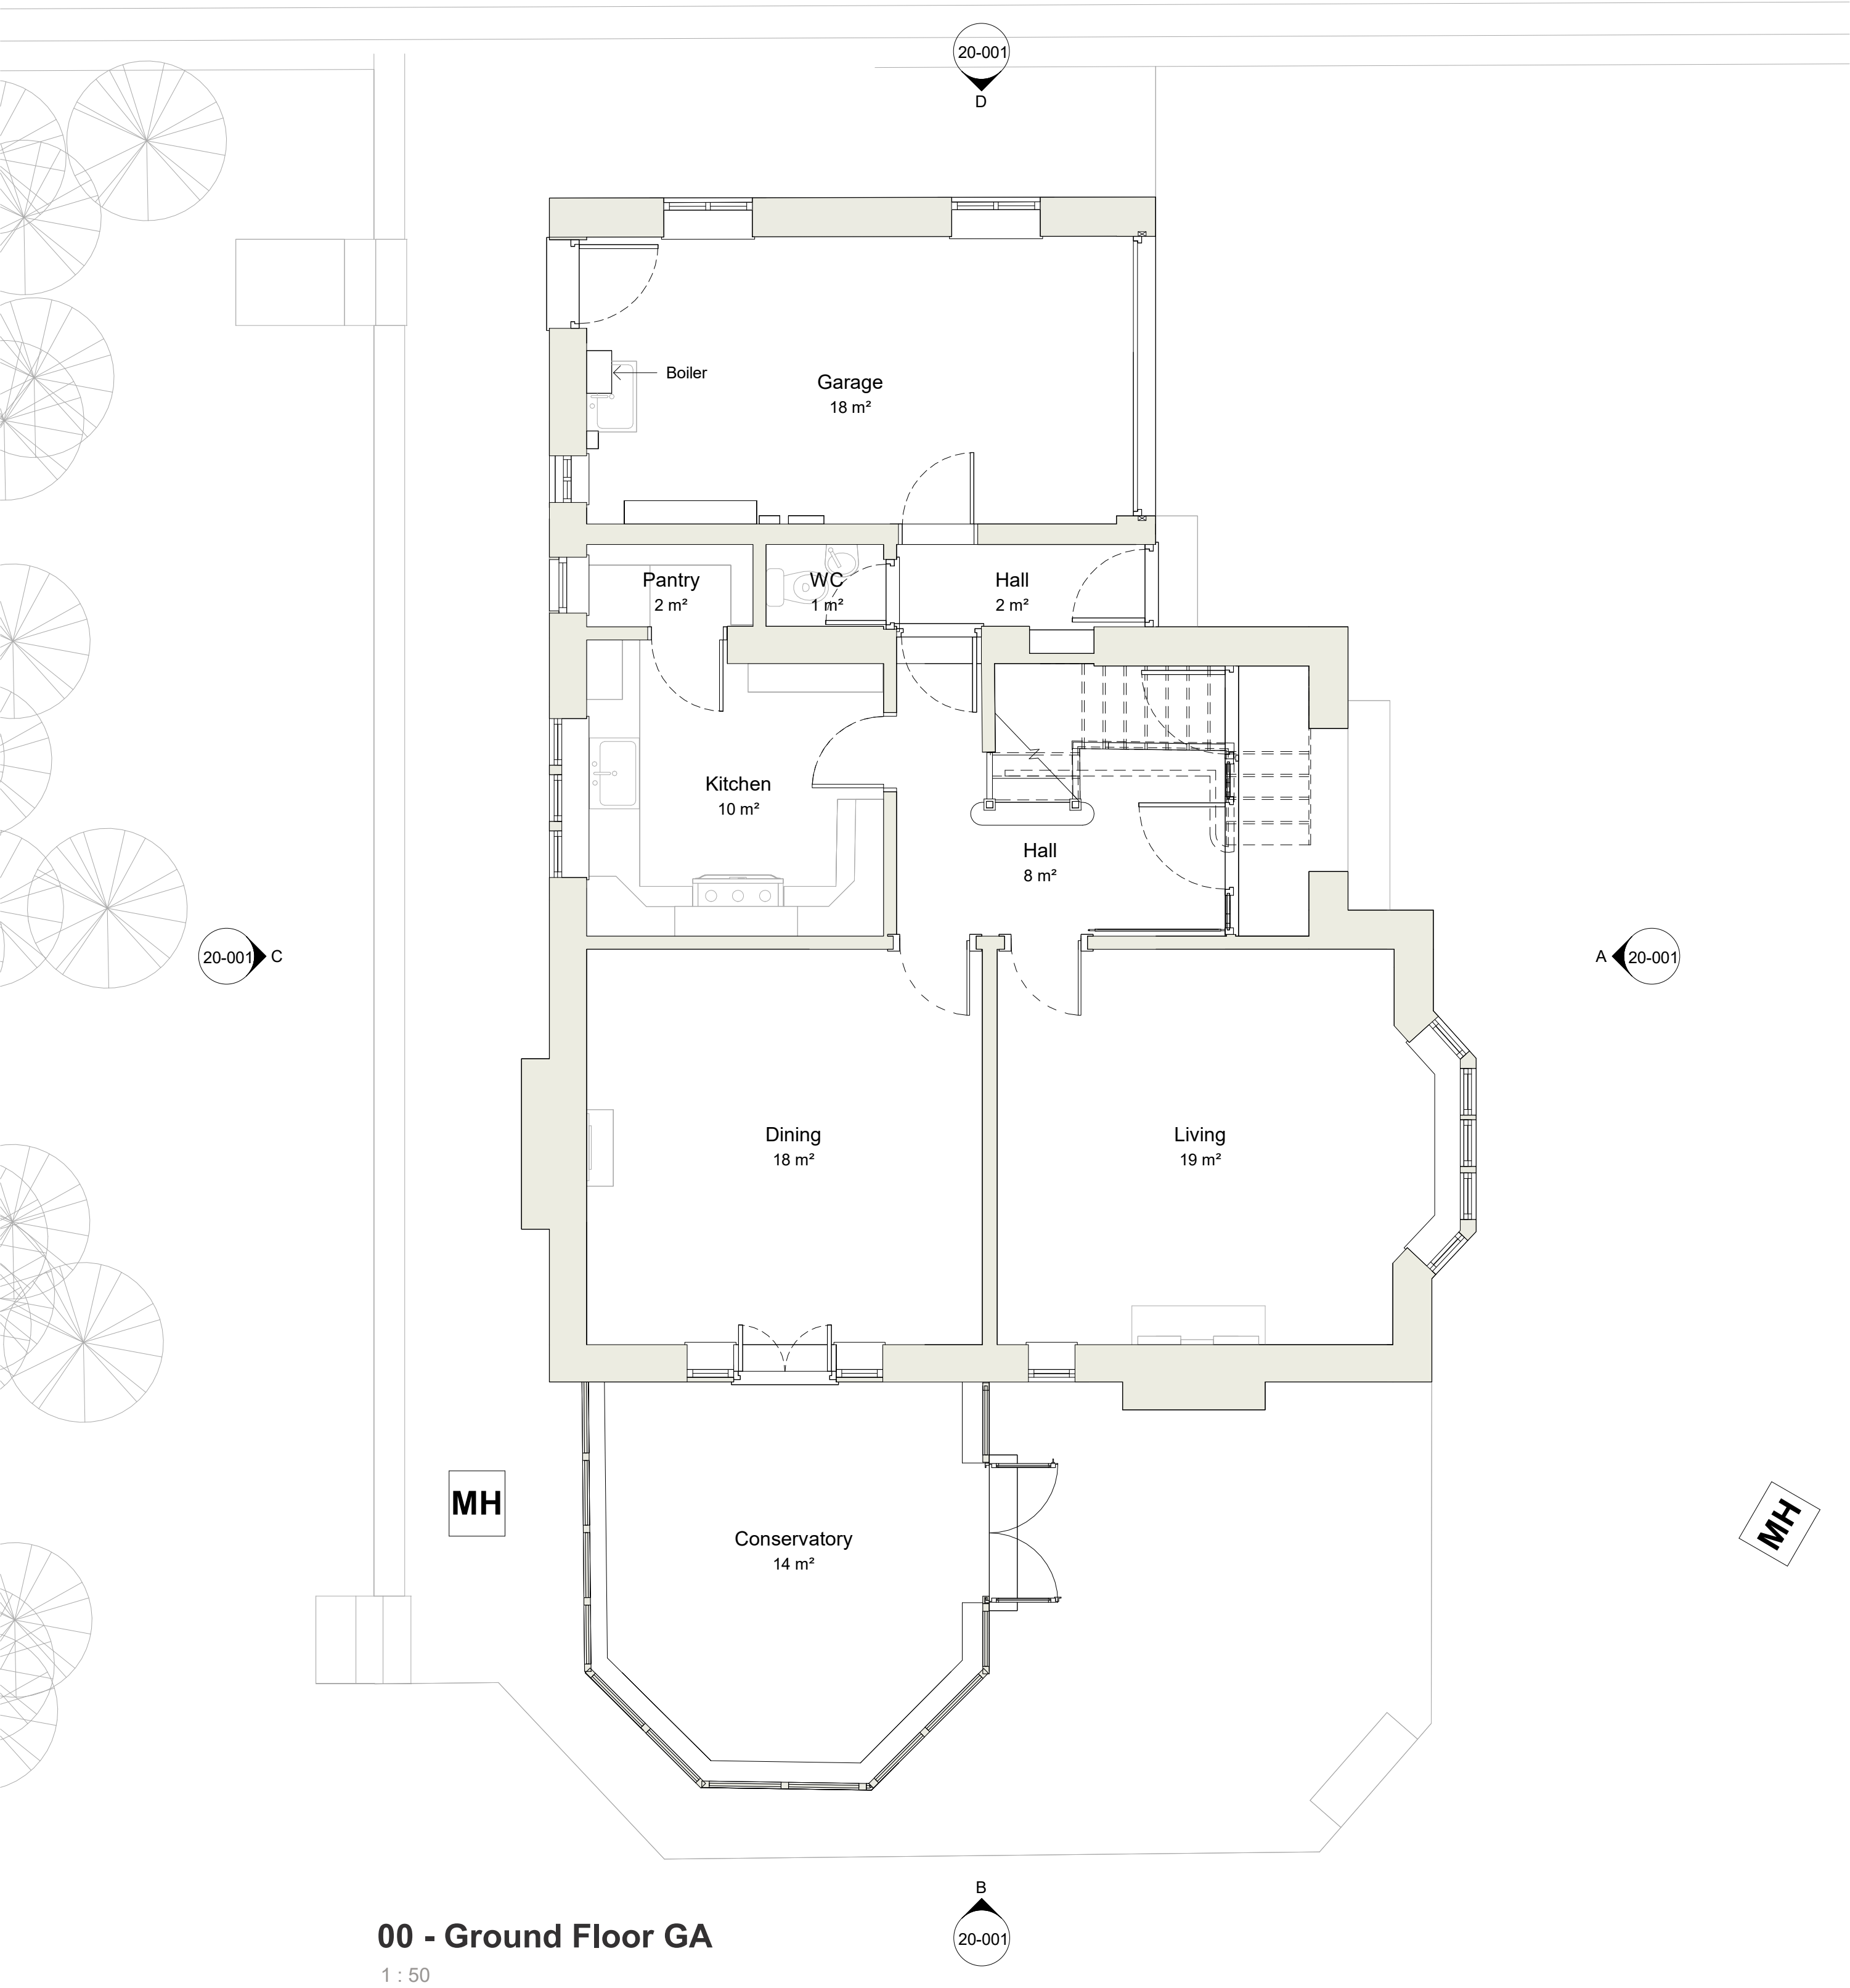

00 - Ground Floor GA
1 : 50



01 - First floor GA
1 : 50