


REVISIONS

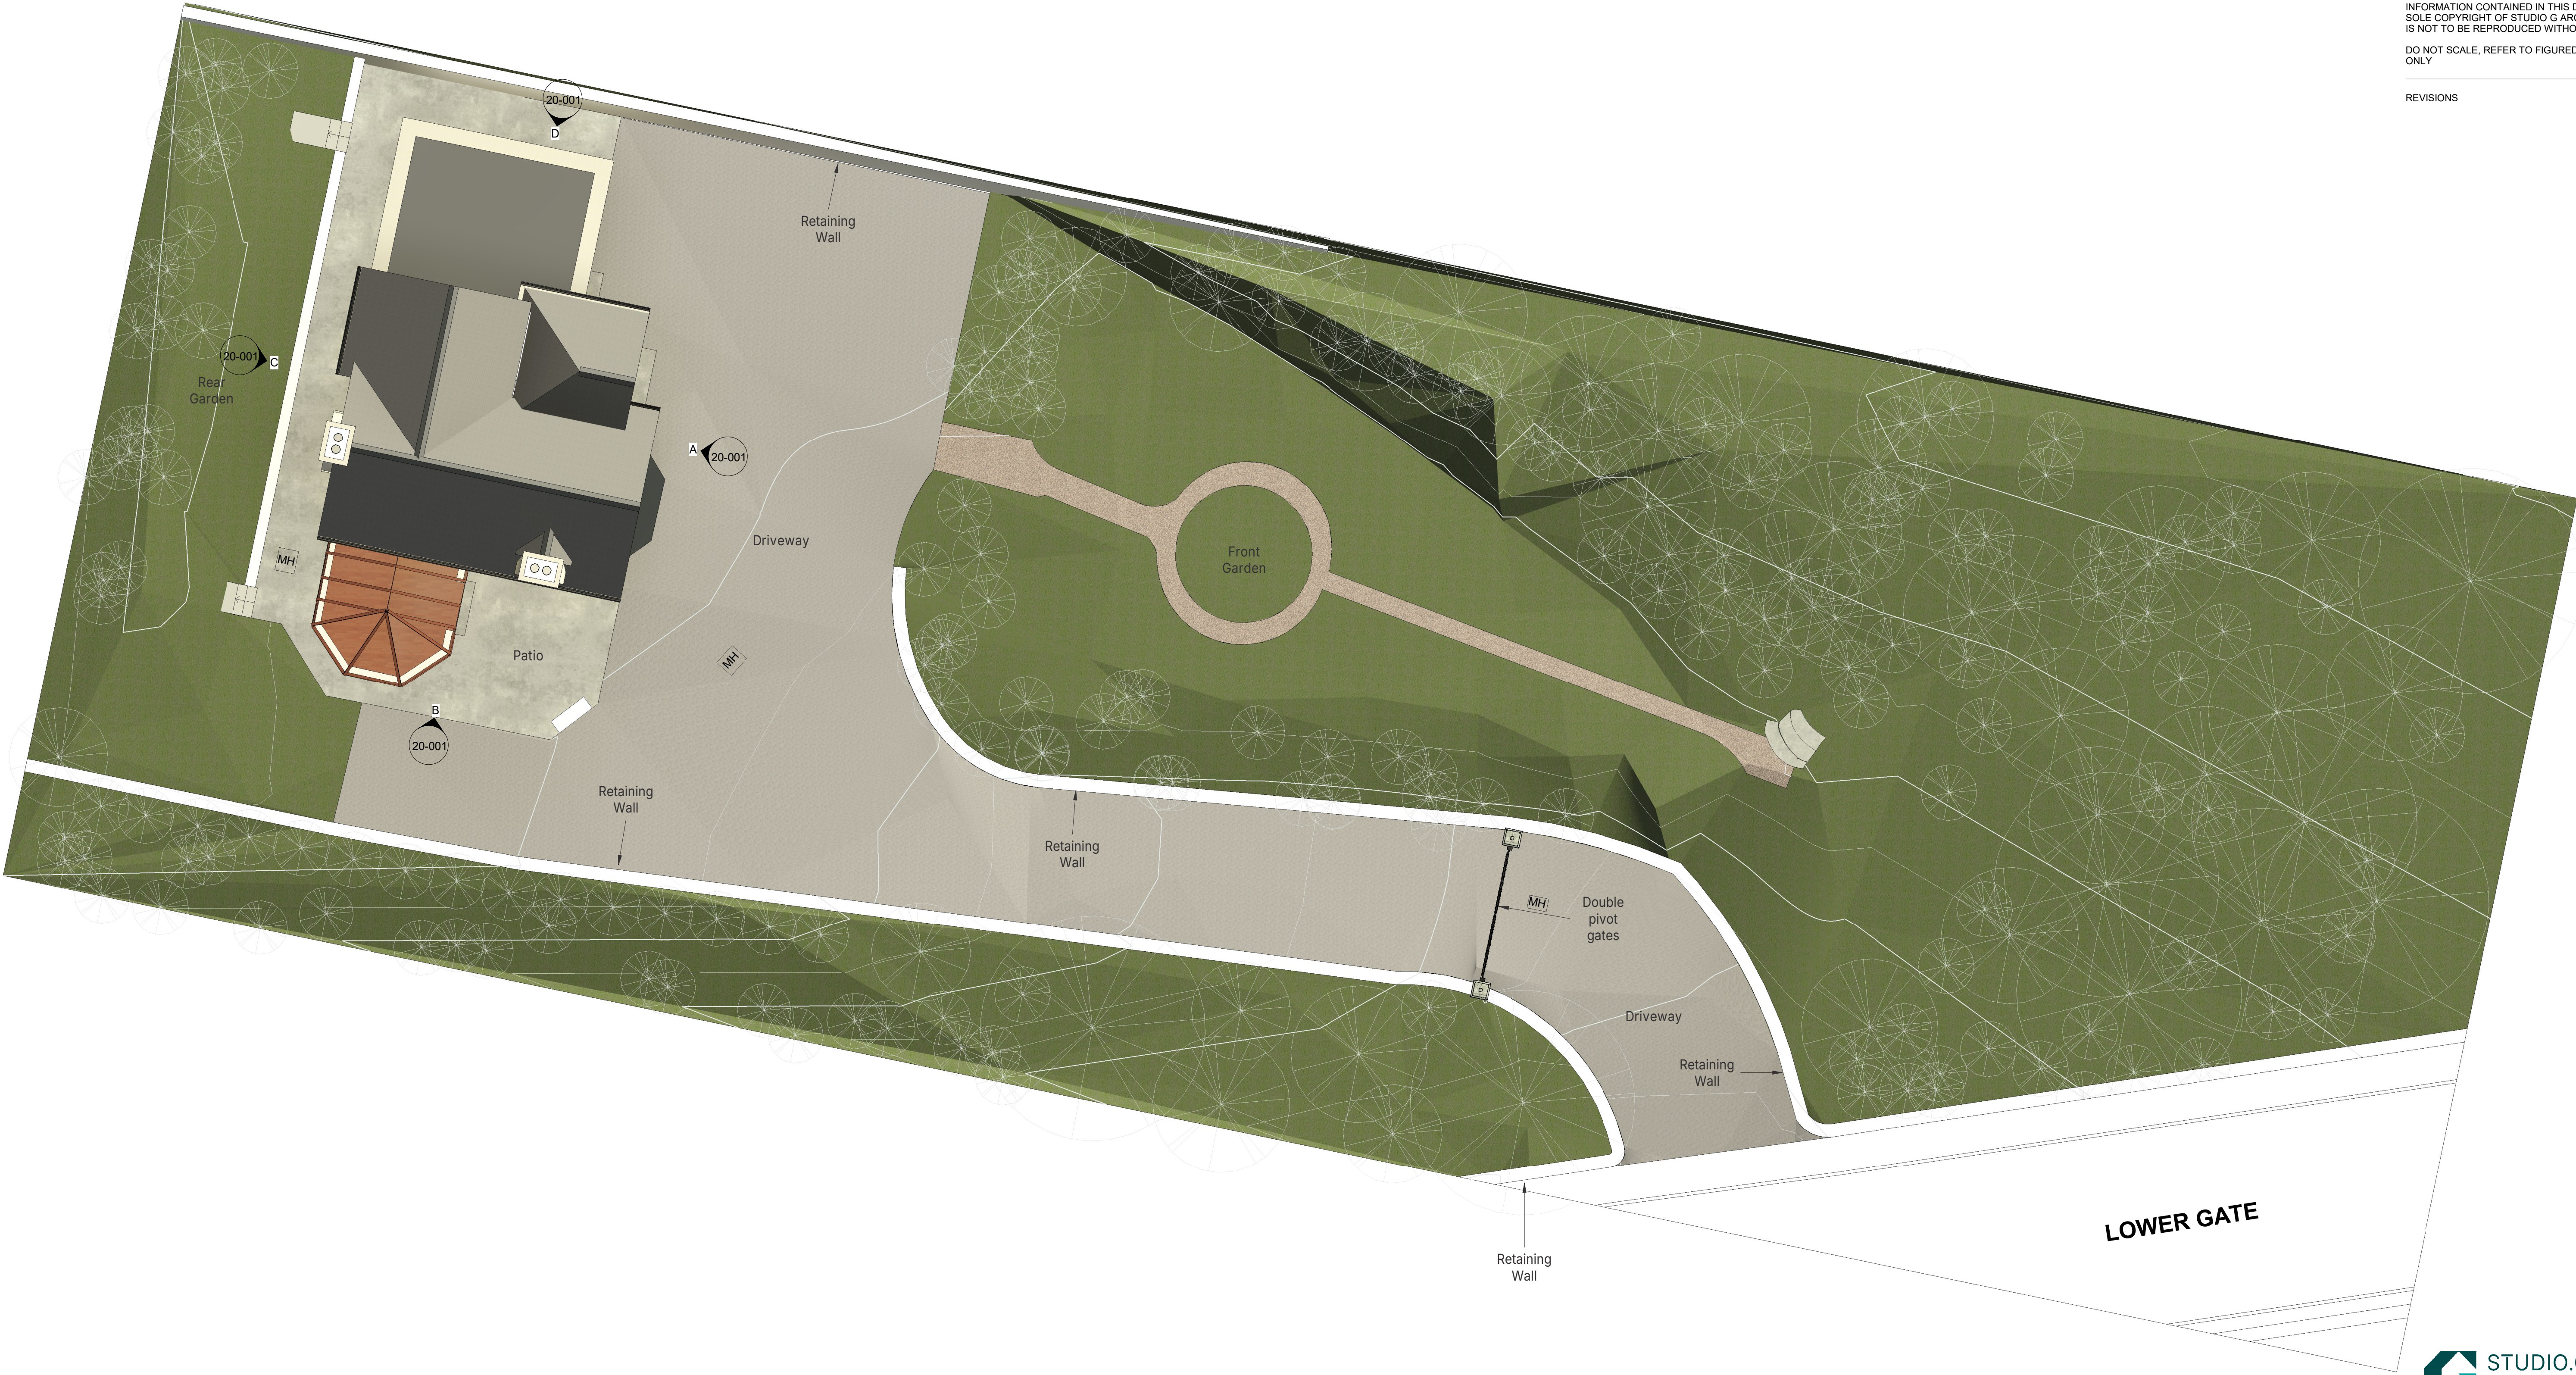

Existing Site Plan

1 : 100



Holmfirth | HD9 1QB
0754 835 3975
www.studiogarchitectural.co.uk

PROJECT
206 LOWER GATE
LONGWOOD

TITLE
EXISTING SITE PLAN

SCALE
1 : 100 @ A1

DATE
07/2026

DRAWN
GZ

REVIEWED

SGA REF
0000

NUMBER
90-002

REVISION

STATUS
PLANNING