

Technical Data Sheet

WOODGRAIN CLICKCLAD

Available in Anthracite, Charcoal, Maple, Oak, Teak, Ash Grey, Slate, Sage



Length (mm)	3600mm
Width (mm)	145mm
Depth (mm)	20mm
m2 per Board	0.45
Material	Composite
Weight (kg)	6.5kg
Joist Spacing	300mm-400mm

SMOOTH SANDED CLICKCLAD

Available in Charcoal, Grey and Mocha




Length (mm)	3600mm
Width (mm)	145mm
Depth (mm)	20mm
m2 per Board	0.45
Material	Composite
Weight (kg)	6.5kg
Joist Spacing	300mm-400mm

Composite Cladding

SLATTED CLADDING

Available in Natural Oak, Misty Wood, Midnight Black, Spiced Cedar, Stone Grey and Walnut

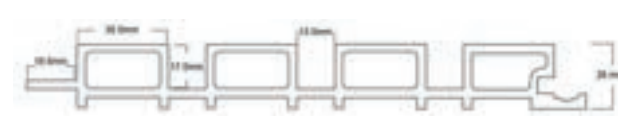

Length (mm)	2500mm
Width (mm)	220mm
Depth (mm)	26mm
m2 per Board	0.5
Material	Composite
Weight (kg)	7.1kg
Joist Spacing	300mm-400mm

Cladding Calculator (Required board volume)

Range	10m2	12m2	14m2	16m2	18m2	20m2	22m2	24m2	26m2	28m2	30m2	32m2	34m2	36m2	38m2	40m2	42m2	44m2	46m2	48m2	50m2
Woodgrain ClickClad	23	27	32	36	40	45	49	54	58	63	67	72	76	80	85	89	94	98	103	107	112
Smooth ClickClad	23	27	32	36	40	45	49	54	58	63	67	72	76	80	85	89	94	98	103	107	112
Slatted Cladding	20	24	28	32	36	40	44	48	52	56	60	64	68	72	76	80	84	88	92	96	100

Sq.m quantities are for guidance only based on boards and fixing dimensions and do not take into consideration cut-off waste*

*Composite Cladding is a combustible material intended for domestic applications where fire ratings are not required by local building regulations. Customers are strongly advised to check with local building control before purchasing or installing this product to ensure it is suitable for your project needs.


Technical Data Sheet

Slatted Cladding

Trims

SLATTED END TRIM


Available in Natural Oak, Misty Wood, Midnight Black, Spiced Cedar, Stone Grey and Walnut

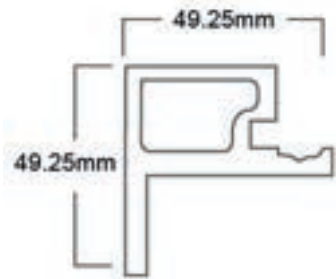

Length (mm)	2500mm
Width (mm)	49.25mm
Depth (mm)	49.25mm
Material	Composite
Weight (kg)	2.2kg

SLATTED CORNER TRIM


Available in Natural Oak, Misty Wood, Midnight Black, Spiced Cedar, Stone Grey and Walnut

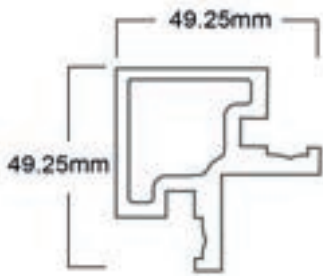

Length (mm)	2500mm
Width (mm)	49.25mm
Depth (mm)	49.25mm
Material	Composite
Weight (kg)	2.5kg

SLATTED L TRIM


Available in Natural Oak, Misty Wood, Midnight Black, Spiced Cedar, Stone Grey and Walnut

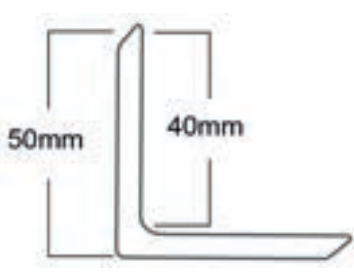


Length (mm)	2200mm
Width (mm)	50mm
Depth (mm)	49.25mm
Material	Composite
Weight (kg)	2kg

CONNECTOR PIECE

Available in Natural Oak, Misty Wood, Midnight Black, Spiced Cedar, Stone Grey and Walnut

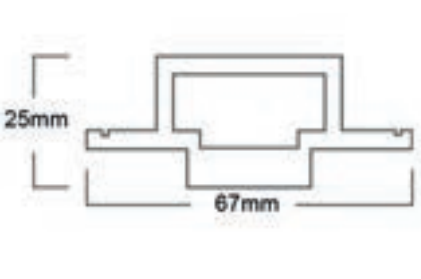

Length (mm)	2500mm
Width (mm)	67mm
Depth (mm)	25mm
Material	Composite
Weight (kg)	2kg

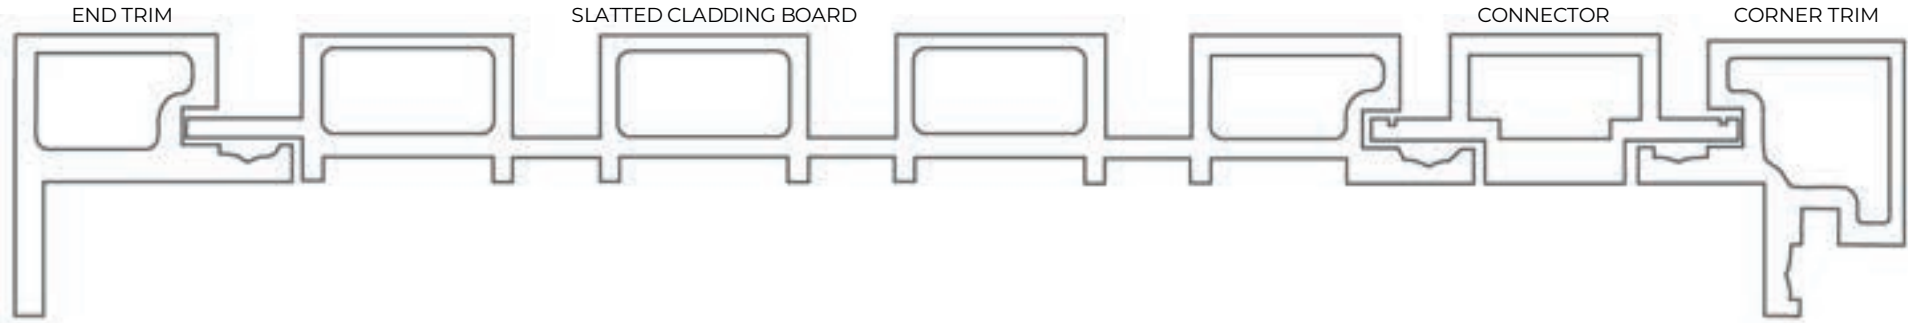


Composite Cladding is a combustible material intended for domestic applications where fire ratings are not required by local building regulations. Customers are strongly advised to check with local building control before purchasing or installing this product to ensure it is suitable for your project needs.

Technical Data Sheet

Composite Decking Elegance Range

ELEGANCE 3.6m

Available in Anthracite, Ash Grey, Teak, Graphite, Charcoal, Maple, Oak and Slate

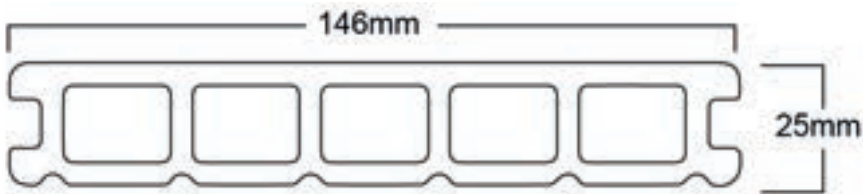


Length (mm)	3600mm	Material	Composite
Width (mm)	146mm	Weight (kg)	10.5kg
Depth (mm)	25mm	Joist Spacing	300mm
m2 per Board	0.54	Finish	Woodgrain/Grooved

Perimeter Expansion : 10-12mm

End on End Expansion : 5-8mm

ELEGANCE 5m

Available in Anthracite, Slate, Charcoal

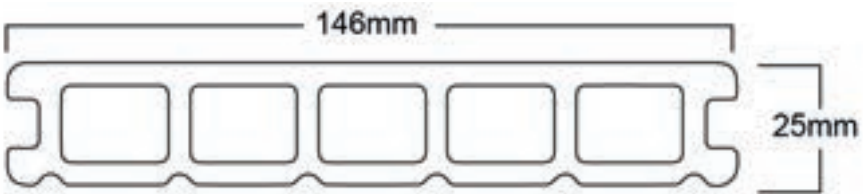

Length (mm)	5000mm	Material	Composite
Width (mm)	146mm	Weight (kg)	14.2kg
Depth (mm)	25mm	Joist Spacing	300mm
m2 per Board	0.75	Finish	Woodgrain/Grooved

Perimeter Expansion : 10-12mm

End on End Expansion : 8-10mm

Decking Calculator (Required board volume)

Range	10m2	12m2	14m2	16m2	18m2	20m2	22m2	24m2	26m2	28m2	30m2	32m2	34m2	36m2	38m2	40m2	42m2	44m2	46m2	48m2	50m2
Elegance 3.6m	19	23	26	30	34	38	41	45	49	52	56	60	63	67	71	75	78	82	86	89	93
Elegance 5m	14	16	19	22	24	27	30	32	35	38	40	43	46	48	51	54	56	59	62	64	67


This is calculated as an average based on sqm coverage. To check or get a custom sqm volume, please contact your Account Manager

Technical Data Sheet

Composite Decking Rustique Range

RUSTIQUE 140

Rustique Composite Decking
Available in Driftwood, Fossil and Cinder.

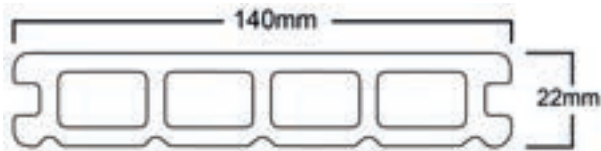


Length (mm)	3600mm	Material	Composite
Width (mm)	140mm	Weight (kg)	9.3kg
Depth (mm)	22mm	Joist Spacing	300mm
m2 per Board	0.52	Finish	Woodgrain/Grooved

Perimeter Expansion : 10-12mm End on End Expansion : 5-8mm

RUSTIQUE GRANDE 235

Rustique Grande Composite Decking
Available in Driftwood, Fossil and Cinder.

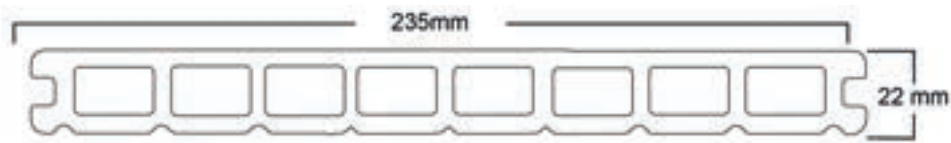

Length (mm)	3600mm	Material	Composite
Width (mm)	235mm	Weight (kg)	16.6kg
Depth (mm)	22mm	Joist Spacing	300mm
m2 per Board	0.87	Finish	Woodgrain/Grooved

Perimeter Expansion : 10-12mm End on End Expansion : 5-8mm

Decking Calculator (Required board volume)

Range	10m2	12m2	14m2	16m2	18m2	20m2	22m2	24m2	26m2	28m2	30m2	32m2	34m2	36m2	38m2	40m2	42m2	44m2	46m2	48m2	50m2
Rustique 140mm	20	24	27	31	35	39	43	47	50	54	58	62	66	70	74	77	81	85	89	93	97
Rustique 235mm	12	14	17	19	21	23	26	28	30	33	35	37	40	42	44	46	49	51	53	56	58


This is calculated as an average based on sqm coverage. To check or get a custom sqm volume, please contact your Account Manager

Technical Data Sheet

ELEGANCE BULLNOSE

Elegance Composite Decking Bullnose Boards

ELEGANCE 3.6m BULLNOSE

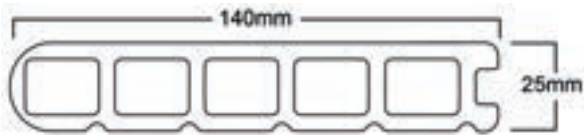


Length (mm)	3600mm
Width (mm)	140mm
Depth (mm)	25mm
Weight (kg)	10.5kg

Available in Anthracite, Ash Grey, Teak, Graphite, Charcoal, Maple, Oak and Slate

RUSTIQUE BULLNOSE

Rustique Composite Decking Bullnose Boards

RUSTIQUE BULLNOSE

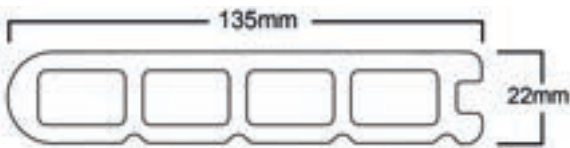


Length (mm)	3600mm
Width (mm)	135mm
Depth (mm)	22mm
Weight (kg)	9.3kg

Available in Driftwood, Fossil and Cinder.

Composite Decking

Bullnose Boards

ELEGANCE 5m BULLNOSE

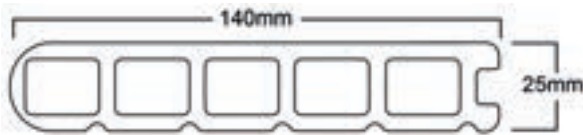

Length (mm)	5000mm
Width (mm)	140mm
Depth (mm)	25mm
Weight (kg)	14.5kg

Available in Anthracite, Charcoal and Slate.

RUSTIQUE GRANDE BULLNOSE



Length (mm)	3600mm
Width (mm)	230mm
Depth (mm)	22mm
Weight (kg)	16.6kg


Available in Driftwood, Fossil and Cinder.



Technical Data Sheet

VERSAFENCE COMPOSITE BOARD

Available in Anthracite, Charcoal, Maple, Oak and Slate, Teak & Sage

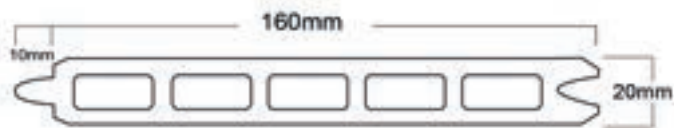

Length (mm)	1830mm
Width (mm)	160mm
Depth (mm)	20mm
Weight (kg)	4.5kg
Tongue Depth	10mm

VERSAFENCE TOP BOARD

Available in Anthracite, Charcoal, Maple, Oak and Slate, Teak & Sage



Length (mm)	1830mm
Width (mm)	160mm
Depth (mm)	20mm
Weight (kg)	4.5kg

Boards per bay	Bay Height (ft)			
	3ft	4ft	5ft	6ft
VersaFence T&G Board	5	7	9	11
VersaFence Top Board	1	1	1	1

VersaFence

Composite Fence Boards






Technical Data Sheet

Joists & Bearers

100% Recycled Plastic


25mm x 50mm x 3000mm

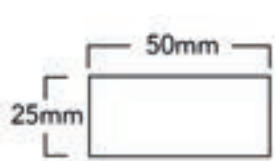

Length (mm)	3000mm
Width (mm)	50mm
Depth (mm)	25mm
Weight (kg)	3.7kg

Available in Grey


40mm x 40mm x 3000mm

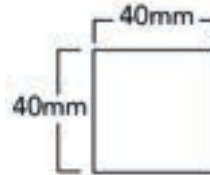

Length (mm)	3000mm
Width (mm)	40mm
Depth (mm)	40mm
Weight (kg)	4.1kg

Available in Grey


50mm x 50mm x 3000mm

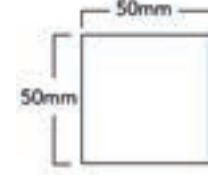

Length (mm)	3000mm
Width (mm)	50mm
Depth (mm)	50mm
Weight (kg)	6.7kg

Available in Black / Brown


50mm x 100mm x 3000mm

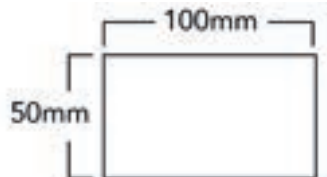

Length (mm)	3000mm
Width (mm)	100mm
Depth (mm)	50mm
Weight (kg)	13.3kg

Available in Black / Brown


50mm x 150mm x 3000mm

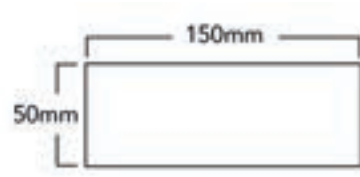

Length (mm)	3000mm
Width (mm)	150mm
Depth (mm)	50mm
Weight (kg)	20.3kg

Available in Black / Brown

100mm x 100mm x 3000mm

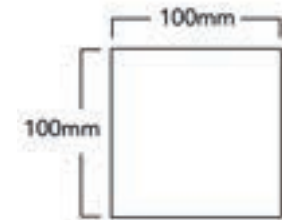

Length (mm)	3000mm
Width (mm)	100mm
Depth (mm)	100mm
Weight (kg)	23.9kg

Available in Black / Brown

Technical Data Sheet

Composite Screens

300mm / 900mm Screens

DECORATIVE SCREEN 300mm

Available in 5 Designs: Ivy, Paradise, Marrakesh, Slatted & Diamond



Length (mm)	1830mm
Width (mm)	300mm
Depth (mm)	18mm
Material	Composite
Weight (kg)	4.6kg

All designs available in black.
Ivy, Paradise & Marrakesh available in cream.

PVC DECORATIVE SCREEN 900mm

Available in 3 Designs: Ivy, Paradise & Marakesh



Length (mm)	1830mm
Width (mm)	900mm
Depth (mm)	18mm
Material	Composite
Weight (kg)	13.8kg


All designs available in black or cream.




PARADISE




MARRAKESH

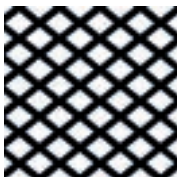

DIAMOND

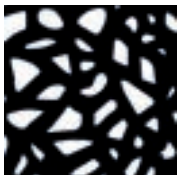

IVY

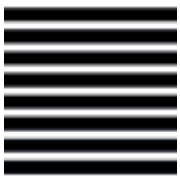

SLATTED




Technical Data Sheet


BRACKETS

Available in Oak, Mocha, Slate & Charcoal

Top Bracket

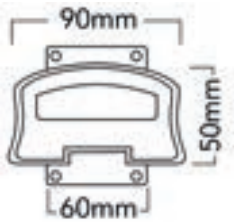

Base Bracket

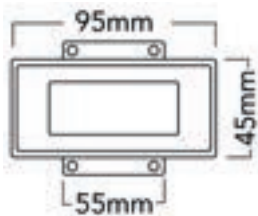


POST MOUNT

Stainless Steel

Composite Balustrade Post Mount

Top View

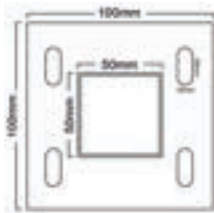

Side View




Length (mm)	900mm
Width (mm)	140mm
Depth (mm)	25mm
Weight (kg)	9.5kg

POST COMPONENTS

Available in Oak, Mocha, Slate & Charcoal


Composite Balustrade Post

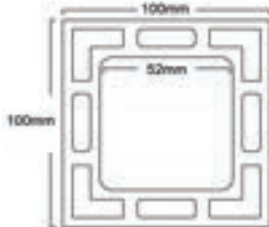


Length (mm)	2400mm
Width (mm)	100mm
Depth (mm)	100mm
Internal Sleeve	52mm x 52mm
Weight (kg)	9.5kg

Composite Balustrade Post Cap

Top View

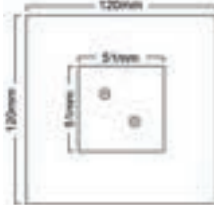

Side View

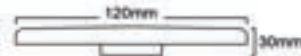


Length (mm)	120mm
Width (mm)	120mm
Depth (mm)	30mm

Composite Balustrades

Balustrade Kits & Components

BALUSTRADE KIT

Available in Oak, Mocha, Slate & Charcoal

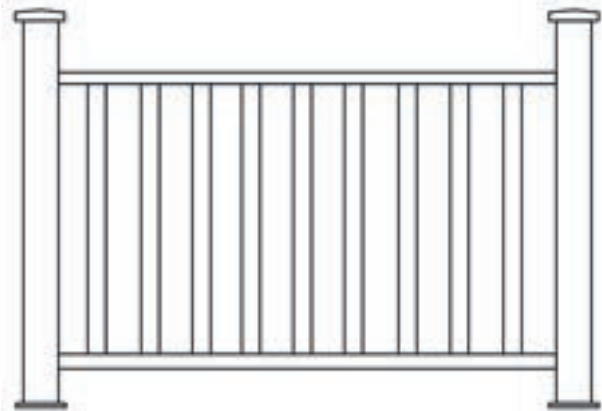

posts sold separately

EACH BALUSTRADE KIT INCLUDES:

ITEM	QTY	ITEM	QTY
TOP RAIL	1	SPINDLE CONNECTORS	18
TOP BRACKETS	2	BASE BRACKETS	2
SPINDLES	9	BASE RAIL	1

Coverage per kit	1.52m
Material	Composite
Weight (kg)	19.3kg
Base Rail Length	1520mm
Top Rail Length	1520mm