







North East Elevation  
(side)

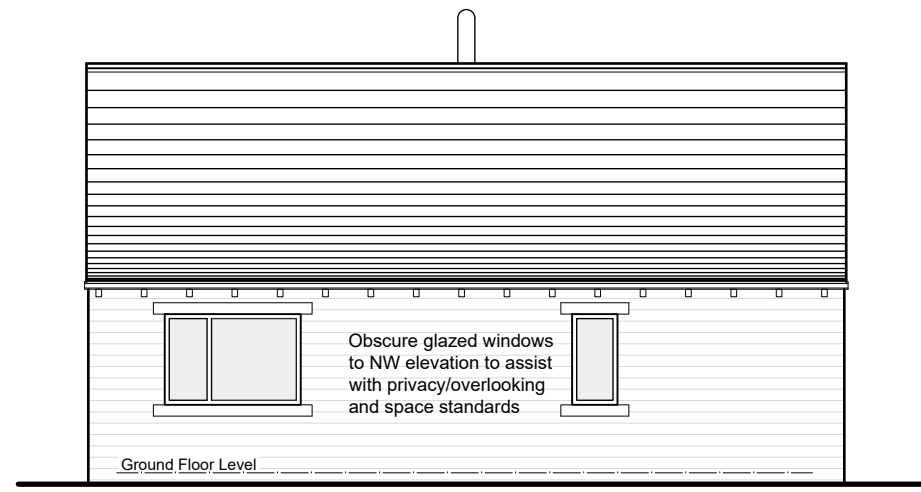


North West Elevation  
(rear)

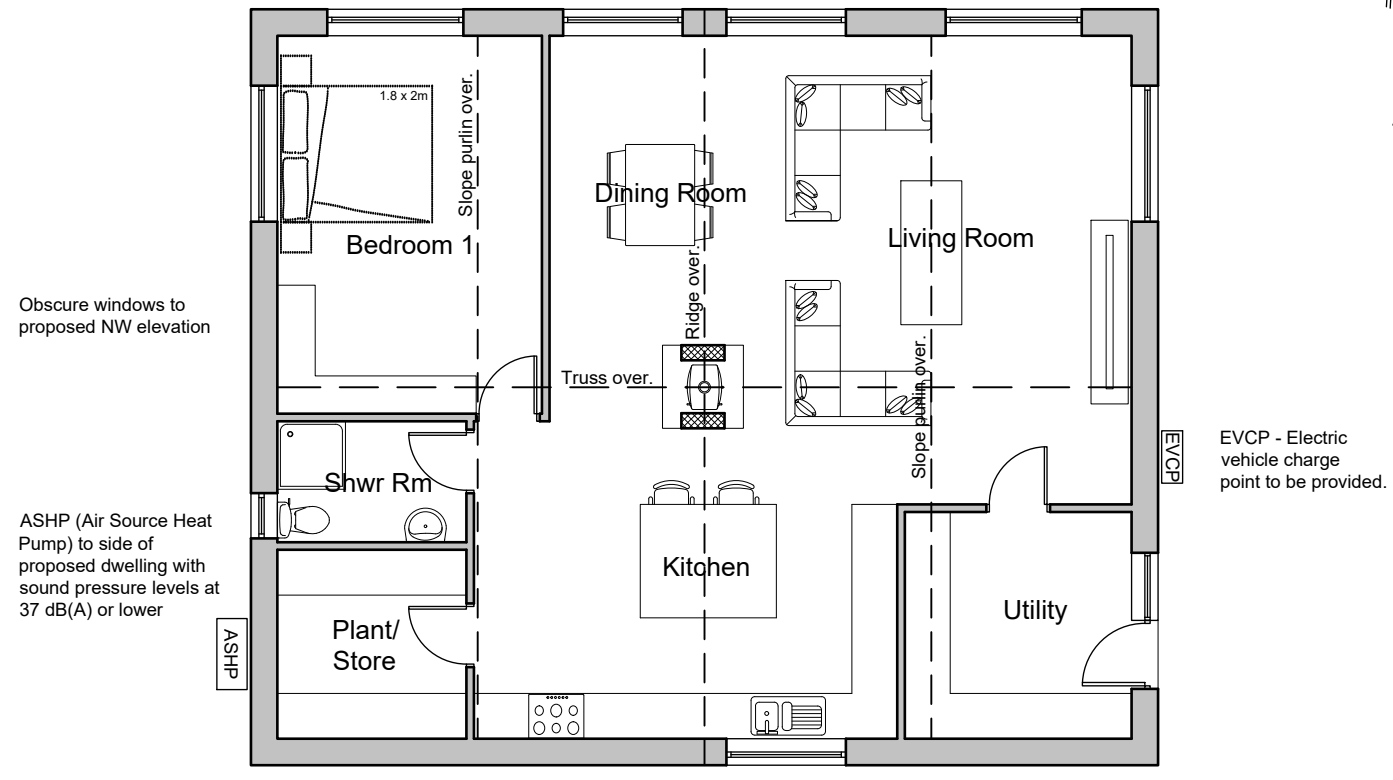

Ground Floor Plan

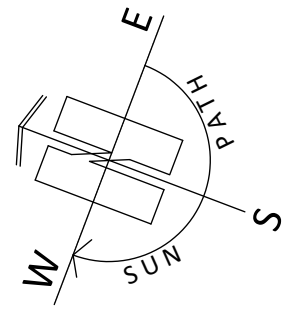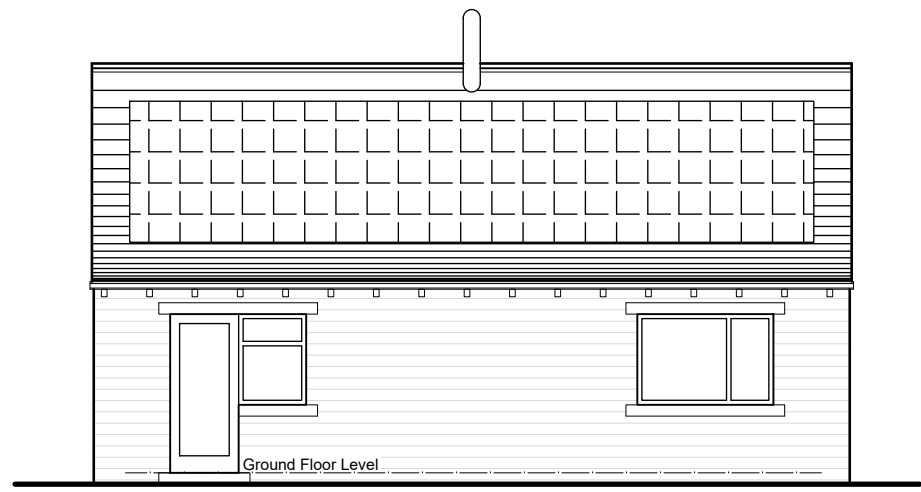

South East Elevation  
(front)

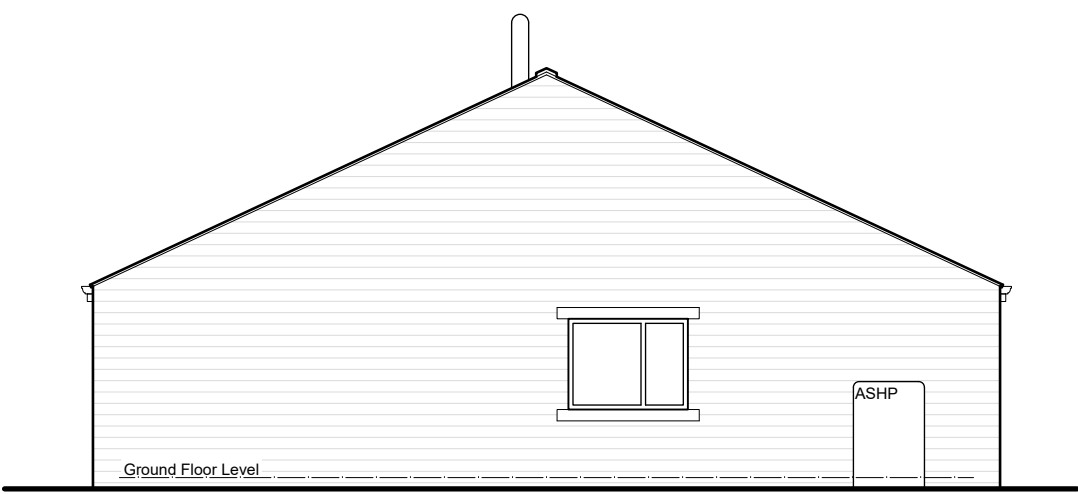

South West Elevation  
(side)