


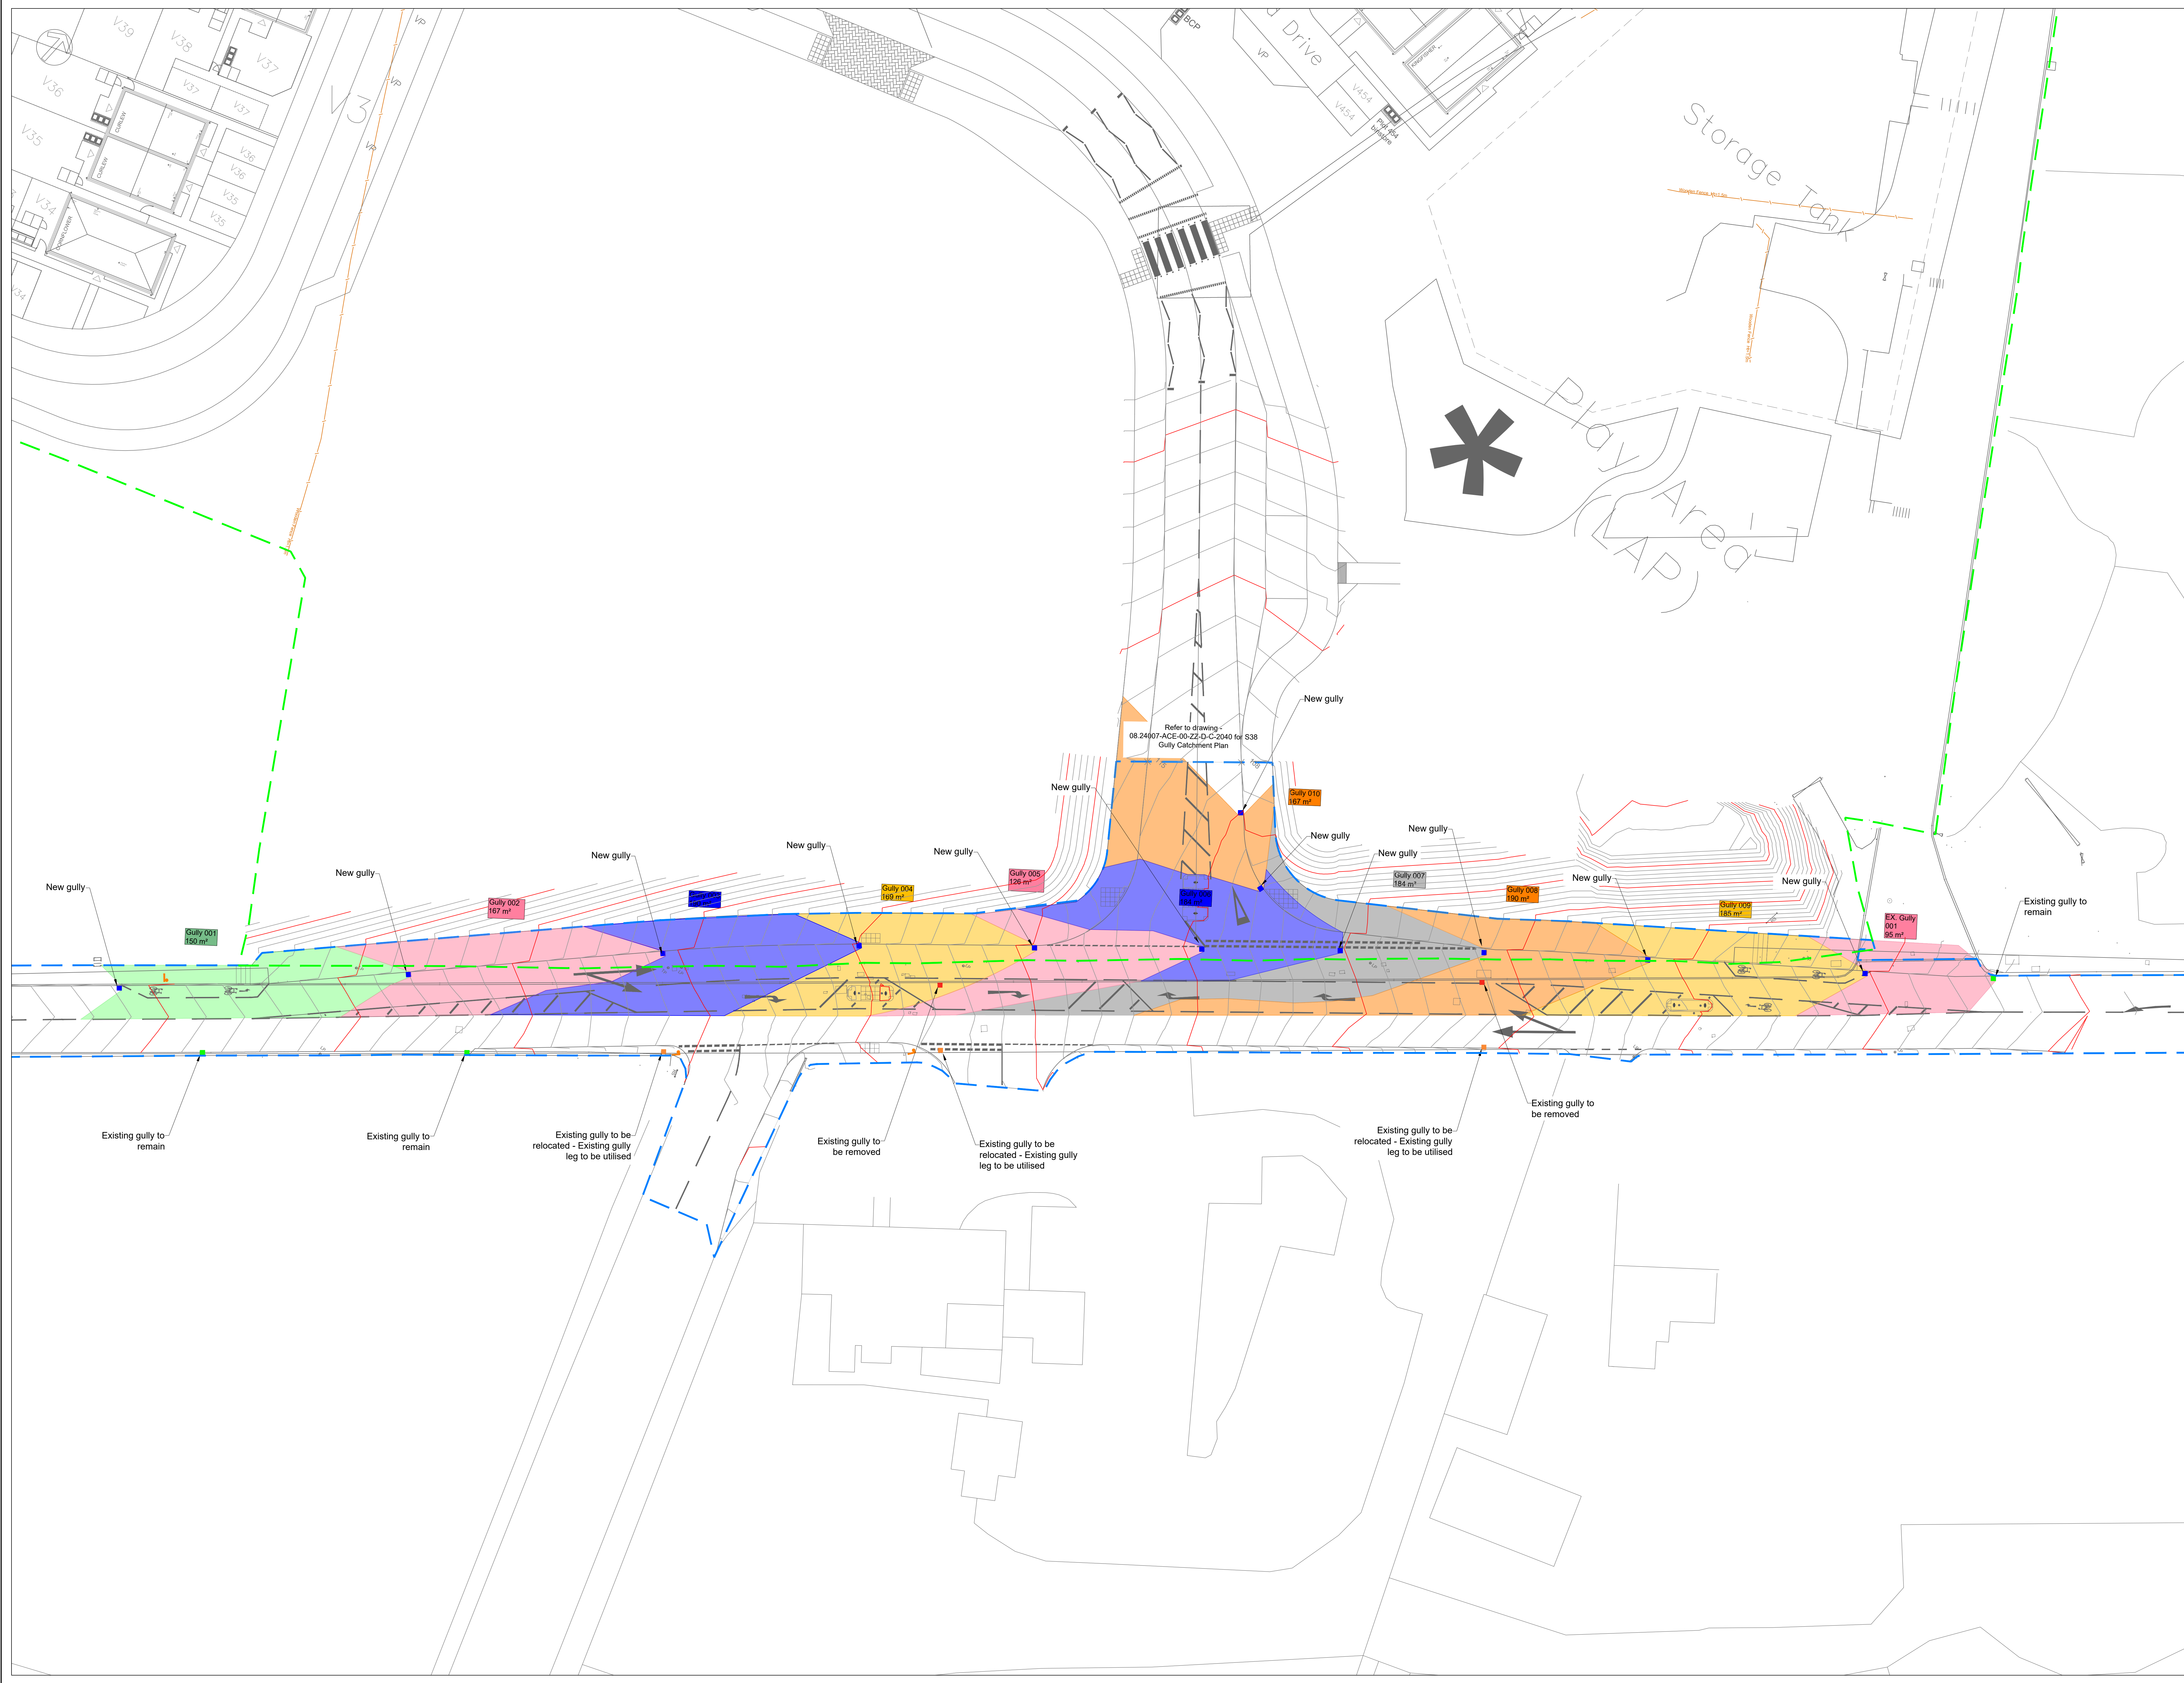

Do Not Scale

Drawing Notes

Drawing & schedule based on the following information:
Architect's drawing/model: AMA-22224-SK060_Proposed Site
Revision: Access - BMF S278_For Information_P10_1
Received: 30.06.2025
Topographic Survey: 4144 Vistry - Blackmoorfoot Road
Revision: Levels
Received: 03.03.25
Residual Hazards

Health, Safety & Environmental Notes

KEY

Site Boundary

Extent of S278 Works

New gully

Existing gully to remain

Existing gully to be relocated - Existing gully leg to be utilised.

Existing gully to be removed

15.09.26	Updated to suit new highway drainage design	AT	RP	P8
19.06.26	Updated to suit Kirklees Council Comments (05.05.26)	AT	RP	P7
28.04.26	Updated to Kirklees Council comments (Email 14.04.26)	AT	RP	P6
15.10.25	Amended to suit Kirklees Council comments (Email 14.10.25)	AT	RP	P5
03.10.25	Updated to client comments (Email 03.09.25)	JL	AT	P4
03.09.25	Updated to client comments	CS	AT	P3
25.07.25	Updated to latest highway layout	CS	AT	P2
06.06.25	Initial Issue	CS	AT	P1

Date	Description	By	Chk	Rev

ADEPT

CIVIL AND STRUCTURAL CONSULTING ENGINEERS

Web: www.adeptcsc.com
Email: info@adeptcsc.com
Tel: 0113 239 4538

Office Address: 1912 Mill, Sunny Bank Mills, Farsley, Leeds LS28 5JL

Project

Blackmoorfoot, Huddersfield

Title

S278 Proposed Gully Area Plan

Client

Countryside Partnerships

Scale @ AD	Initial author	Initial checker	Approver	Initial Date
1:200	WD	AT	RP	May 25

Sheet	Project	Adapt Project Number
S2	Preliminary	08.24007

Project Originator Functional Specification Spatial Breakdown Form Discipline Number: 08.24007-ACE-00-ZZ-D-C-2310 Rev: P8