

ADDINGHAM

Elevation Style - STONE

4 Bed 6 Person
116.9 sq.m / 1258 sq.ft

Previously Approved




First Floor Plan



Front Elevation

R.H.S. Elevation

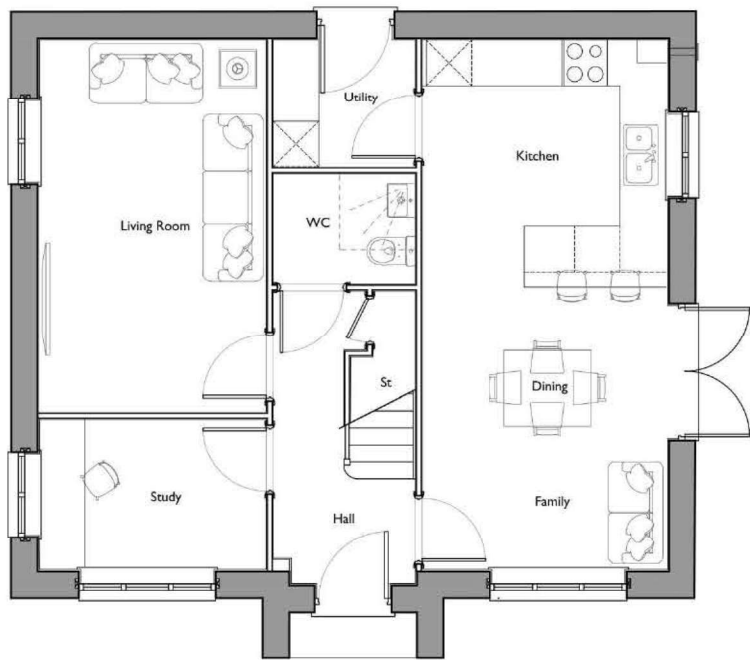


Ground Floor Plan



Rear Elevation

L.H.S. Elevation

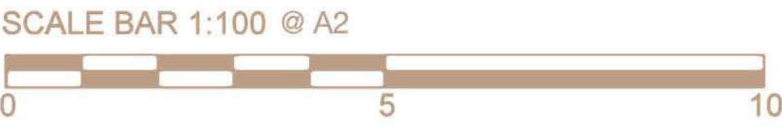

Substitution of plots
57,58,61,62,65,66,67,68 with Dalton

DALTON

Elevation Style - STONE

3 Bed 4 Person
84 sq.m / 904 sq.ft


Previously Approved




First Floor Plan



Front Elevation

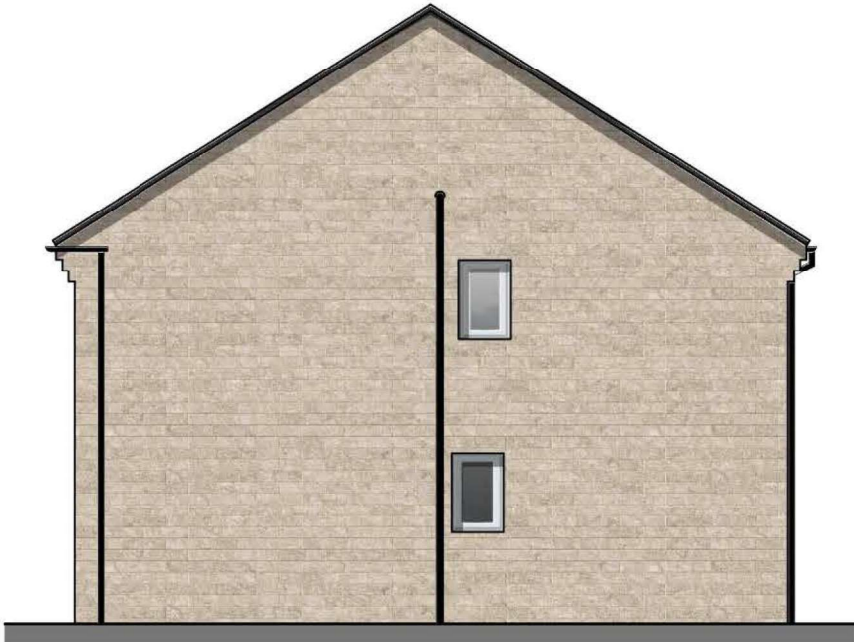


R.H.S. Elevation

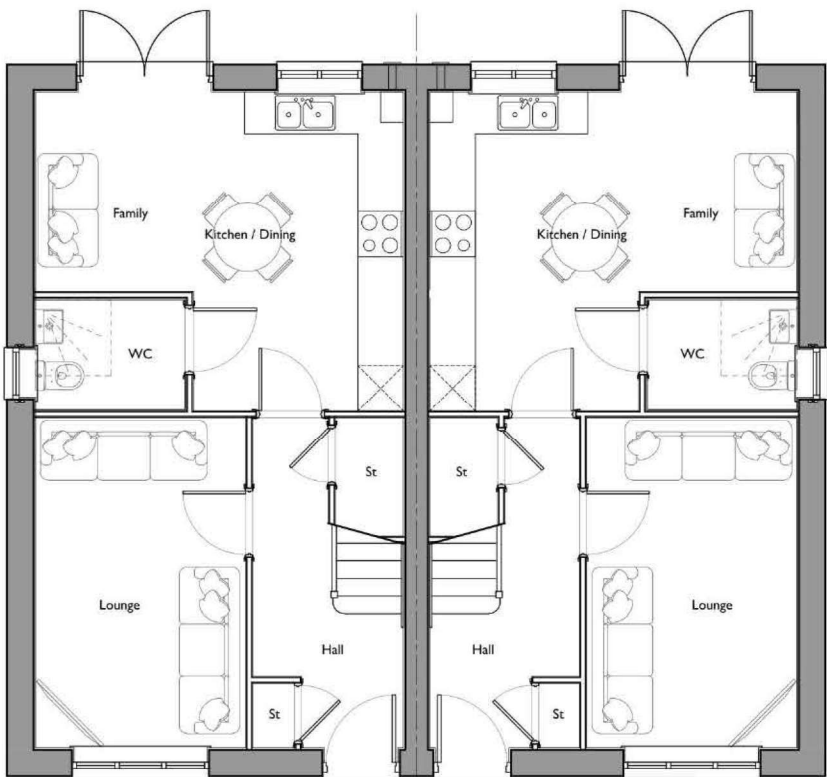



Ground Floor Plan




Rear Elevation

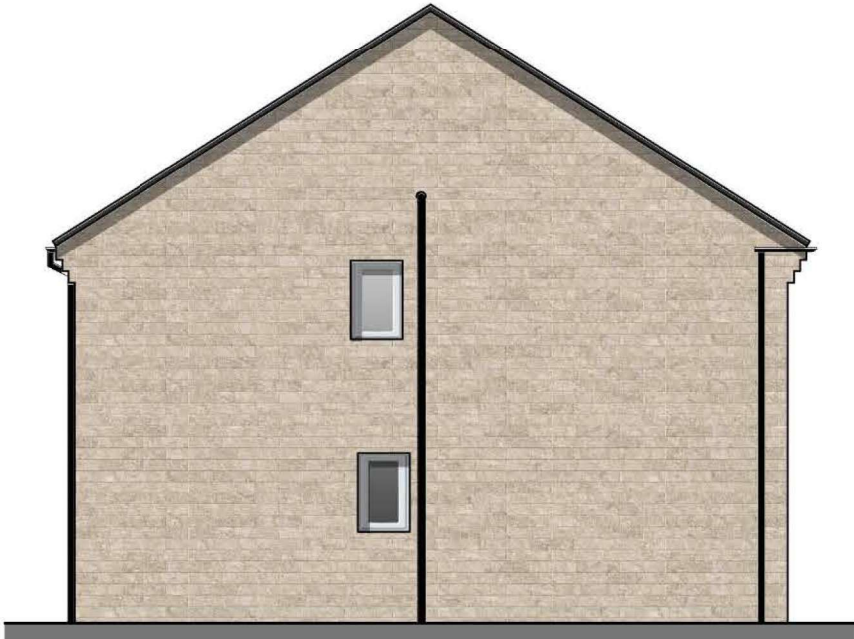


L.H.S. Elevation

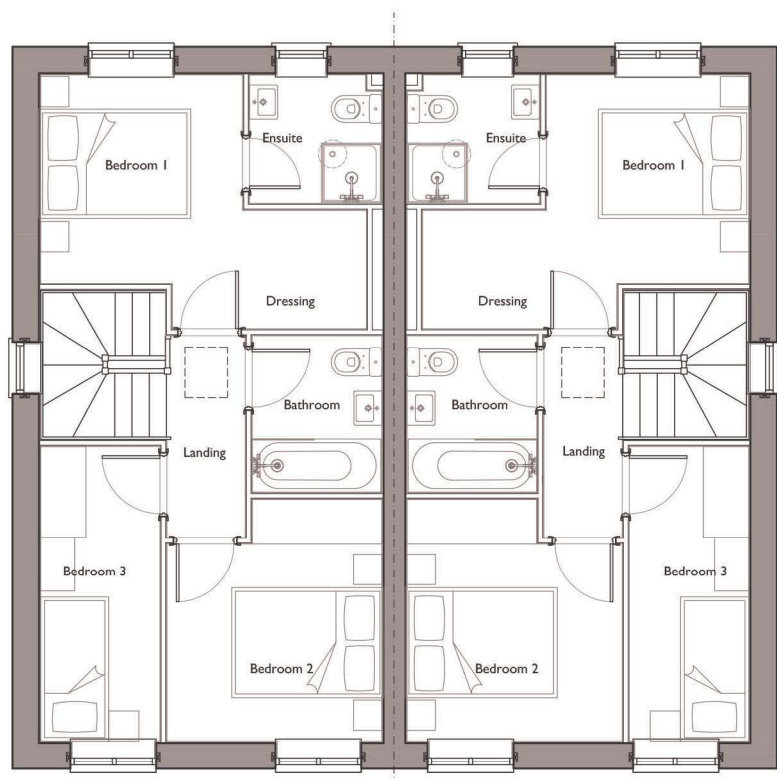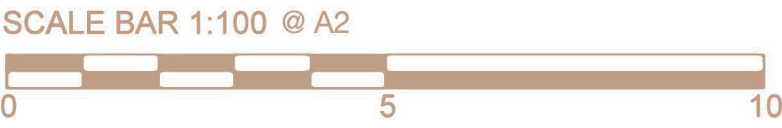

Second Floor Plan

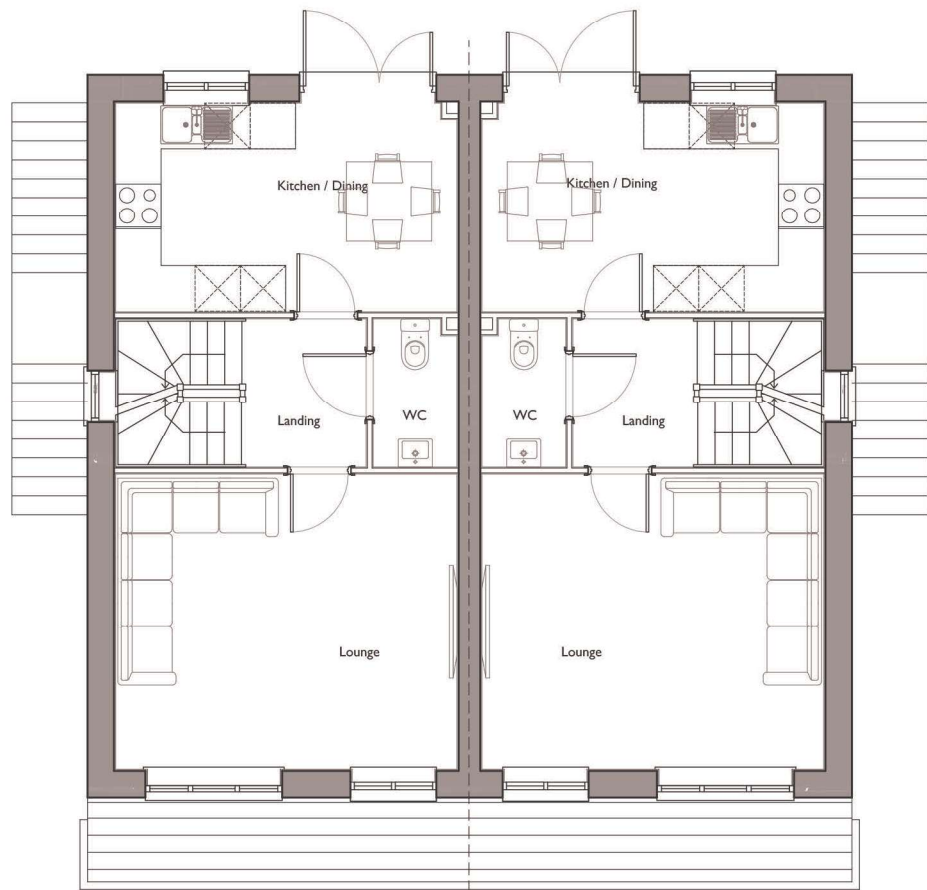


First Floor Plan

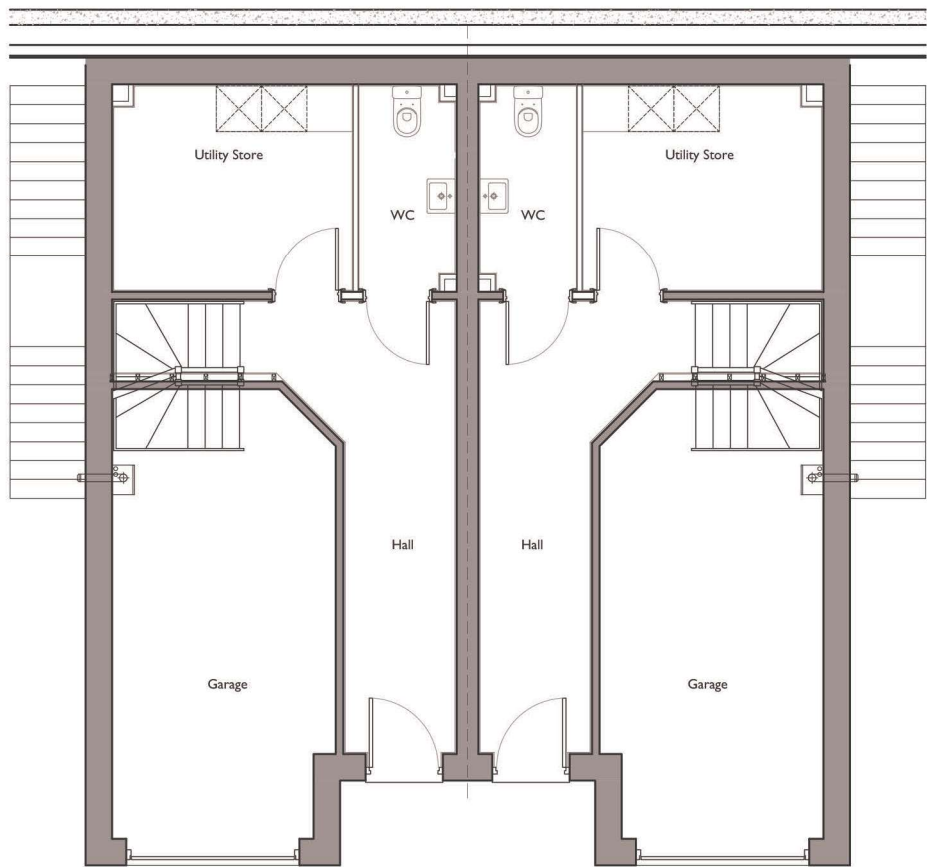

Ground Floor Plan




Front Elevation

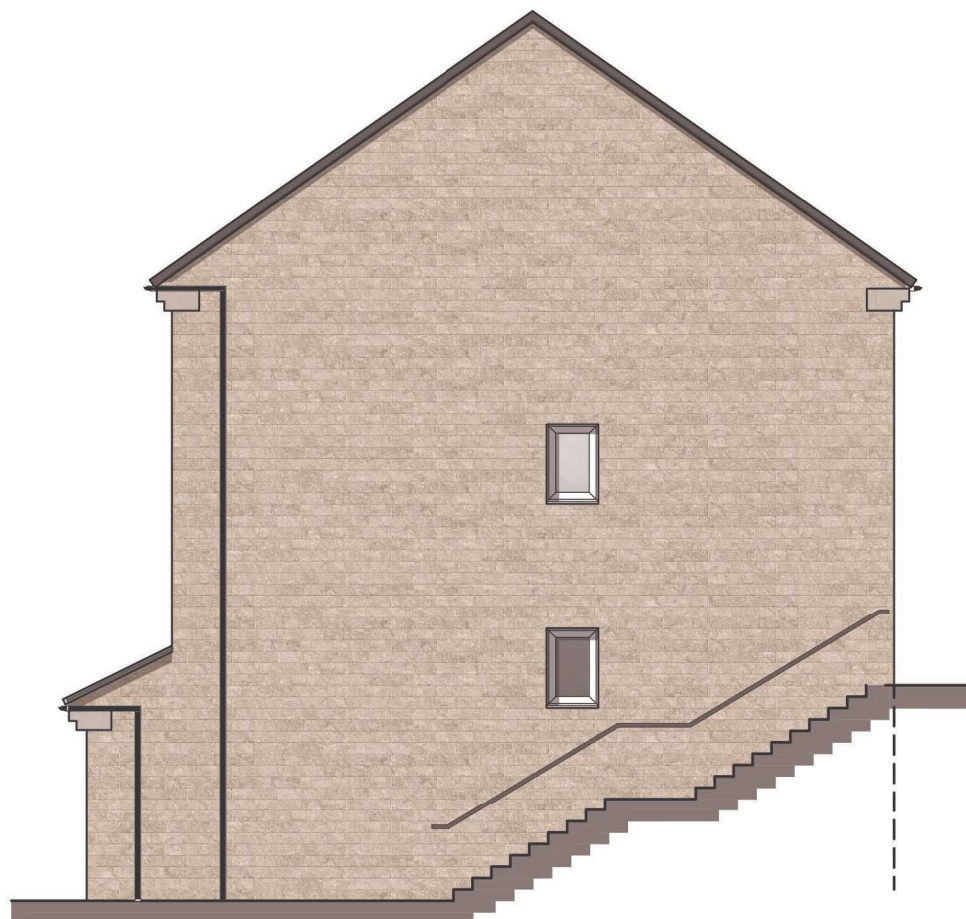


R.H.S. Elevation




Rear Elevation

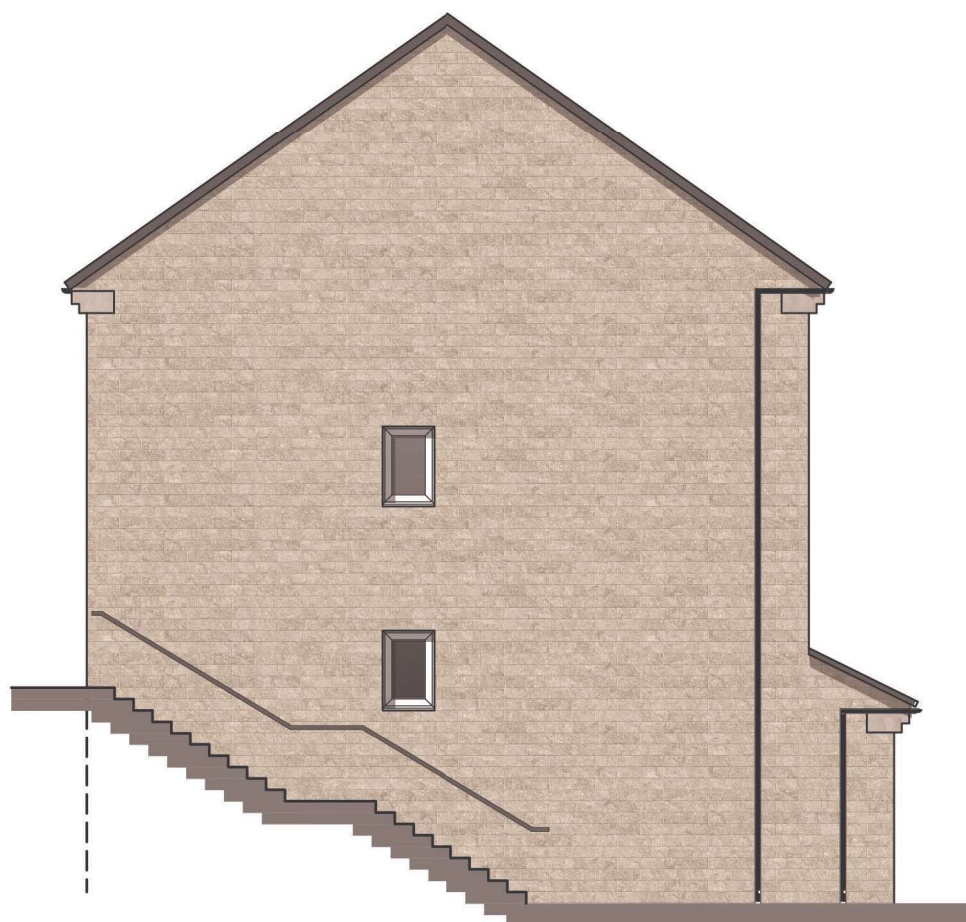


L.H.S. Elevation

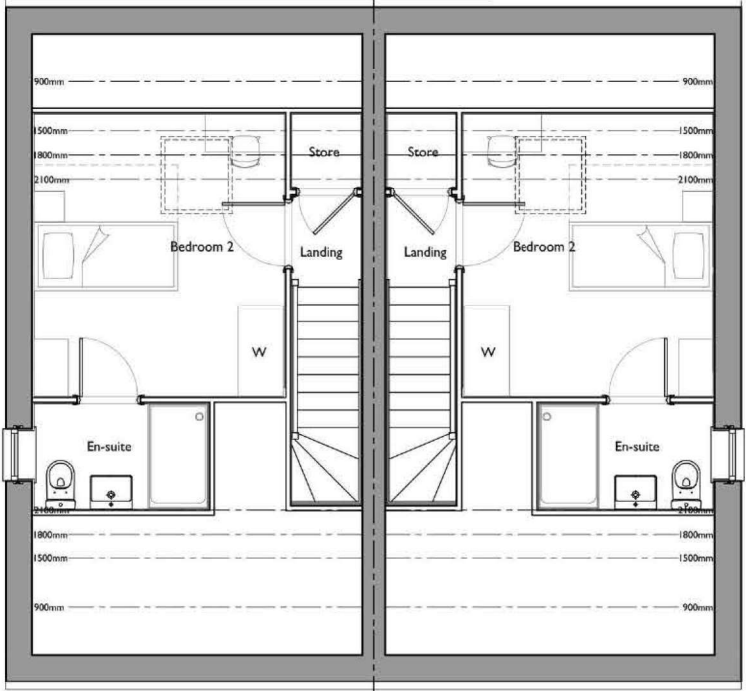

Second Floor Plan

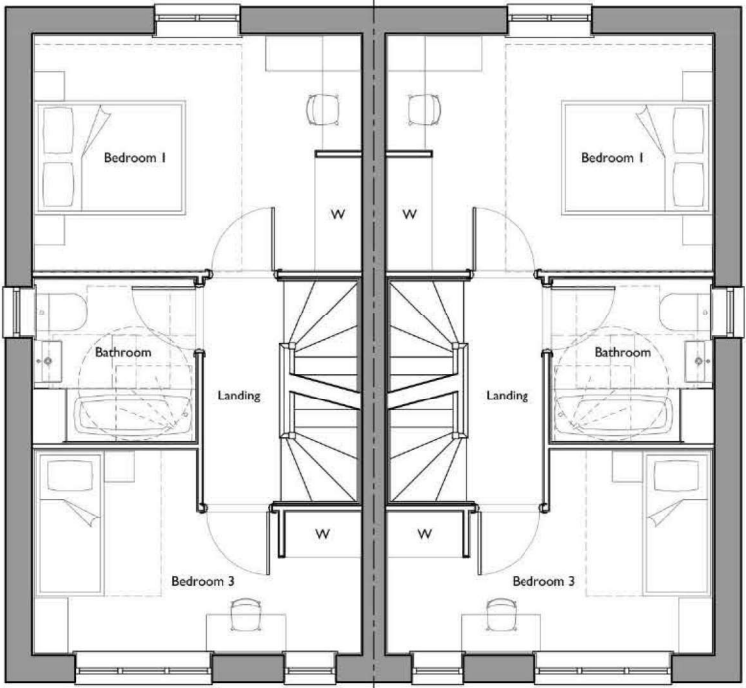


First Floor Plan

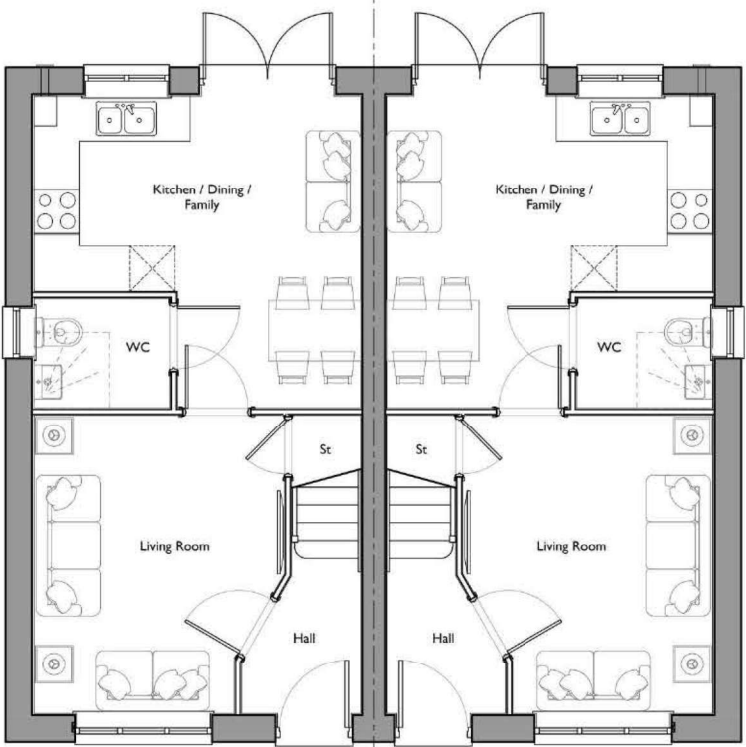

Ground Floor Plan



Front Elevation

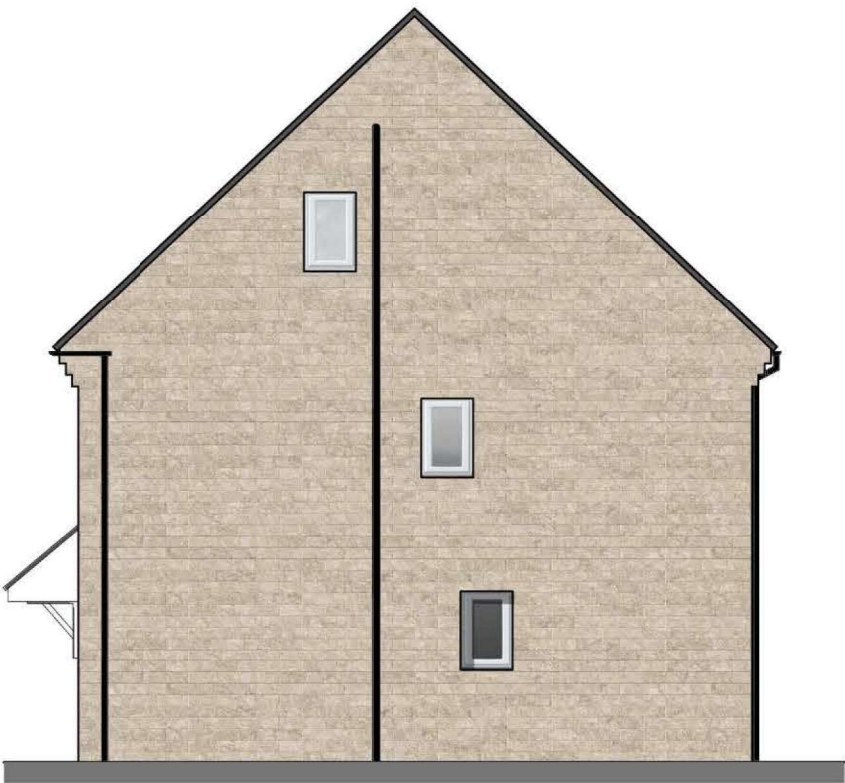

R.H.S. Elevation




Rear Elevation



L.H.S. Elevation

Previously Approved



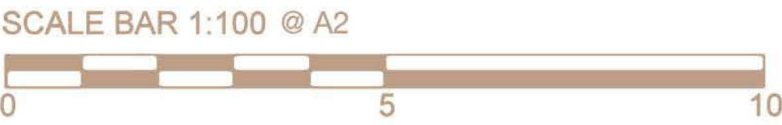


HOVINGHAM

Elevation Style - STONE

4 Bed 6 Person
116.9 sq.m / 1258 sq.ft


Previously Approved

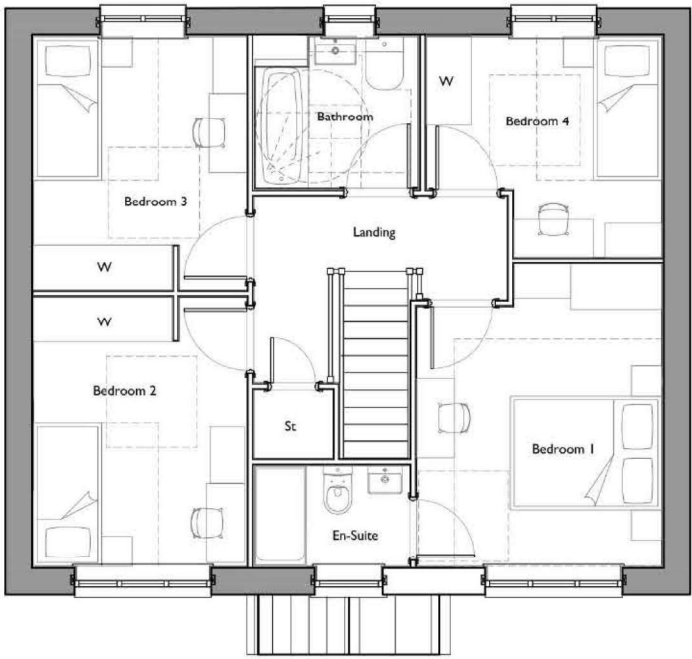


First Floor Plan



Front Elevation

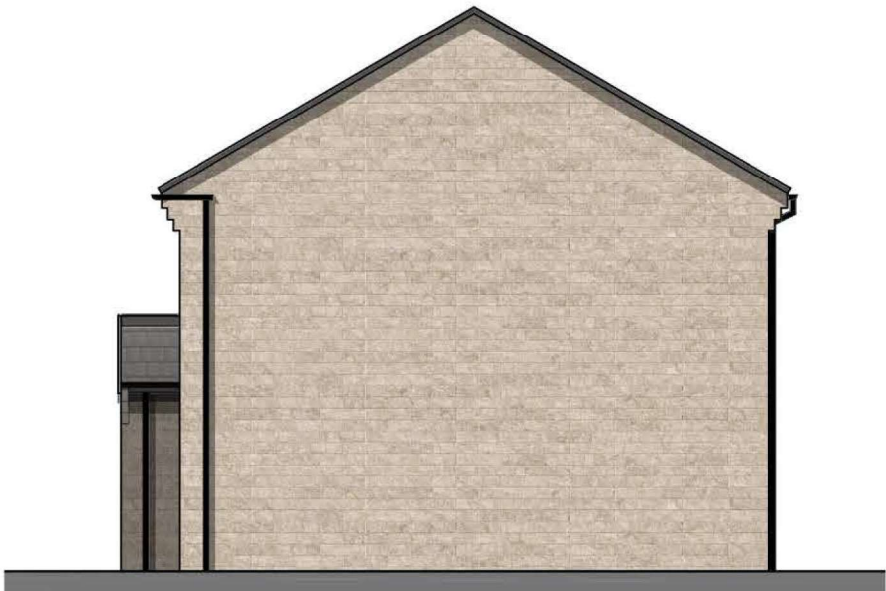

R.H.S. Elevation

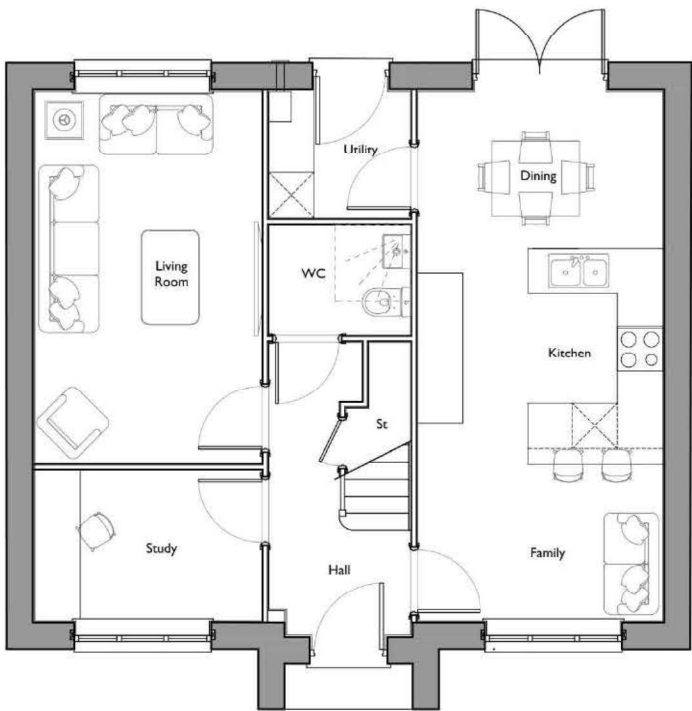


Ground Floor Plan



Rear Elevation



L.H.S. Elevation

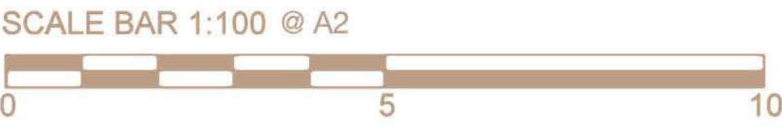

Previously Approved




First Floor Plan



Front Elevation



R.H.S. Elevation

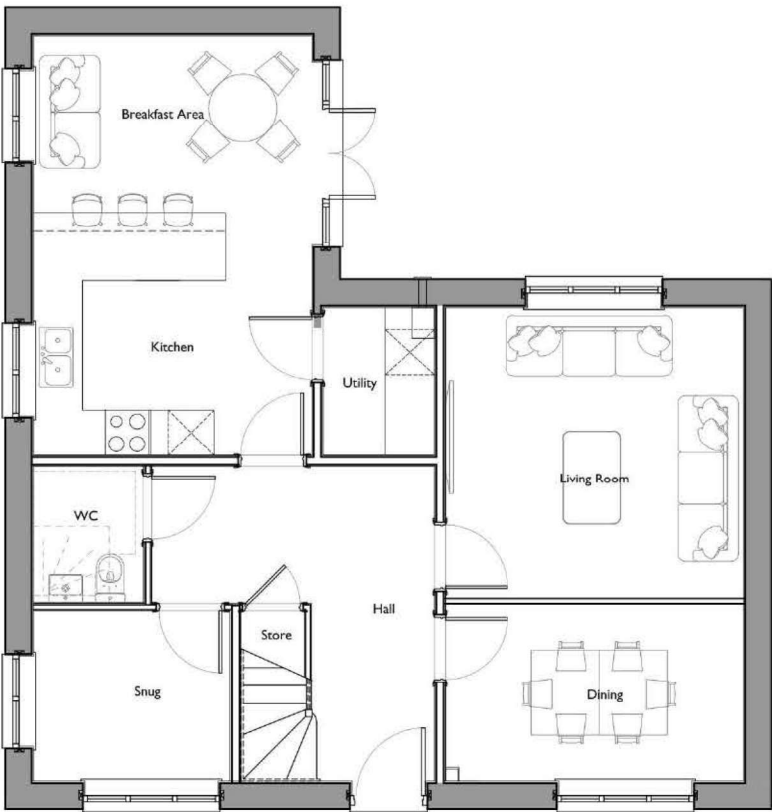


Ground Floor Plan



Rear Elevation



L.H.S. Elevation

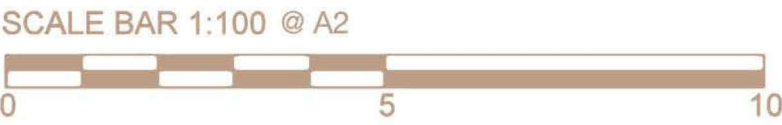

KEYINGHAM

Elevation Style - STONE

4 Bed 7 Person
144.3 sq.m / 1553 sq.ft

Previously Approved




First Floor Plan



Front Elevation



R.H.S. Elevation

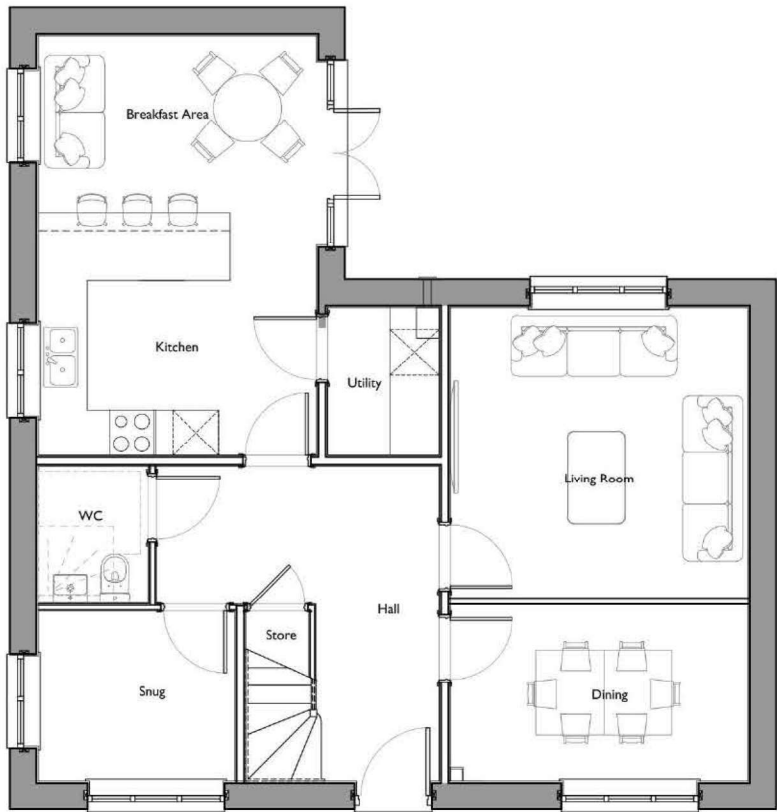


Ground Floor Plan




Rear Elevation



L.H.S. Elevation

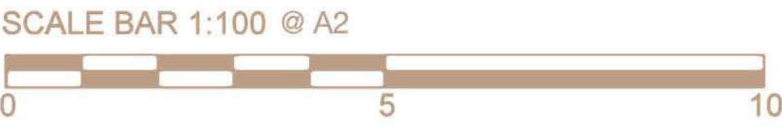


Previously Approved

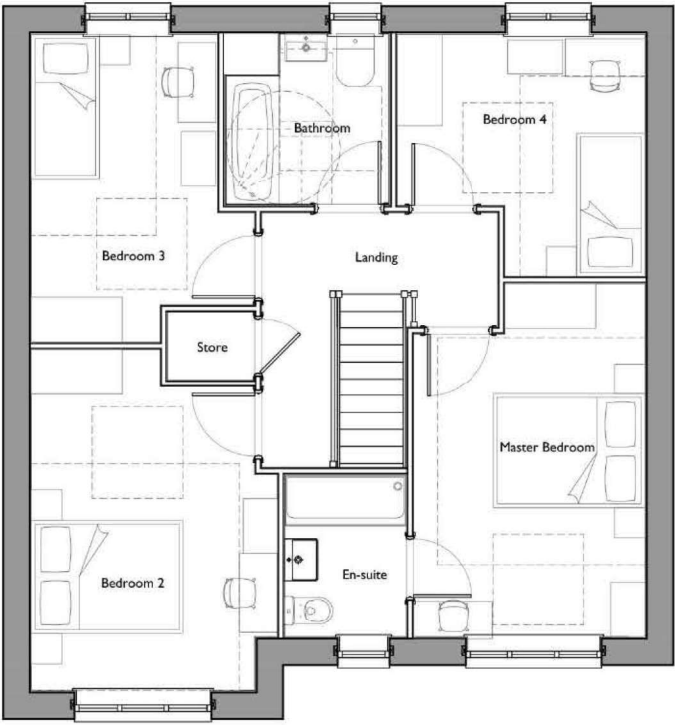


First Floor Plan




Front Elevation

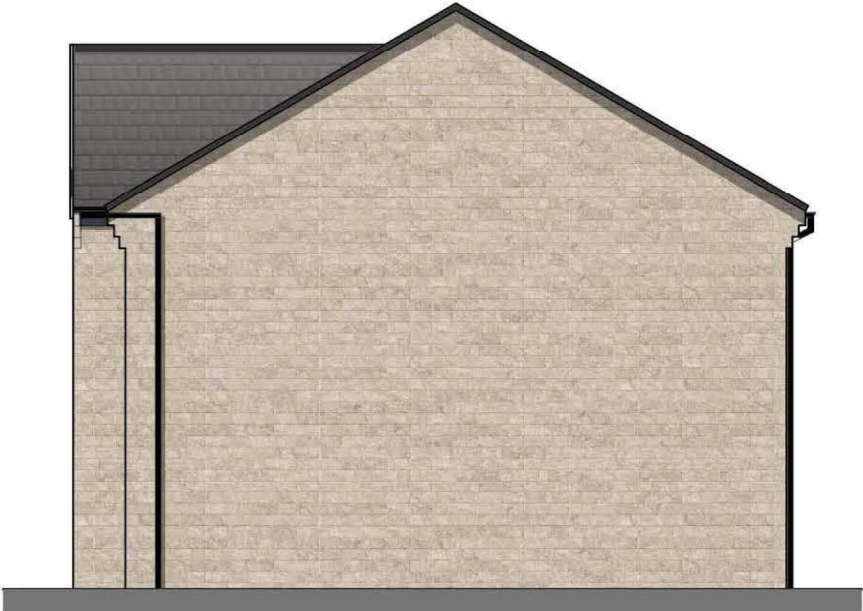


R.H.S. Elevation

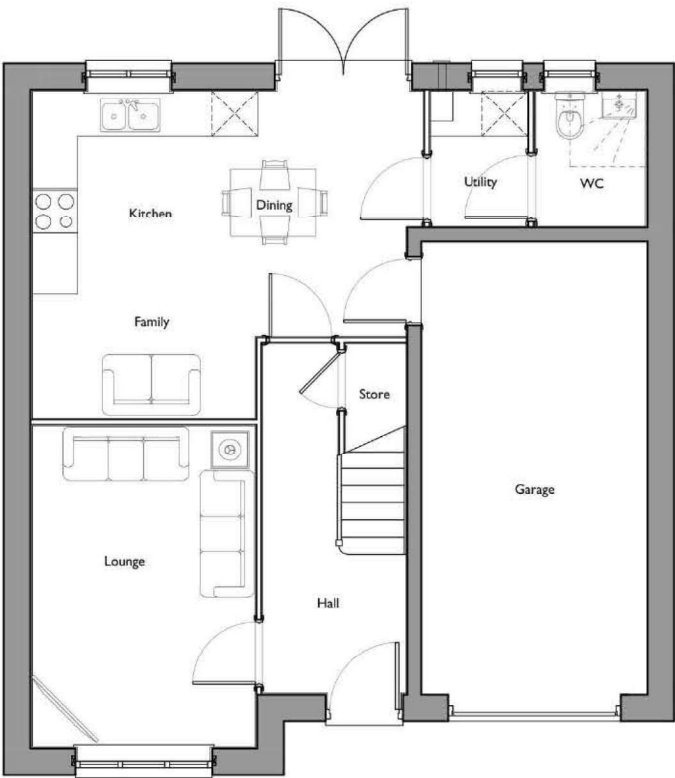


Ground Floor Plan

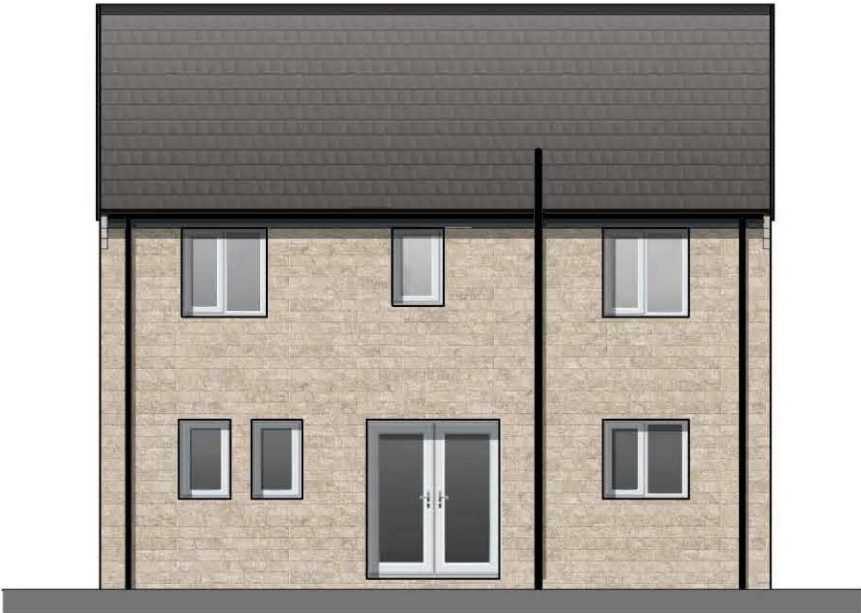


Rear Elevation

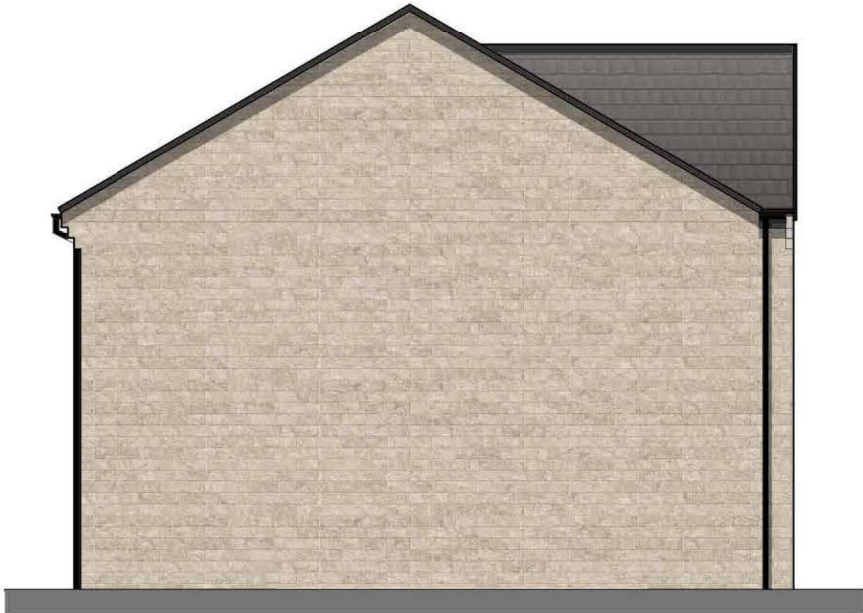


L.H.S. Elevation

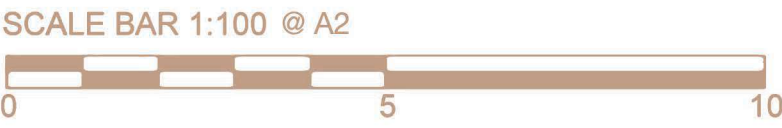


Previously Approved

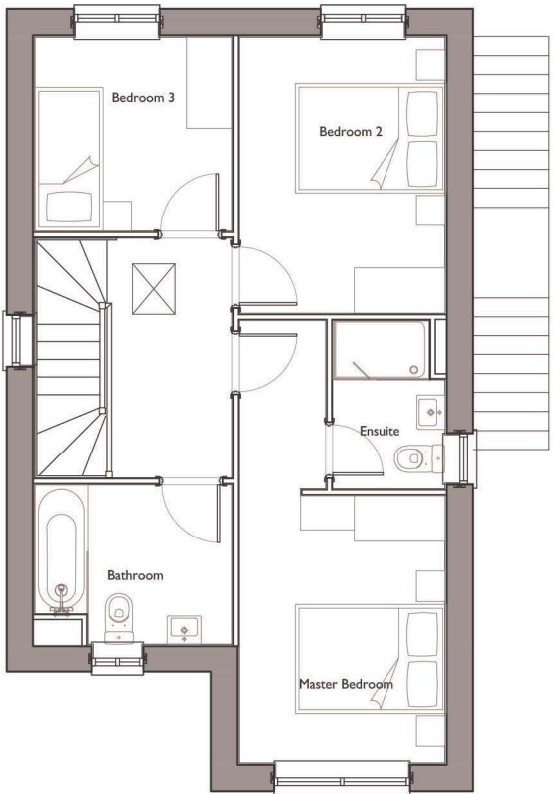

Second Floor Plan

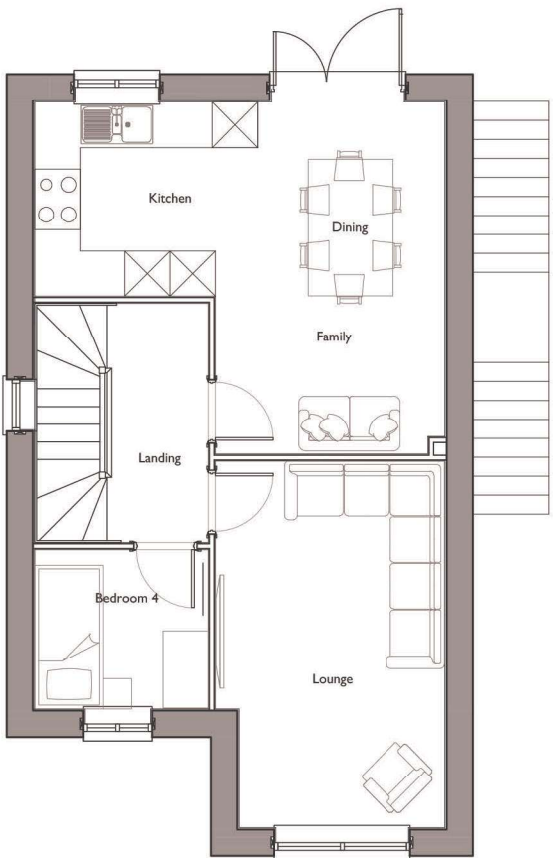

First Floor Plan

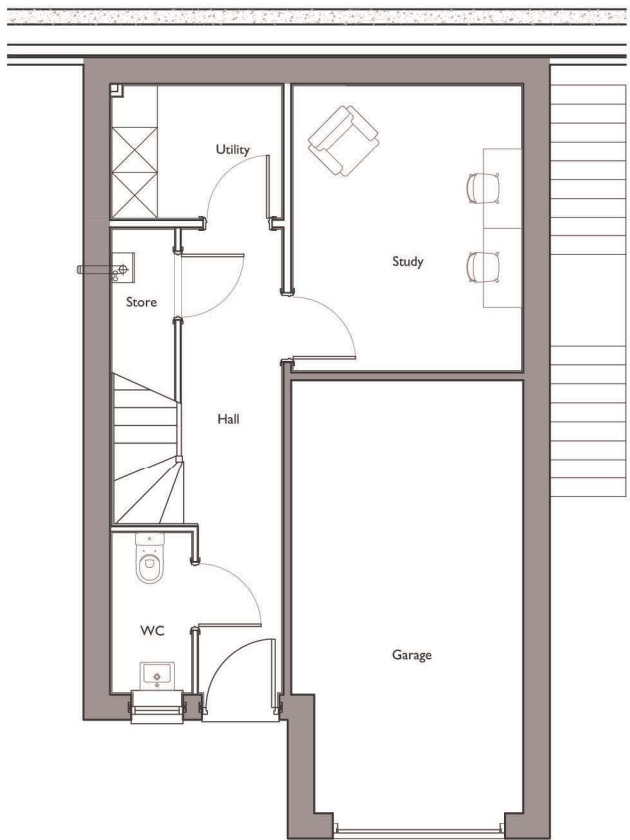


Ground Floor Plan



Front Elevation



Rear Elevation

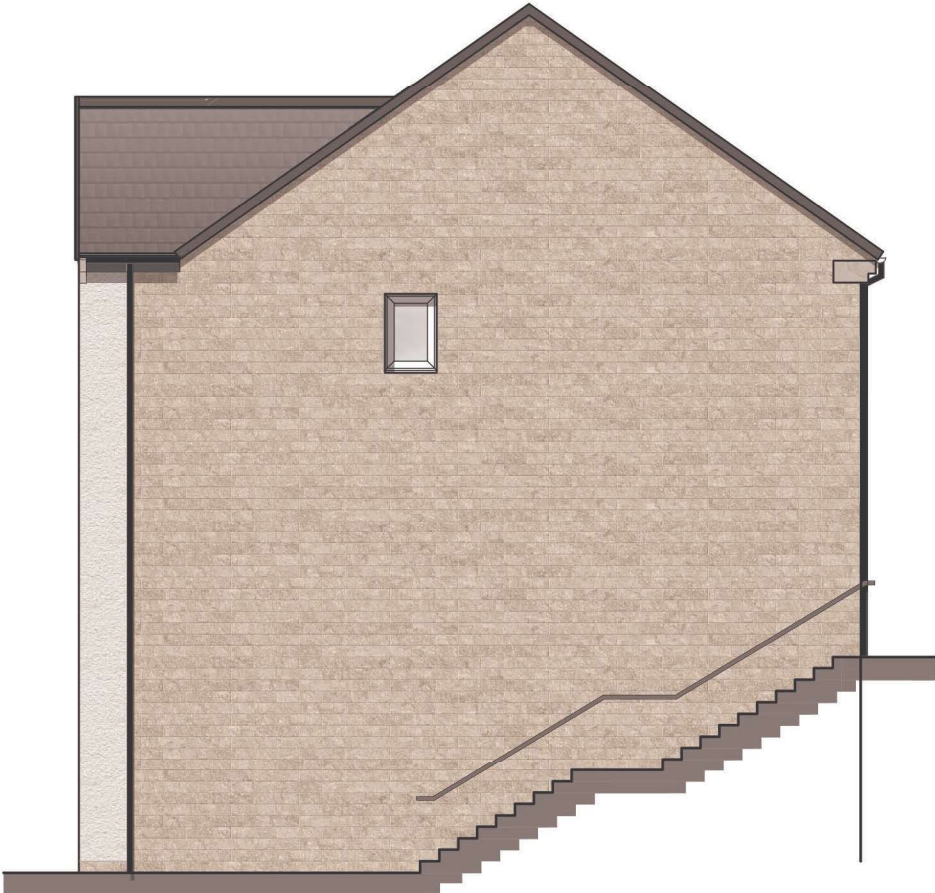


R.H.S. Elevation



L.H.S. Elevation



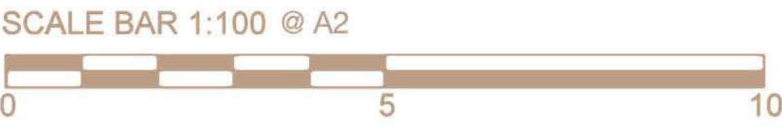


RIPPONDEN

Elevation Style - STONE

2 Bed 3 Person
70 sq.m / 753 sq.ft


Previously Approved

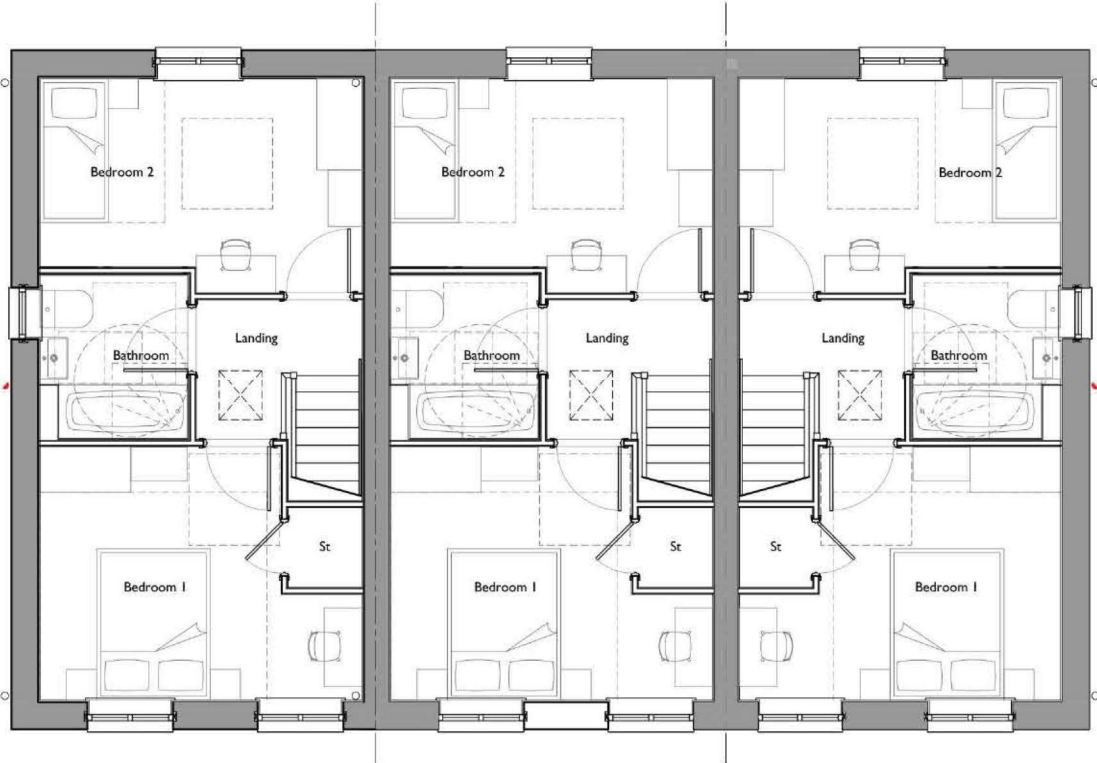


First Floor Plan



Front Elevation

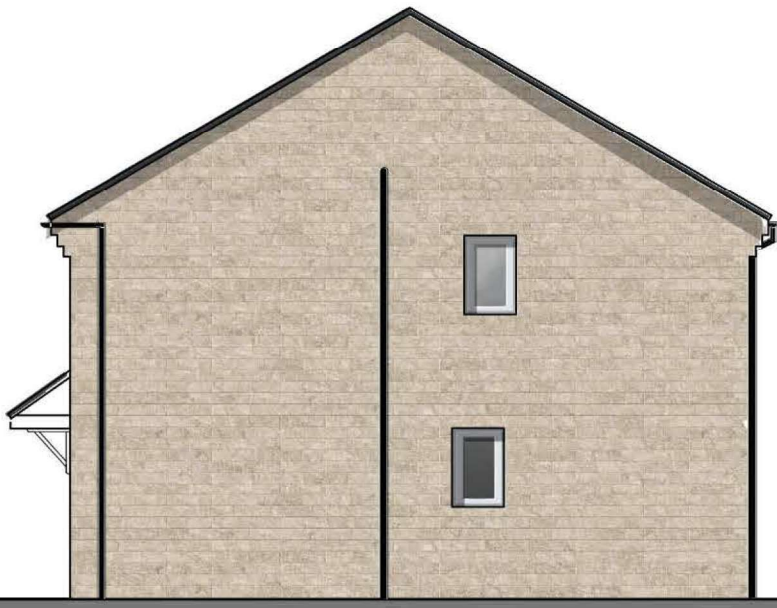


R.H.S. Elevation

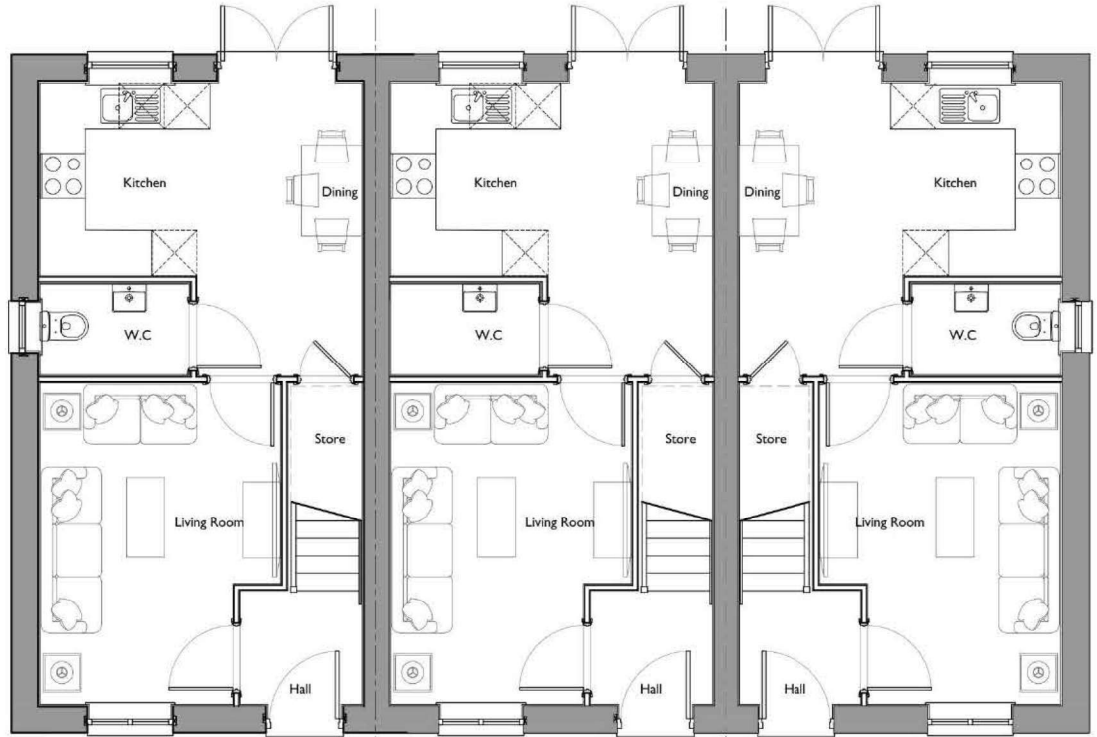


Ground Floor Plan



Rear Elevation

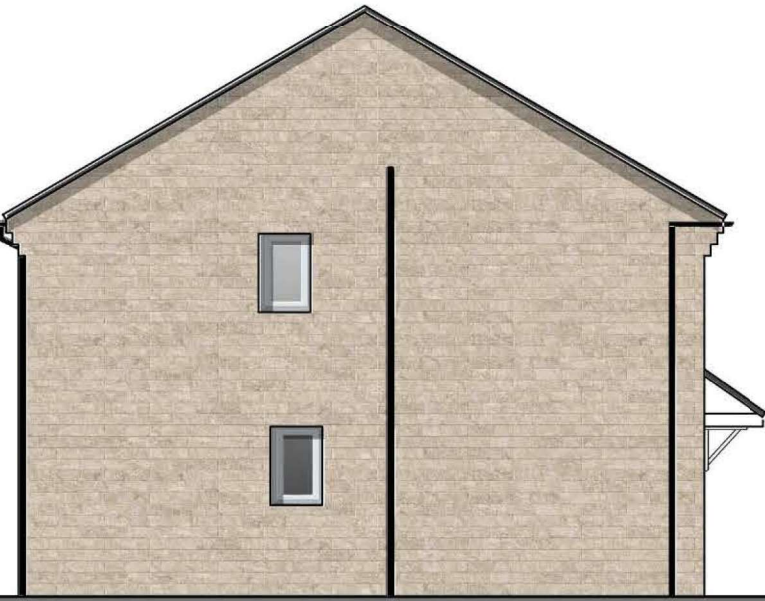

L.H.S. Elevation

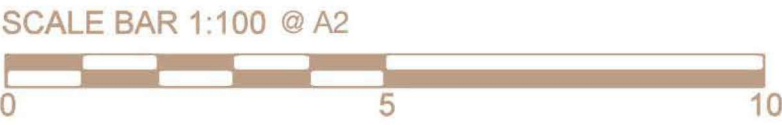

Substitution of plots 59,60,63,64 with Ripondden

RIPPONDEN

Elevation Style - STONE

2 Bed 3 Person
70 sq.m / 753 sq.ft

Previously Approved




First Floor Plan



Front Elevation

R.H.S. Elevation

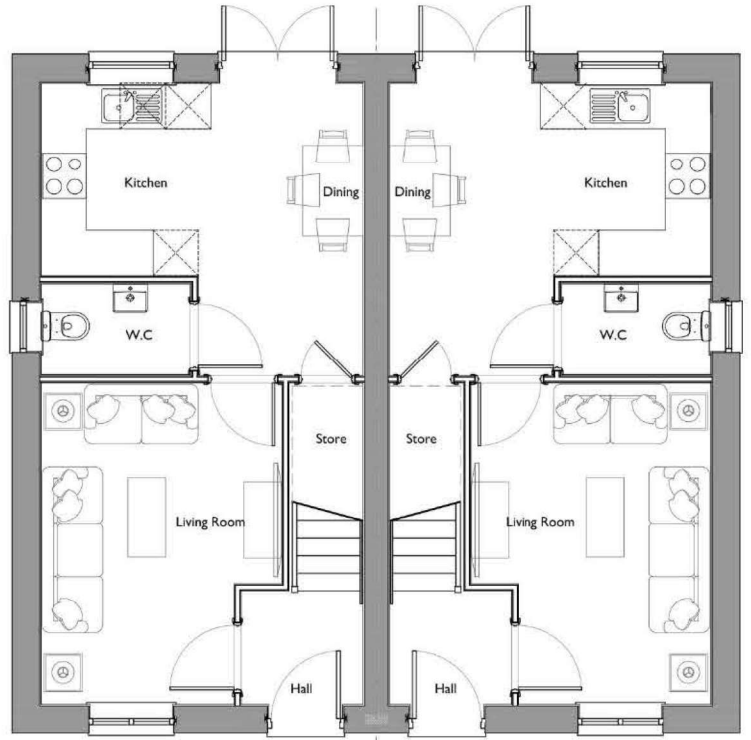


Ground Floor Plan




Rear Elevation


L.H.S. Elevation

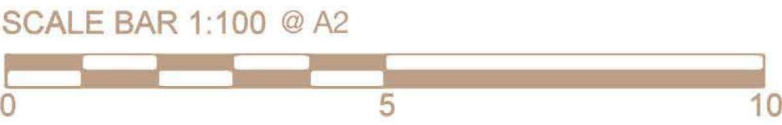


Previously Approved (SL04)

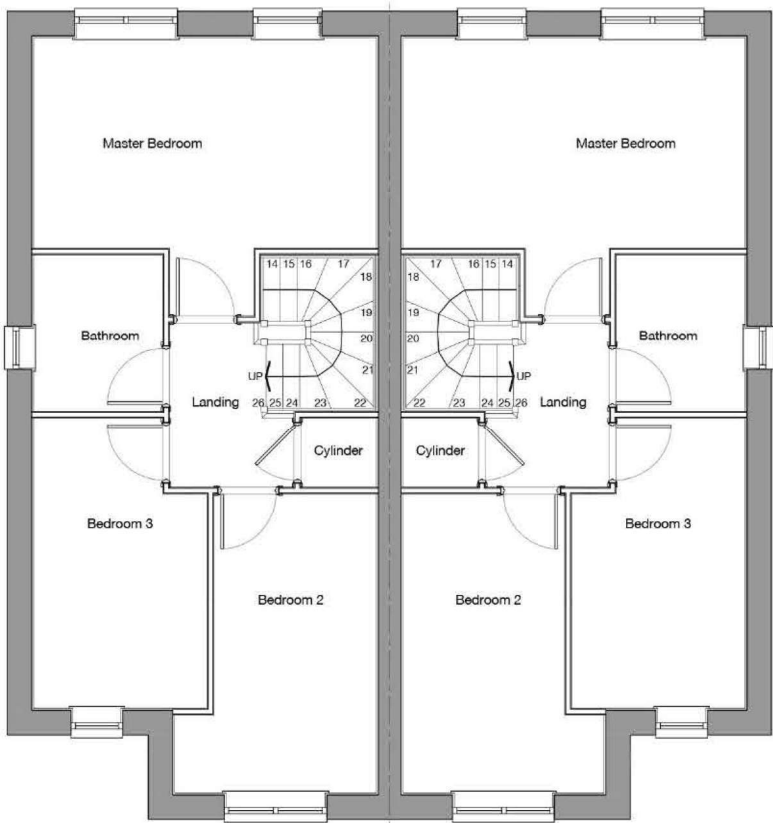

Second Floor Plan

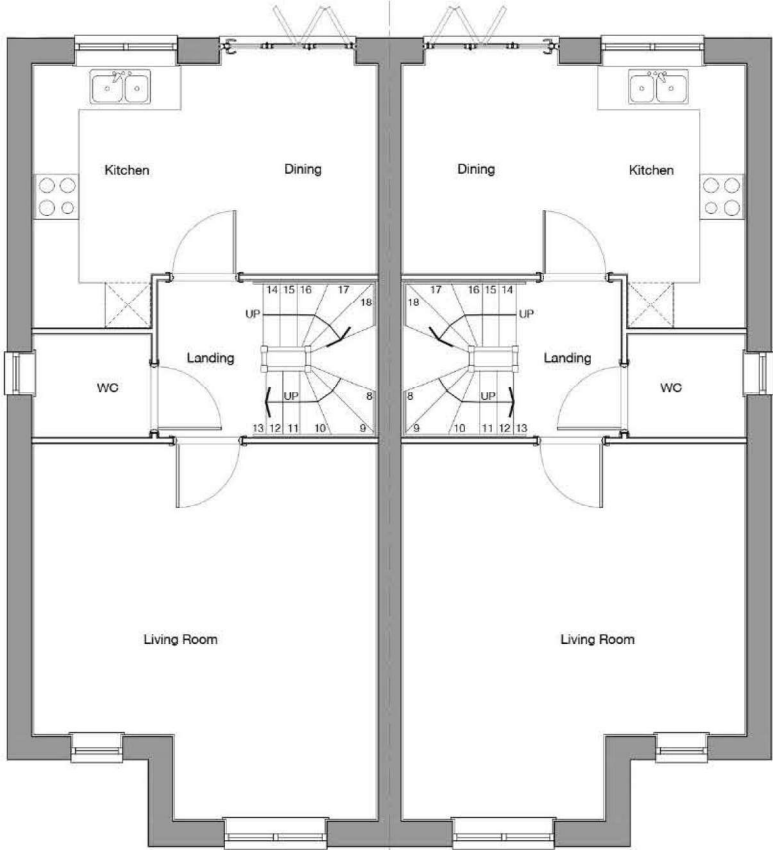


First Floor Plan

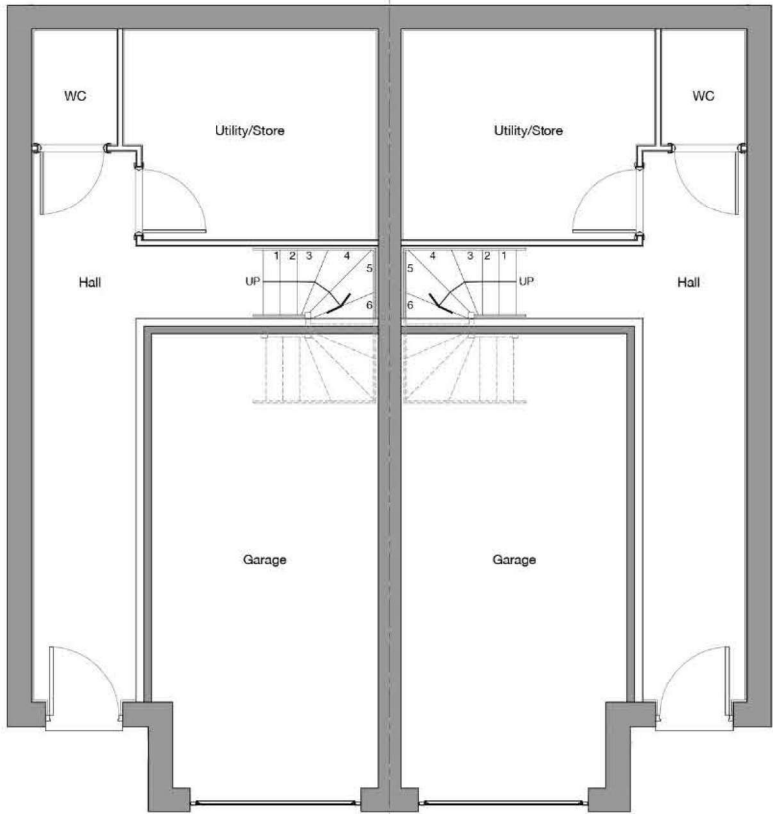

Ground Floor Plan



Front Elevation

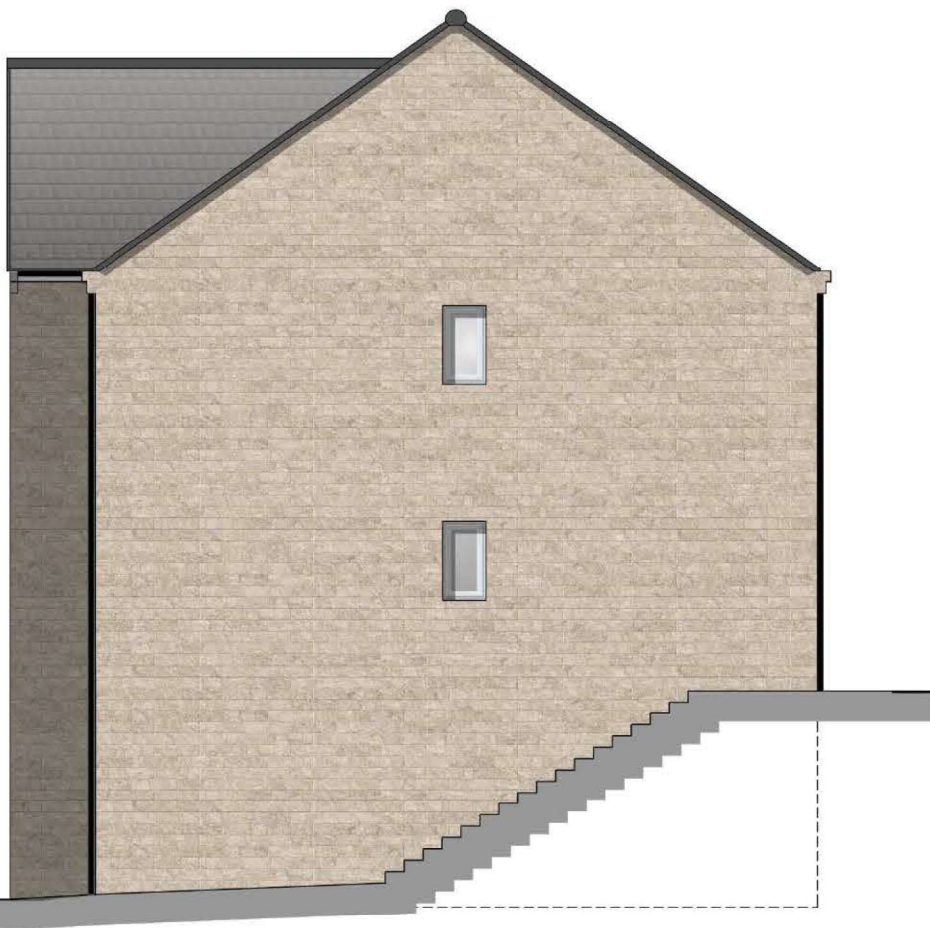


R.H.S. Elevation




Rear Elevation



L.H.S. Elevation

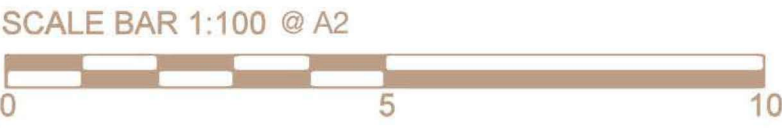

Previously Approved

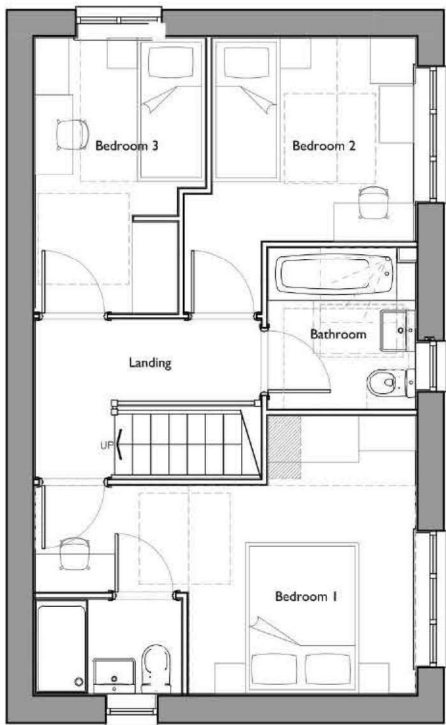


First Floor Plan



Front Elevation




R.H.S. Elevation

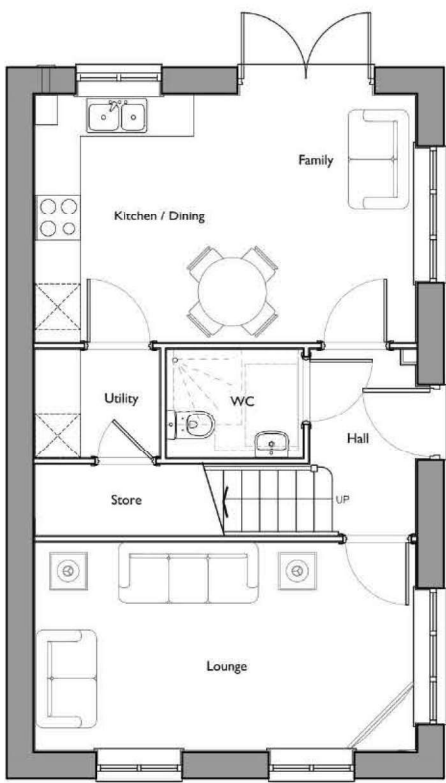


Ground Floor Plan




Rear Elevation

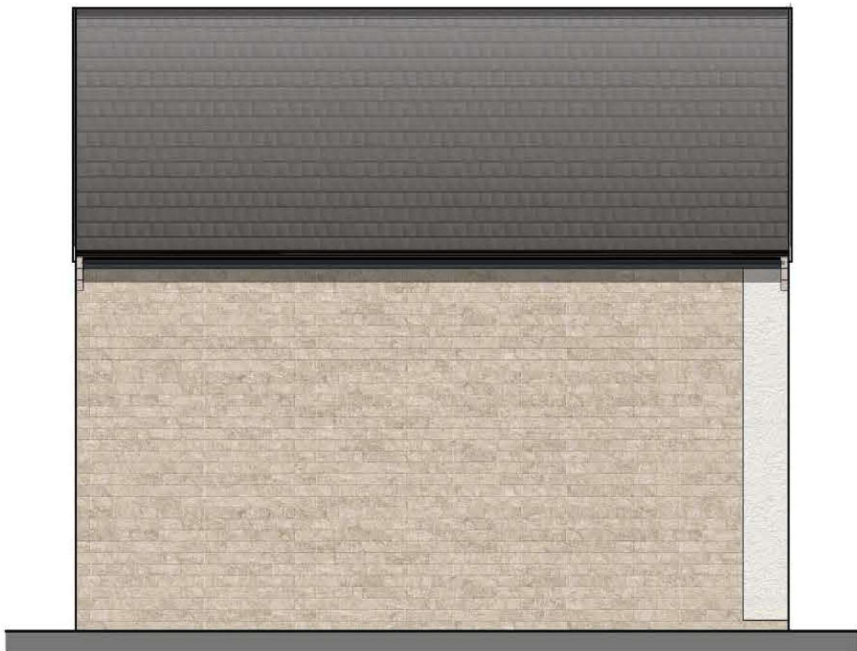

L.H.S. Elevation

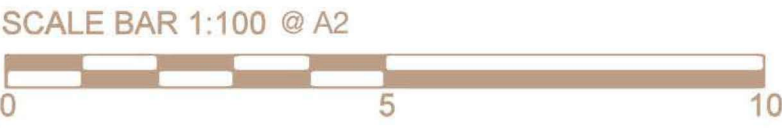

Previously Approved

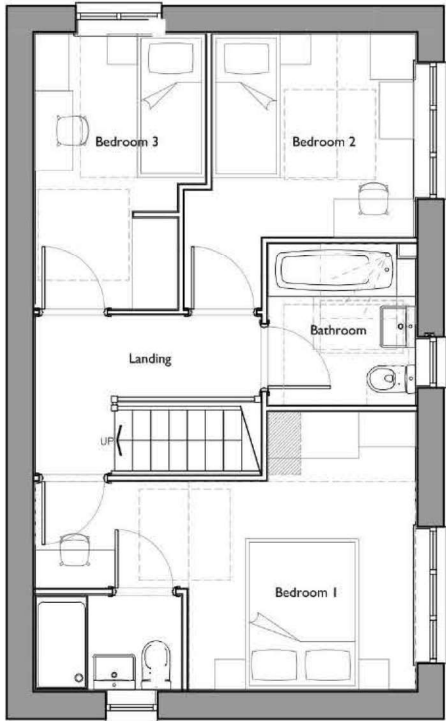


First Floor Plan



Front Elevation




R.H.S. Elevation

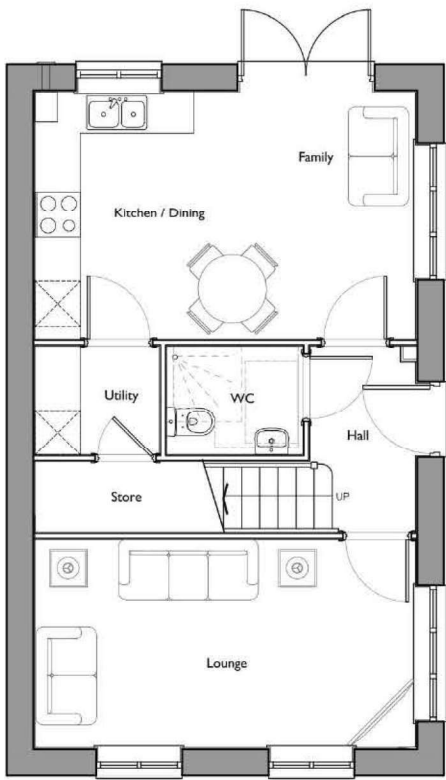


Ground Floor Plan



Rear Elevation

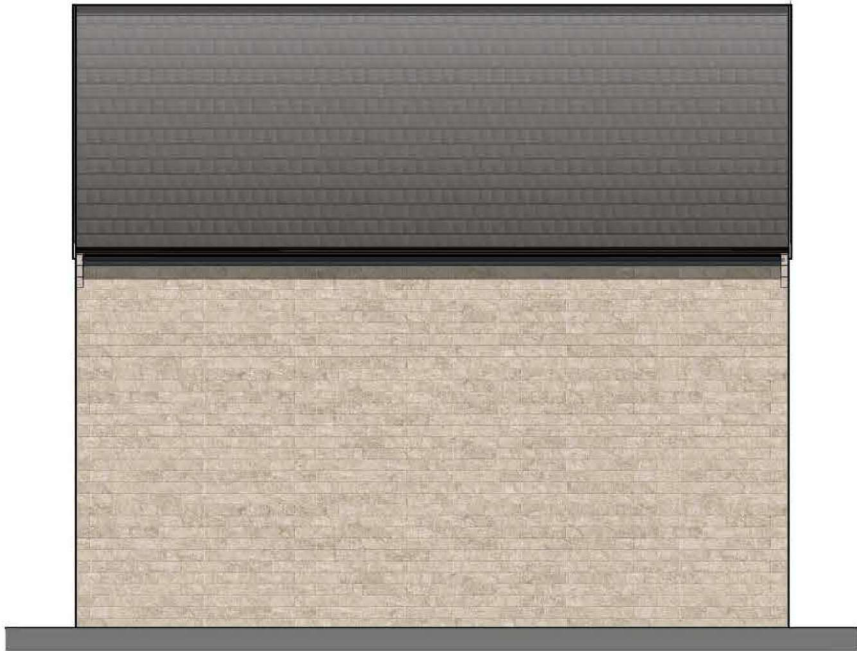


L.H.S. Elevation

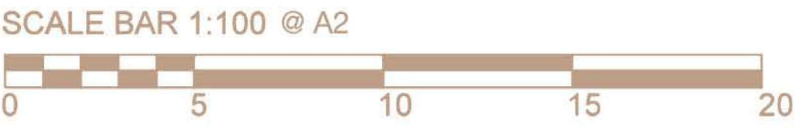

SINGLE GARAGE
HIPPED ROOF

Elevation Style - STONE

Previously Approved

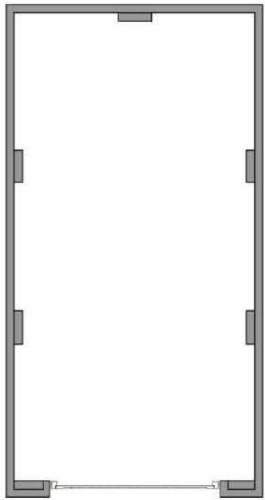

Ground Floor Plan



Front Elevation




R.H.S. Elevation



Rear Elevation




L.H.S. Elevation

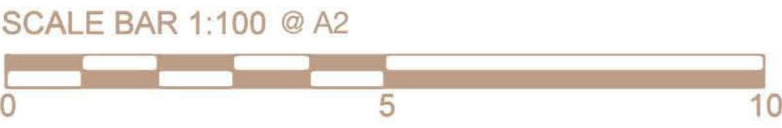

TWIN GARAGE
HIPPED ROOF

Elevation Style - STONE

Previously Approved

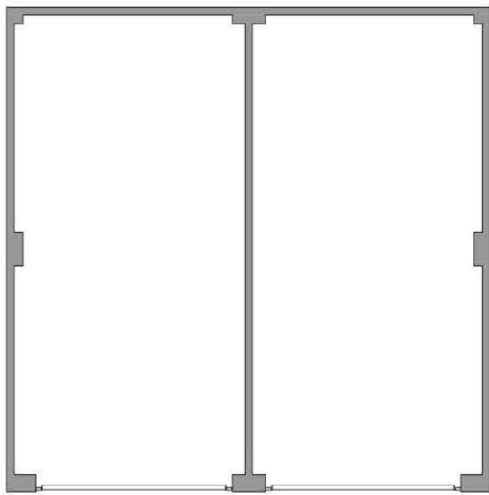


Floor Plan



Front Elevation




R.H.S. Elevation

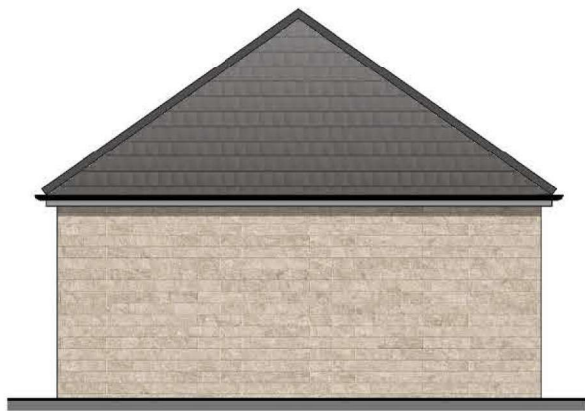


Rear Elevation



L.H.S. Elevation

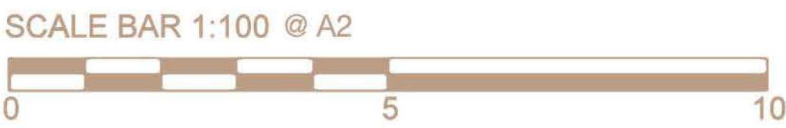


Previously Approved

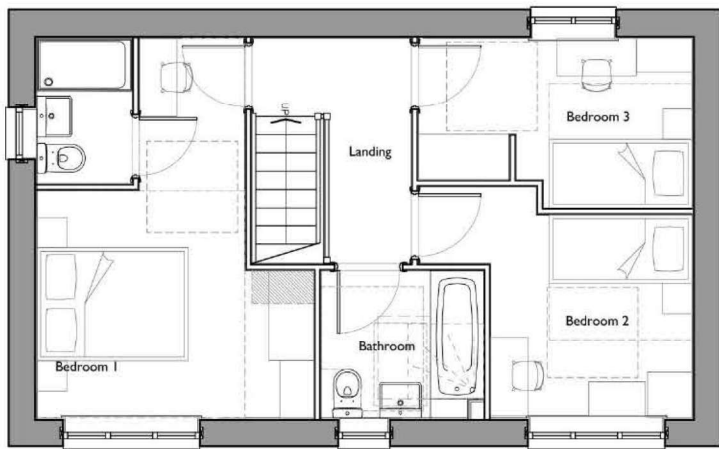


First Floor Plan



Front Elevation

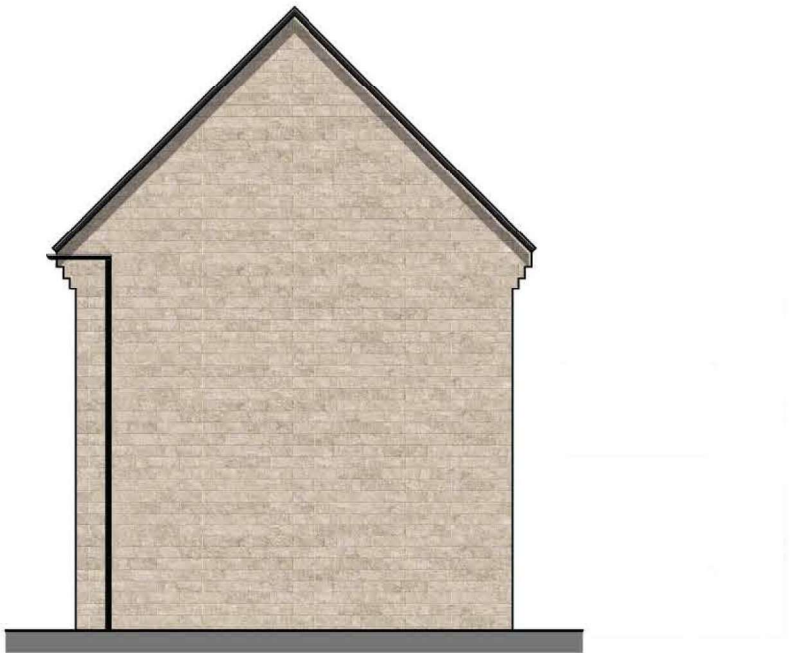

R.H.S. Elevation

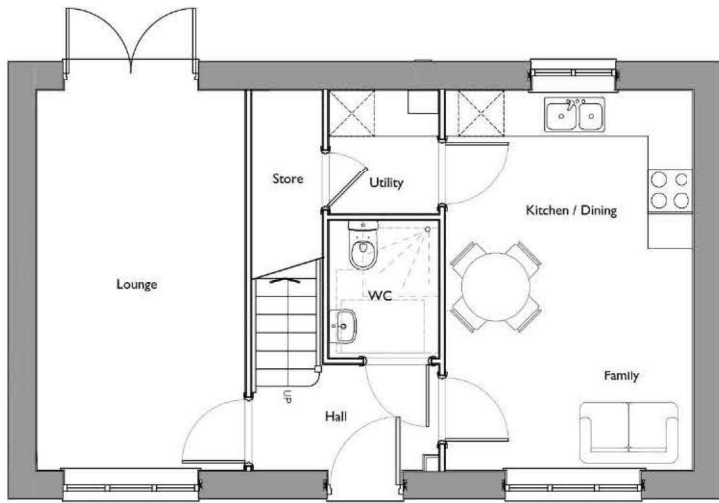



Ground Floor Plan




Rear Elevation




L.H.S. Elevation

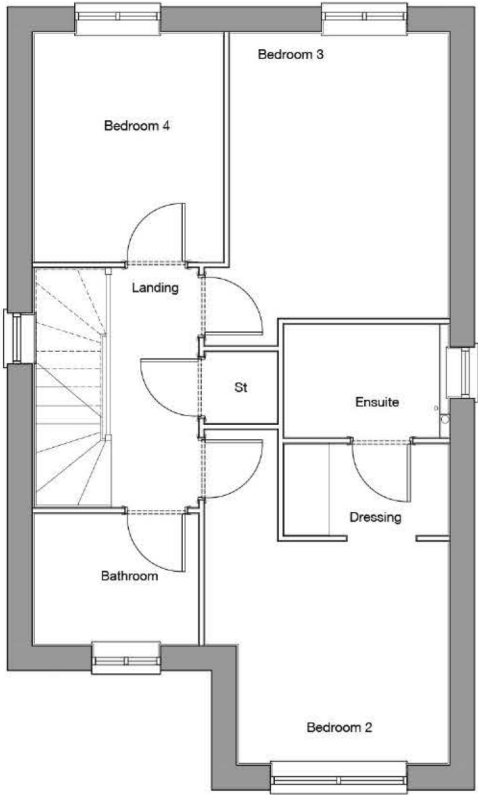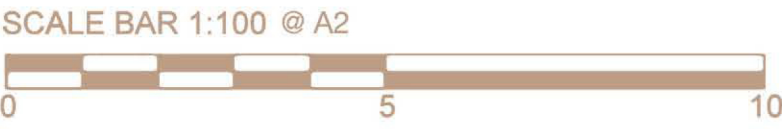

Second Floor Plan

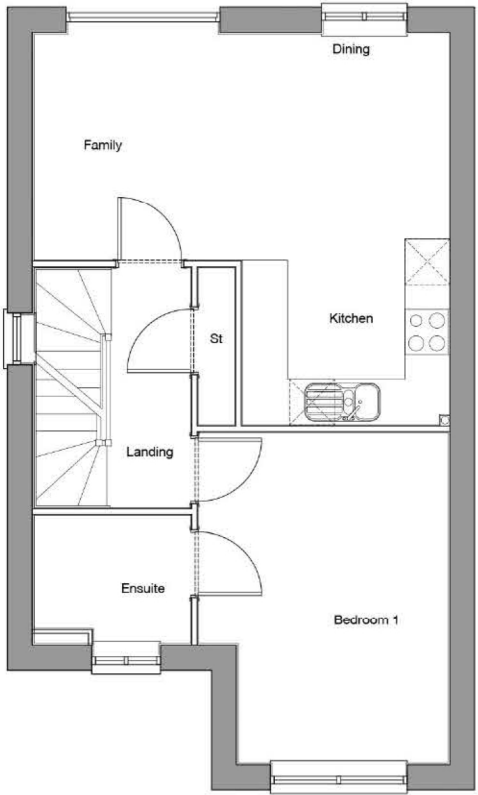

First Floor Plan

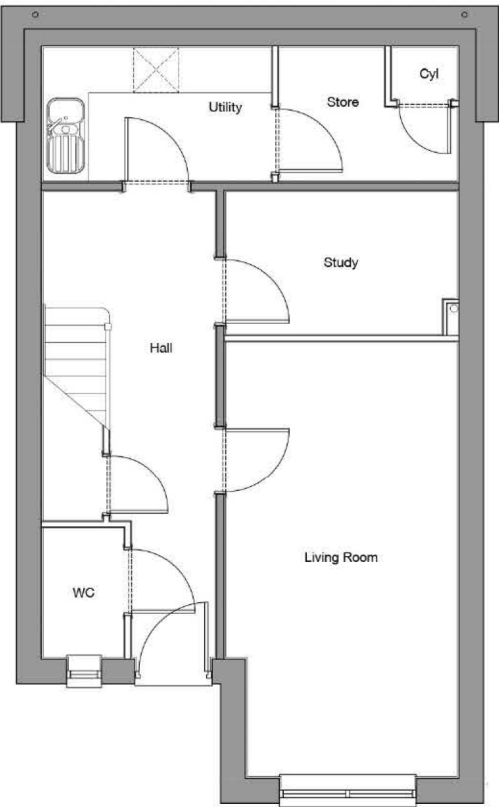

Ground Floor Plan



Front Elevation

R.H.S. Elevation



Rear Elevation

L.H.S. Elevation

GARFORTH / TUPELO

Elevation Style - STONE & RENDER

4 Bed 5 Person
145.5 sq.m / 1,566 sq.ft

Previously Approved