



NOTES

- Do not scale from this drawing.
- This drawing is copyright.
- All dimensions to be checked on site prior to the order or manufacture of any goods.


Revisions:

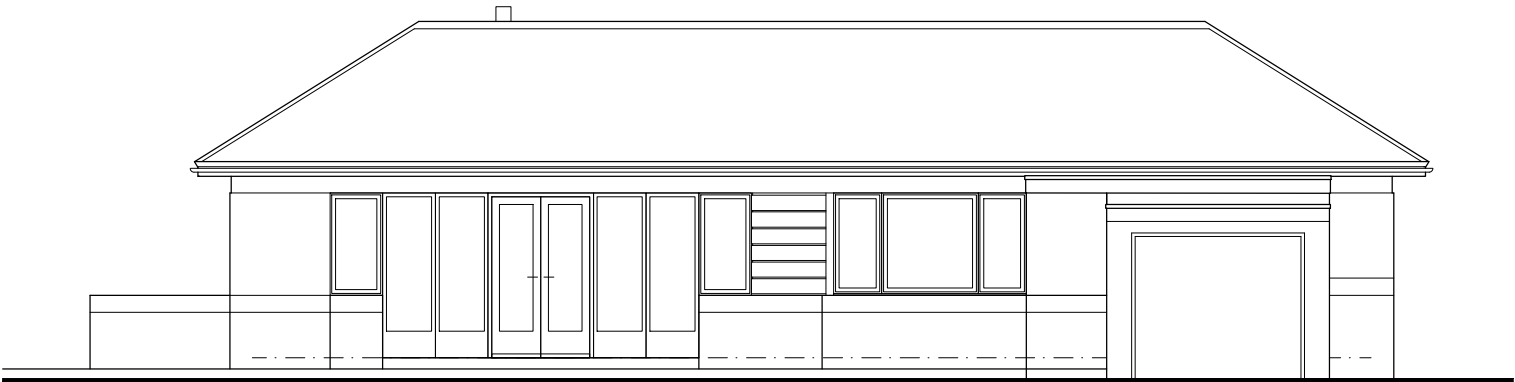


Front Elevation

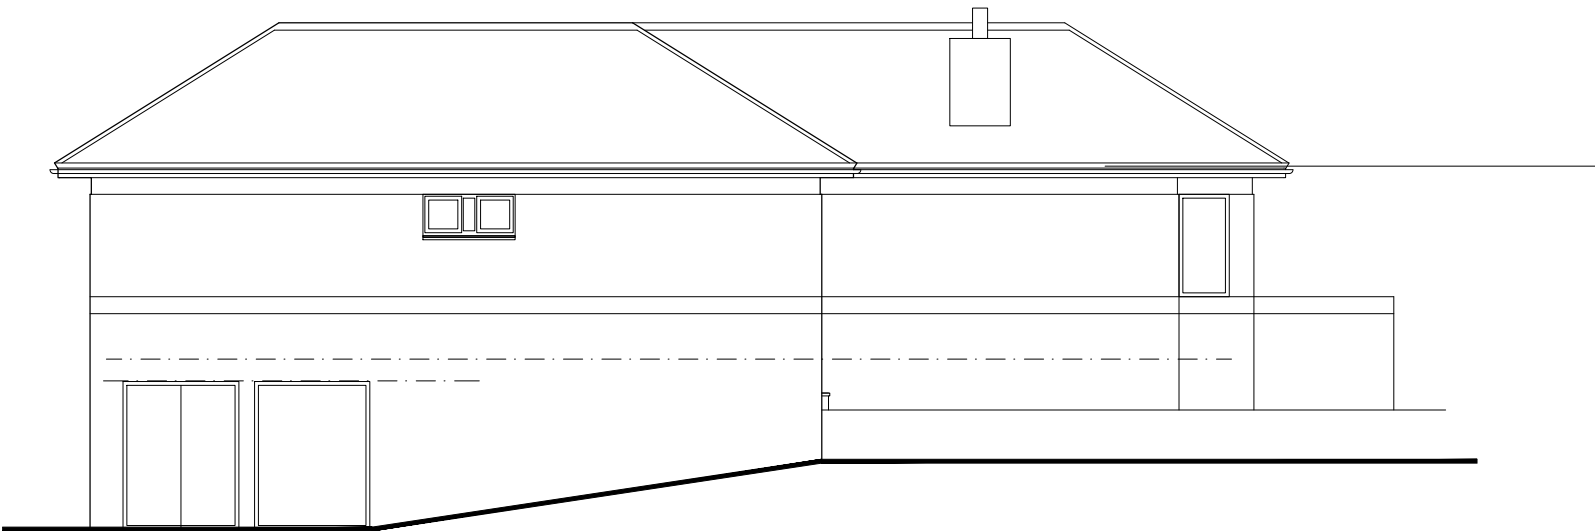

Rear Elevation
North

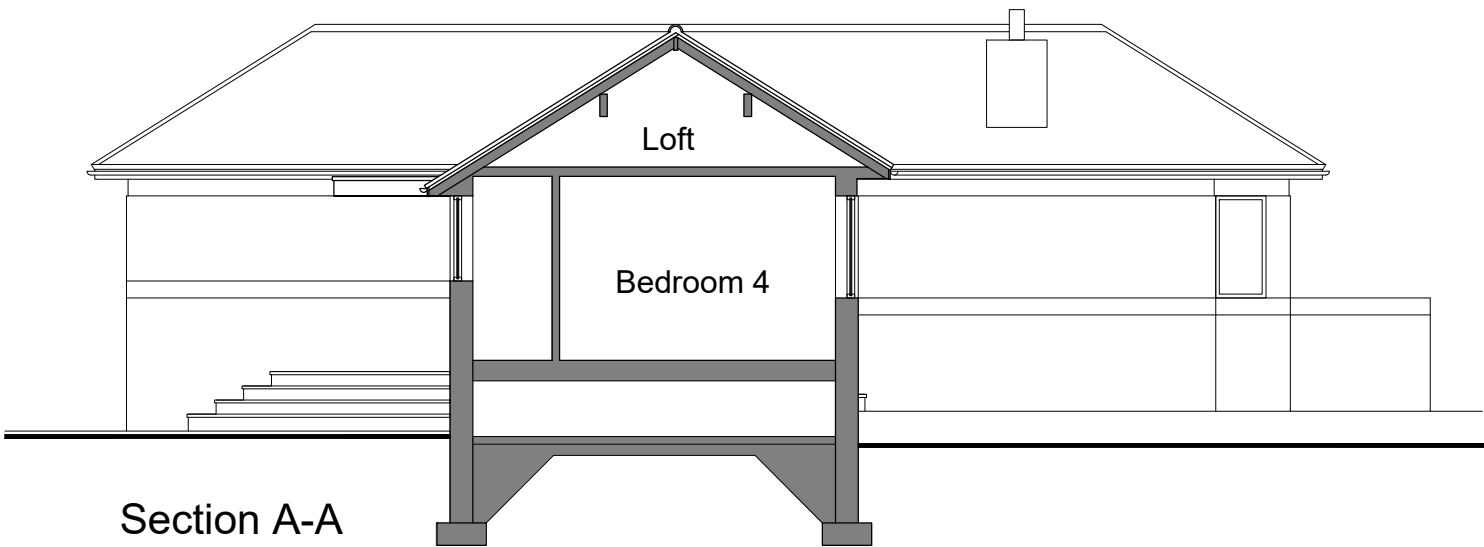

Section A-A

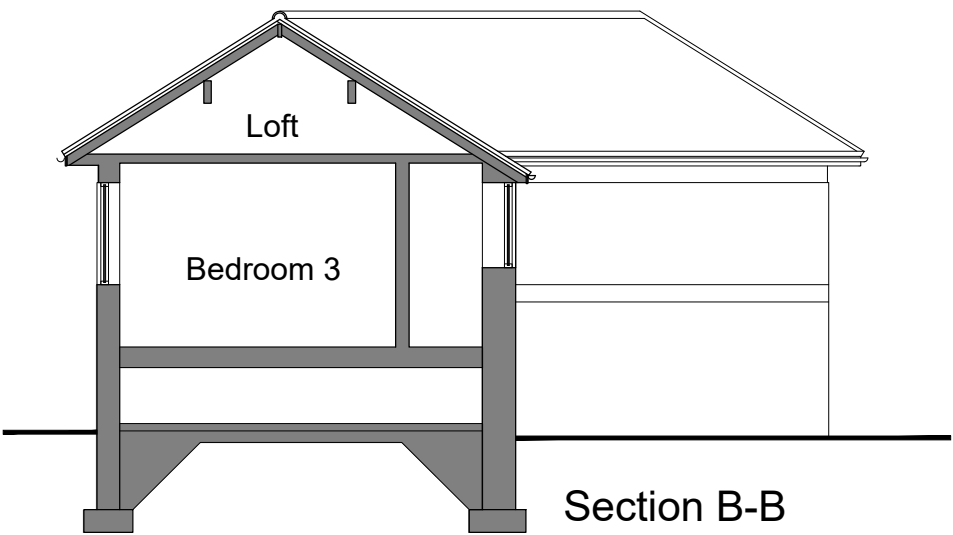

Section B-B