

GENERAL NOTES

This drawing is the sole copyright of SARBA Ltd and may not be reproduced in any form without prior written consent.

SARBA Ltd are not responsible for the accuracy of information received from others.


All dimensions and levels must be checked by the contractor(s) on site and any discrepancies must be reported in writing prior to the commencement of any work on site and prior to commencement of the Works on site and any ordering of materials.

All drawings/designs are subject to Building Control & Fire Officers Approval.


All Works to comply with current Planning Policies, Building Regulations, Fire Officer requirements and the particular guidance of any other statutory and advisory bodies.

RISKS TO HEALTH & SAFETY


In addition to complying with statutory requirements, use products, methods of works and protective measures which will minimise health & safety hazards.

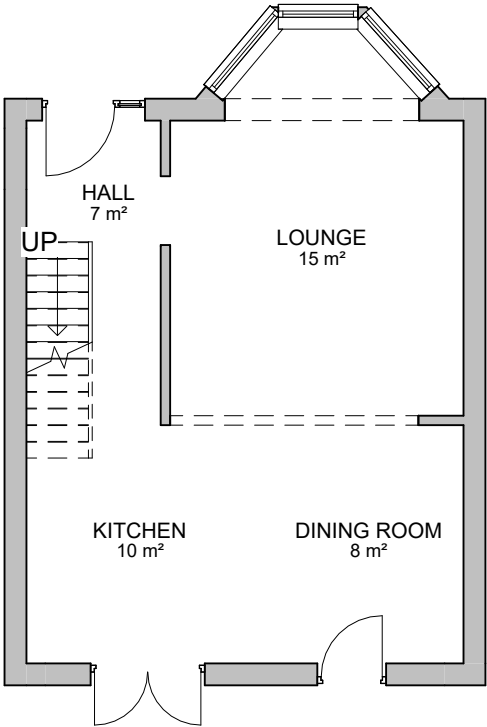

2 Existing Ground Floor
1 : 100

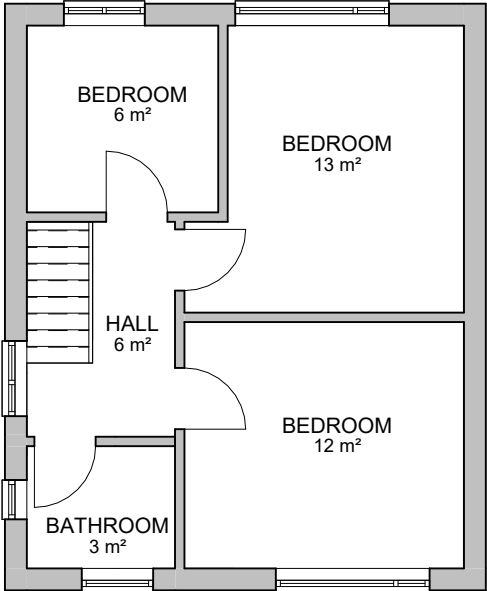

1 Existing First Floor
1 : 100

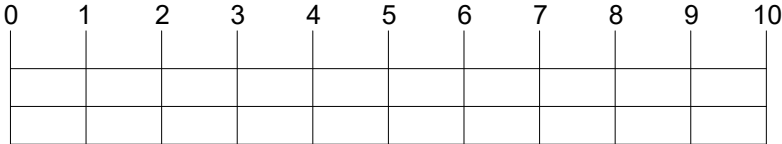

SCALE IN METRES 1:100

	No.	Description	Date					PROJECT		CLIENT		
								8 Staynton Crescent HD2 1RL		Owner		
				CODE	STATUS	SUITABILITY DESCRIPTION	PURPOSE OF ISSUE	SHEET	EXISTING LAYOUTS	Date	Project number	Scale (@ A3)
										Issue Date	Project Number	1 : 100
										Drawn by	DRAWING NUMBER	
										Author		
										Checked by	A101	
										Checker		
											REV	