

GENERAL NOTES

This drawing is the sole copyright of SARBA Ltd and may not be reproduced in any form without prior written consent.

SARBA Ltd are not responsible for the accuracy of information received from others.

All dimensions and levels must be checked by the contractor(s) on site and any discrepancies must be reported in writing prior to the commencement of any work on site and prior to commencement of the Works on site and any ordering of materials.

All drawings/designs are subject to Building Control & Fire Officers Approval.

All Works to comply with current Planning Policies, Building Regulations, Fire Officer requirements and the particular guidance of any other statutory and advisory bodies.

RISKS TO HEALTH & SAFETY


In addition to complying with statutory requirements, use products, methods of works and protective measures which will minimise health & safety hazards.



1

EXISTING FRONT ELEVATION

1 : 100

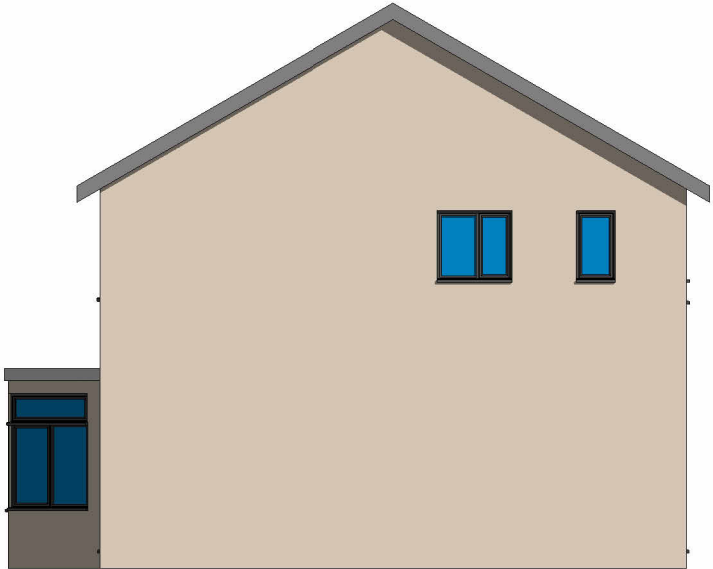

2

EXISTING RIGHT ELEVATION


1 : 100



3

EXISTING REAR EXTENSION

1 : 100

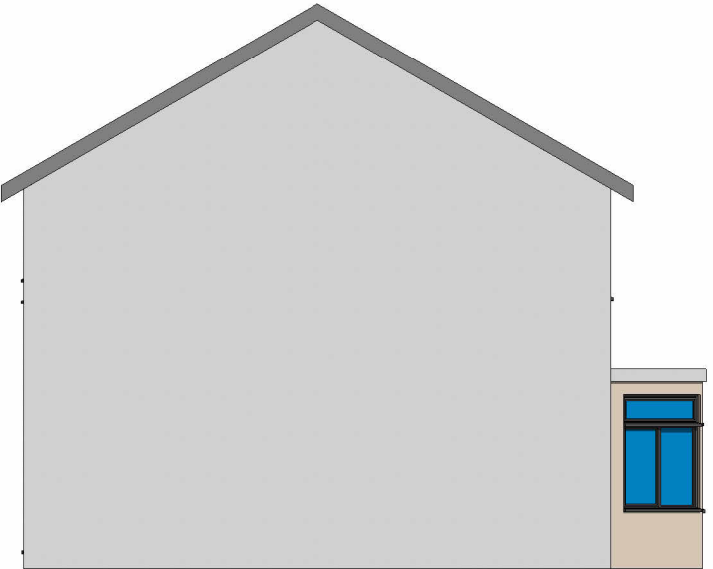

4

EXISTING LEFT ELEVATION

1 : 100



Roof Level

4849



First Floor

2794



Ground Floor

199

No.	Description	Date

CODE	STATUS	SUITABILITY DESCRIPTION	PURPOSE OF ISSUE

PROJECT	8 Staynton Crescent HD2 1RL
SHEET	EXISTING ELEVATIONS

CLIENT		Owner	
Date	Project number	Scale (@ A3)	
Issue Date	Project Number	1 : 100	
Drawn by	DRAWING NUMBER		REV
Author	A102		
Checked by			
Checker			