


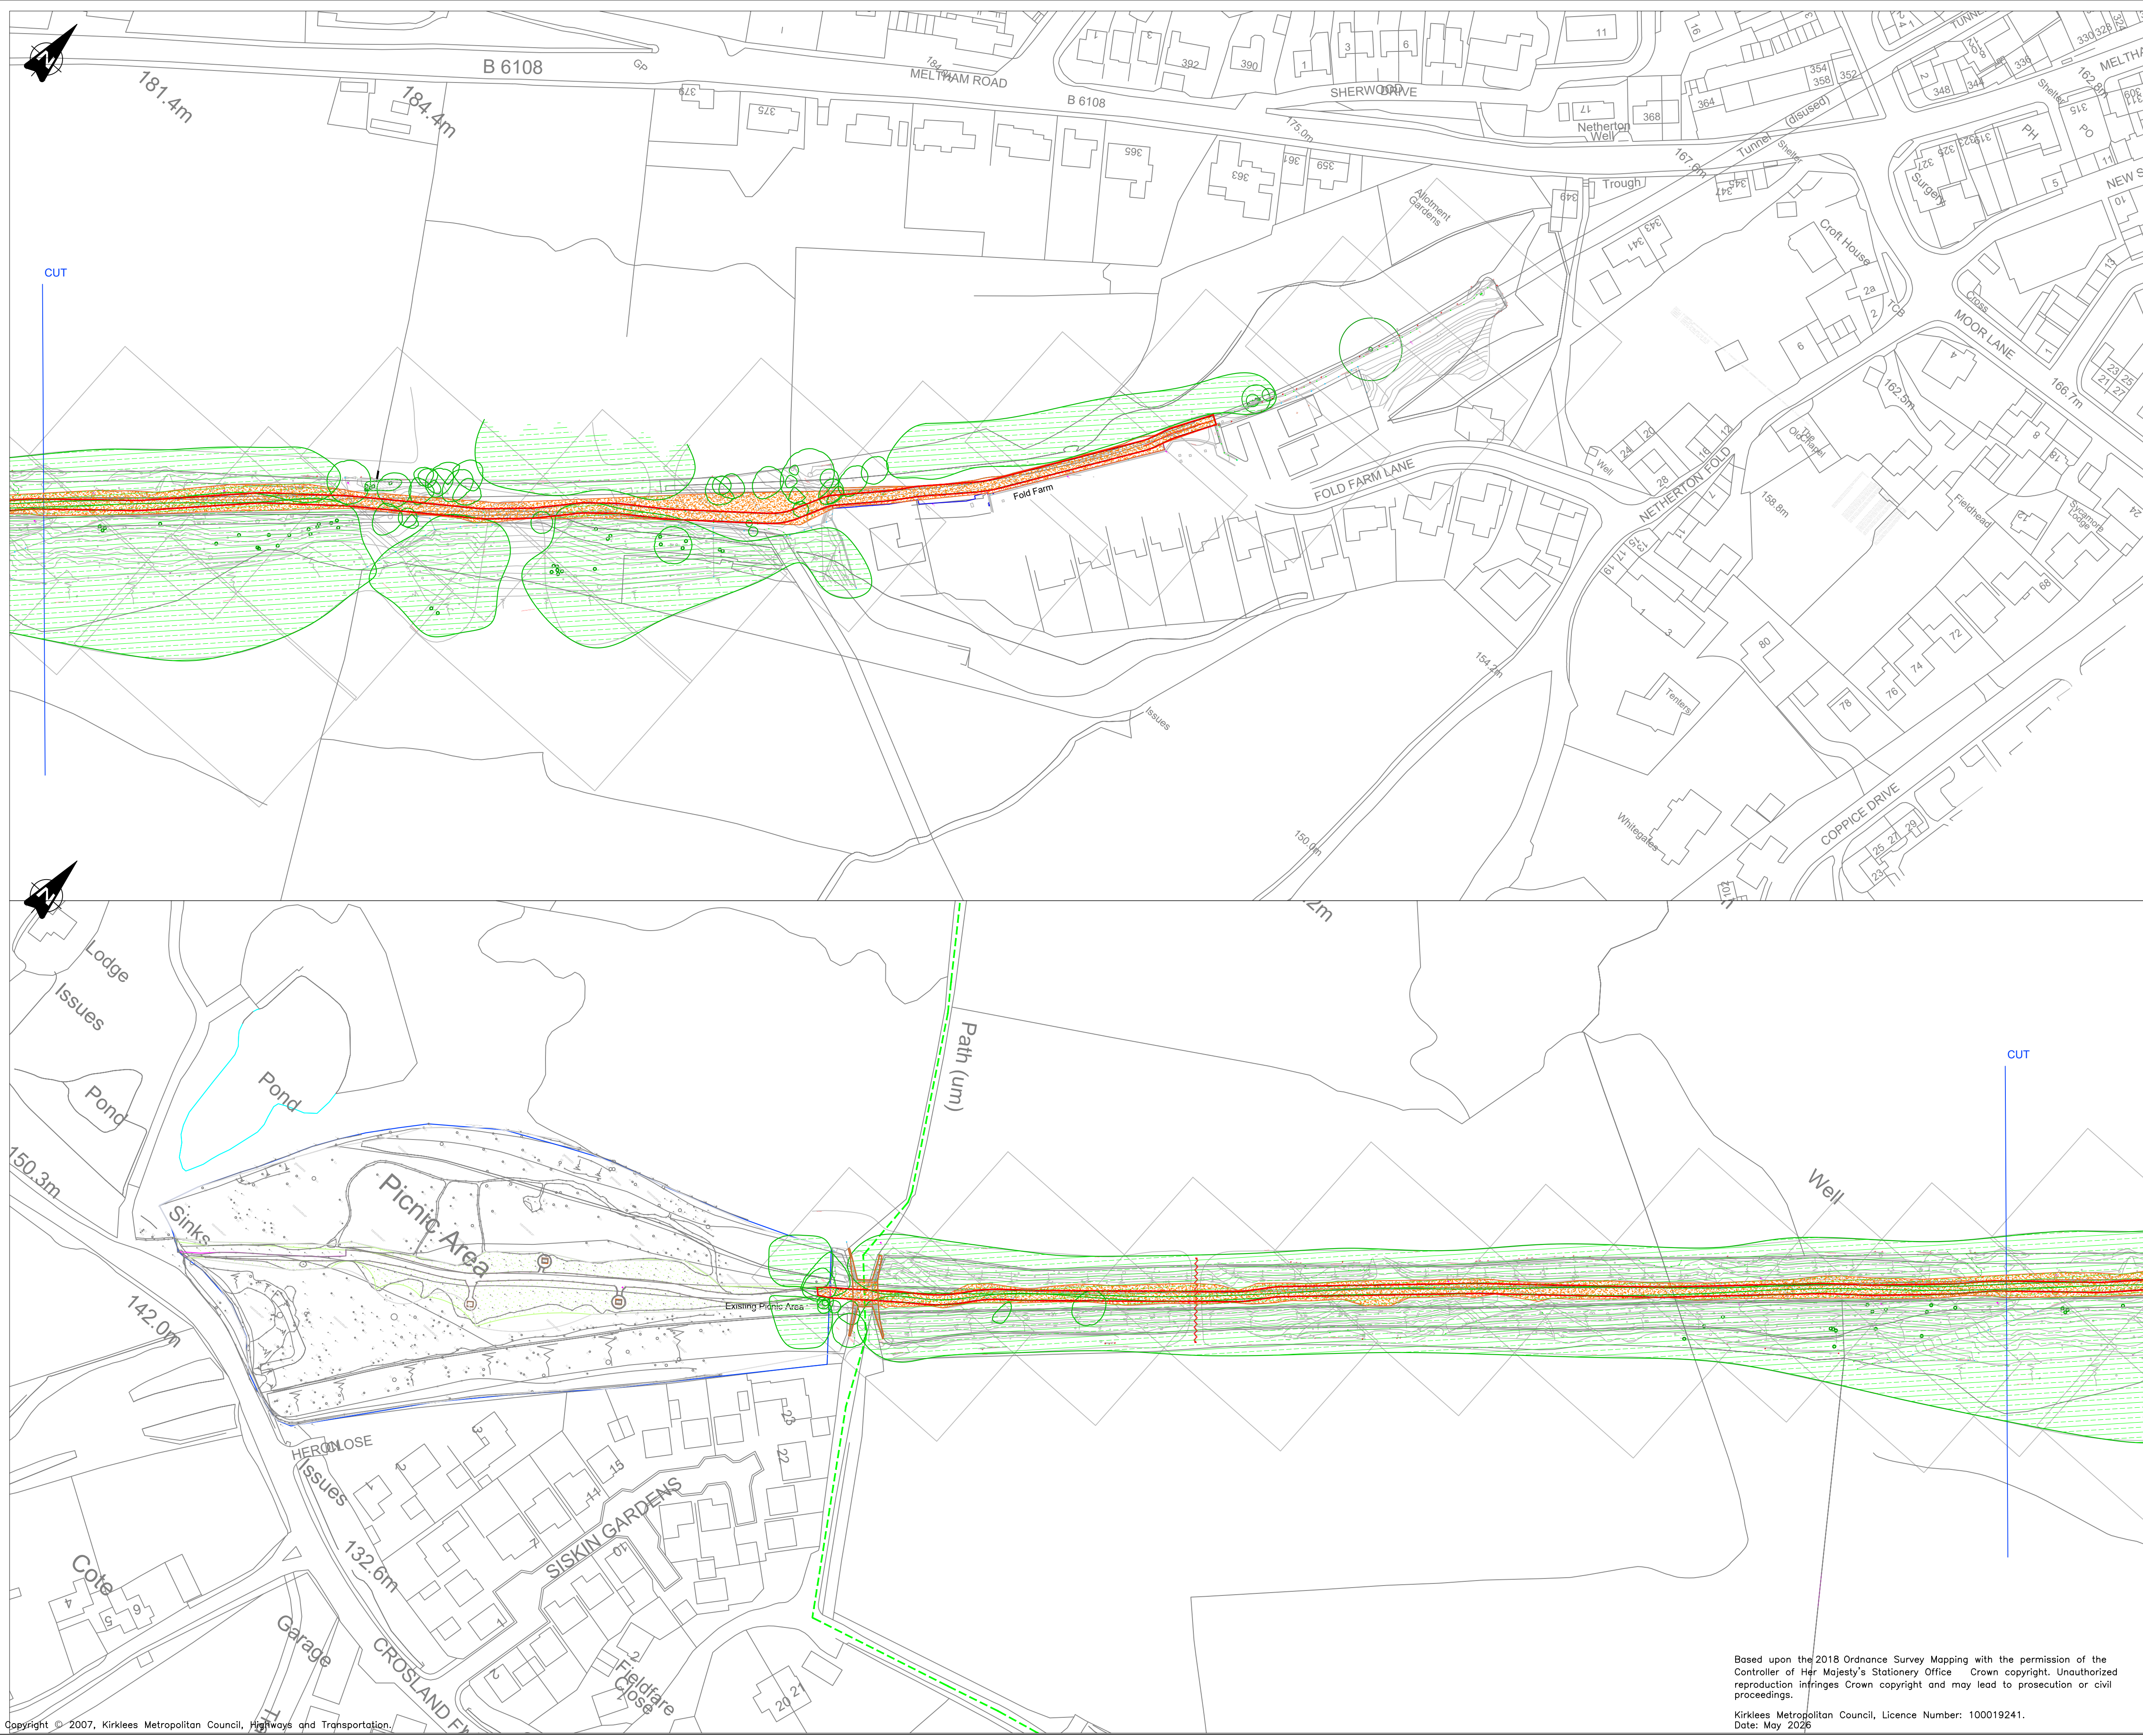

KEY:-

- Red Line Boundary
- Applicant - Kirklees Council ownership
- Existing Public Right of Way - MEL/2/10
- Existing railway bridge (masonry arch) Under KC structures advice re weight allowance.
- Existing Stone Walls
- Existing Stone Cobble Paving
- Existing top of embankment with track bed partially disturbed.
- Tree canopy -individual
- Tree canopy - Group

Address

Land at Crosland Factory Lane
Grid ref 411718 412370
Netherton
West Yorkshire

REF.		DATE
REVISIONS		
 Kirklees COUNCIL HIGHWAY DESIGN & S278 Highways Service Kirklees Council PO Box 1720 Huddersfield HD1 9EL		
SECTION		
HIGHWAY DESIGN		
DRAWN		CHECKED
DB		
SCALE	PROJECT NO.	DATE
1:1000@A1	LAD.657	May 2026
PROJECT		
MELTHAM GREENWAY, PHASE 3A		
TITLE		
Block PLan		
DRAWING No.		
LAD.657.LE.1		
CAD No.		