


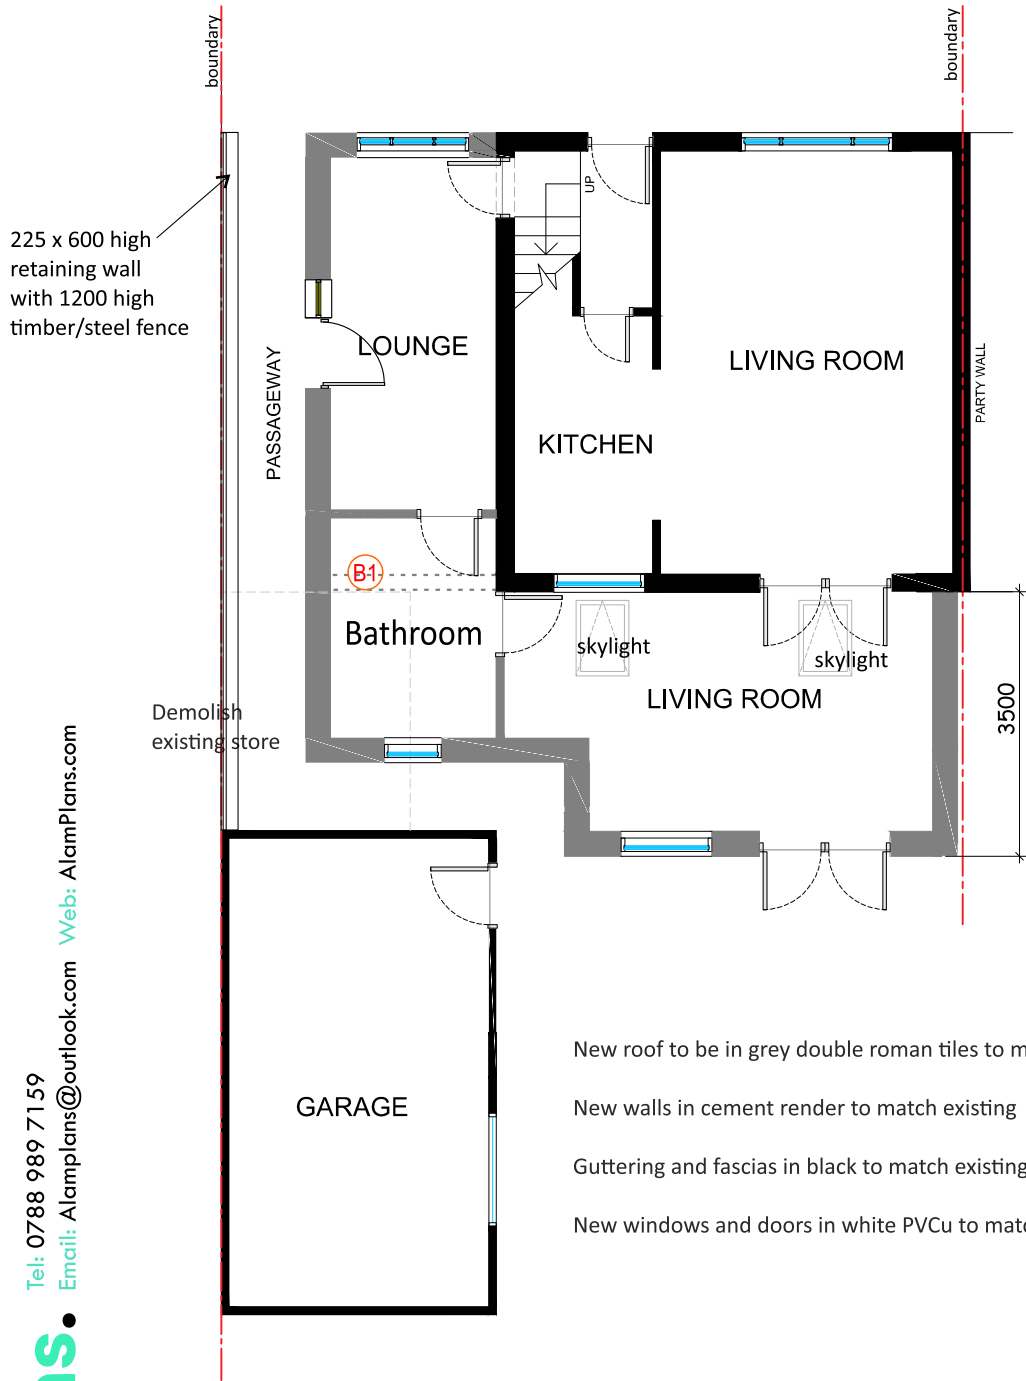


PROPOSED GROUND FLOOR PLAN 1:100

New roof to be in grey double roman tiles to match existing

New walls in cement render to match existing

Guttering and fascias in black to match existing

New windows and doors in white PVCu to match existing

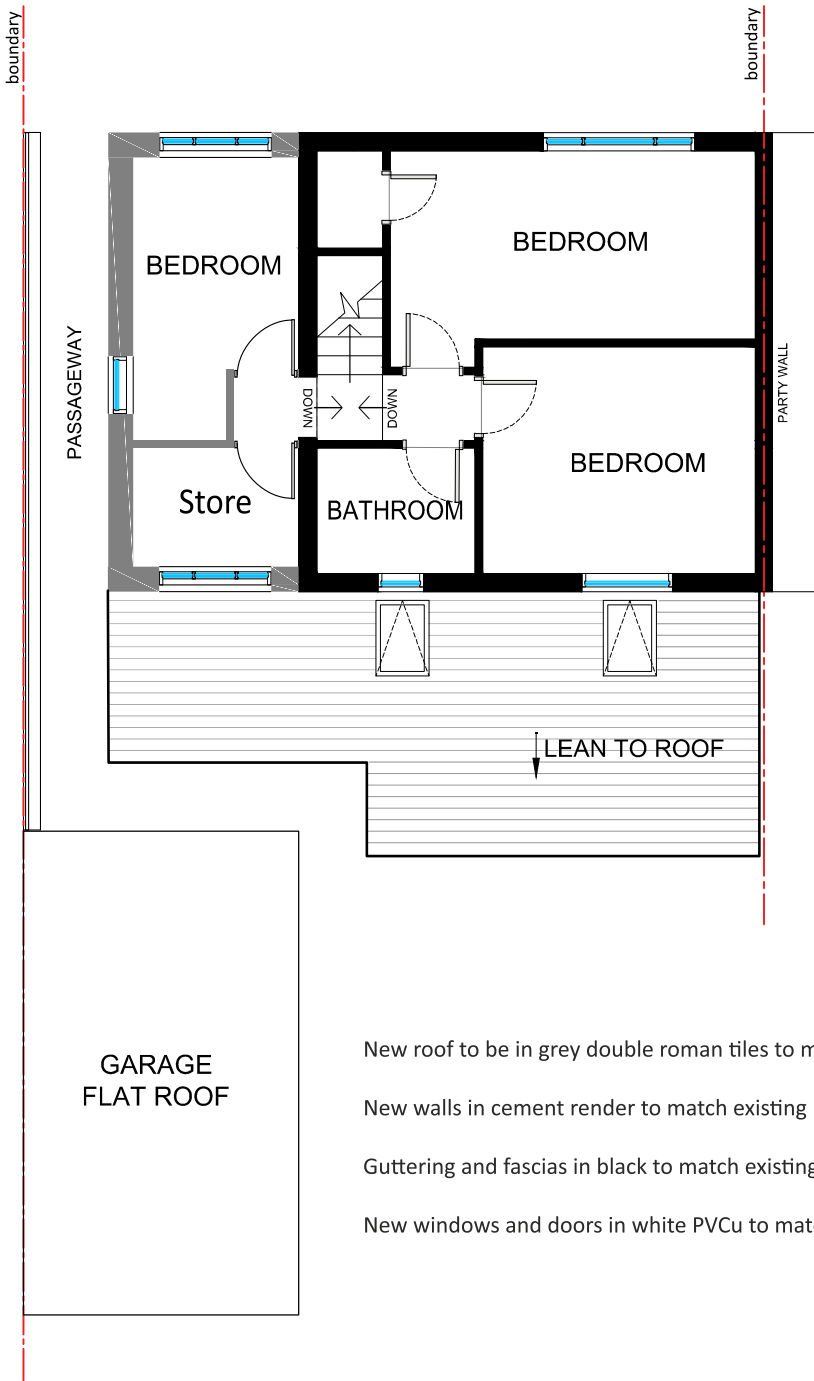


PROPOSED FIRST FLOOR PLAN 1:100

New roof to be in grey double roman tiles to match existing

New walls in cement render to match existing

Guttering and fascias in black to match existing

New windows and doors in white PVCu to match existing

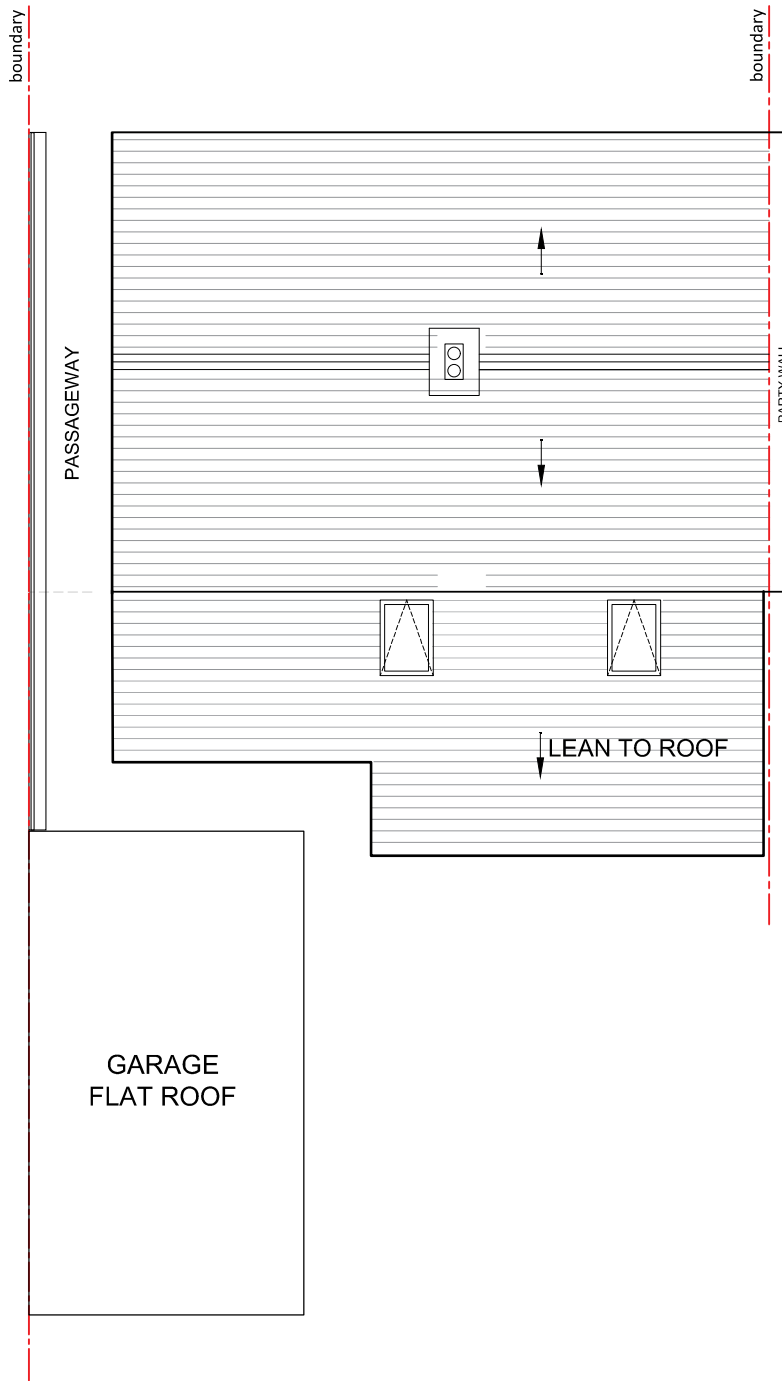

PROPOSED ROOF PLAN 1:100