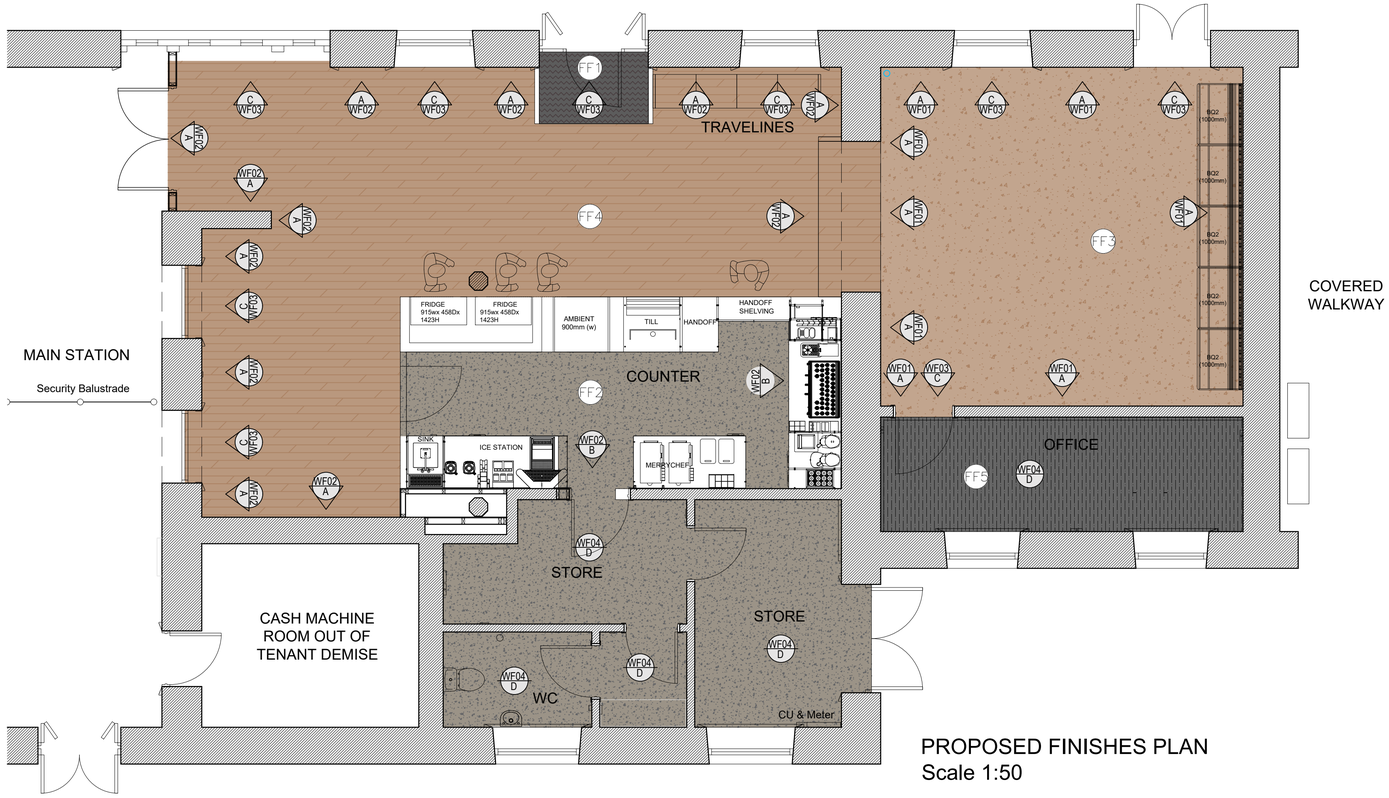


PROPOSED FINISHES PLAN
Scale 1:50

NOTES

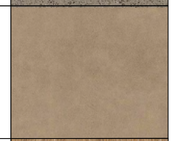
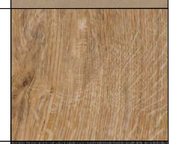
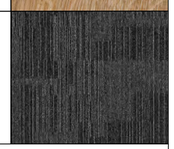
THE CONTRACTOR IS RESPONSIBLE FOR CHECKING ALL DIMENSIONS AND NOTIFYING ALL DISCREPANCIES TO THE DESIGNER.

USE FIGURED DIMENSIONS IN PREFERENCE TO SCALED DIMENSIONS.

ALL WORK TO BE IN ACCORDANCE WITH CURRENT BUILDING REGULATIONS.

COPYRIGHT OF THIS DRAWING IS RESERVED BY G.I.A. LIMITED, AND IS ISSUED ON THE CONDITION THAT IT IS NOT COPIED, REPRODUCED OR DISCLOSED TO ANY THIRD PARTY EITHER WHOLLY OR IN PART WITHOUT THE CONSENT IN WRITING OF G.I.A. LIMITED.

ISSUED FOR COMMENT

FLOORING REFERENCES		
FLOOR VINYL		
FF1	Entrance Matting. Contractor must prepare all sub-floors before fitting Jaymart flooring, allowing for any ply/latexing to bring to line & level with adjoining floor finishes. Ref: Jaymart Zigga Zagga, Raw Umber 80 All to be laid strictly to manufacturers instructions. Junctions between different floor finishes are to use brushed stainless steel transition strips.	
FF2	Safety Flooring. Contractor must prepare all sub-floors before fitting Polyflor, allowing for any ply/latexing to bring to line & level with adjoining floor finishes. Polyflor, Polysafe Standard Taupe 4610 Floor finish to wrap up the wall to create skirting 150mm high. All joints to be hot welded in matching weld rod & silicone sealant. All to be laid strictly to manufacturers instructions.	
FF3	Amtico Signature Safety **AG0AUC89 Stucco Nutmeg** 2.5mm LRV 24 Plank sizes: 914.4 x 914.4 mm Contractor must prepare all substrates before fitting Amtico, allowing for any ply/latexing to bring to line & level with adjoining finishes.	
FF4	Amtico Spacia **SS5W2533 Featured Oak** 2.5mm LRV 32 Plank size: 185x1220mm Contractor must prepare all substrates before fitting Amtico, allowing for any ply/latexing to bring to line & level with adjoining finishes. Amtico to be laid strictly to manufacturers instructions.	
FF5	Forbo Tessera Inline **872 onyx** 6.5 mm LRV 8% Tile size: 50 cm x 50 cm Contractor must prepare all substrates before fitting carpet tiles, allowing for any ply/latexing to bring to line & level with adjoining finishes.	

FLOORING FINISH JUNCTIONS	
Amtico to safety flooring	Butt edges together, ensure adjoining finishes are line & level. Junctions between different floor finishes are to use brushed stainless steel transition strips. Junctions between vinyl floor finishes are to use Amtico MP78 Brushed Metal, 6mm.
Feature Amtico to Amtico flooring	Butt edges together, ensure adjoining finishes are line & level. Junctions between vinyl floor finishes are to use Amtico MP78 Brushed Metal, 6 mm. Amtico Spacia and Signature ranges have a fire classification rating EN13501-1 of Bfl-s1.

WALL FINISH COLOUR REFERENCES		
WF01	DULUX SCUFFSHIELD MATT 52RR 06/105	
WF02	DULUX SCUFFSHIELD MATT 08YY 72/077	
WF03	DULUX SCUFFSHIELD MATT RAL 8019 Grey Brown	
WF04	Dulux Diamond Eggshell Italian Porcelain 67YY 88/044	



WALL FINISH REFERENCES	
A	Full height painted wall
B	Full height painted wall above tiles
C	Existing Doors & Windows Painted.
D	Back of house wall finish.
	NOTE: All skirting, architraves & doors to be painted colour RAL 8019 Grey Brown

REV	DESCRIPTION	DATE
A	Amended for planning purposes	16.09.26 SS

AMENDMENTS

CLIENT
CATERLEISURE LIMITED

JOB
HUDDERSFIELD STATION PROPOSED COSTA HYBRID

DRAWING
PROPOSED FINISHES PLAN

GIA LTD, 3 Foxoak Park, Common Road, Dunnington, York, YO19 5RZ.
t 01904 481 480 f 01904 486 730 e dfes@gia.co.uk w www.gia.co.uk
INCORPORATED IN ENGLAND REG. NO. 2784136

JOB NO.	DRAWING NO.
3079	10.0A

SCALE
1:50@A1

DRAWN BY	DATE
VL	AUG 26'