




1 11 Front Proposed (NE)
1 : 100

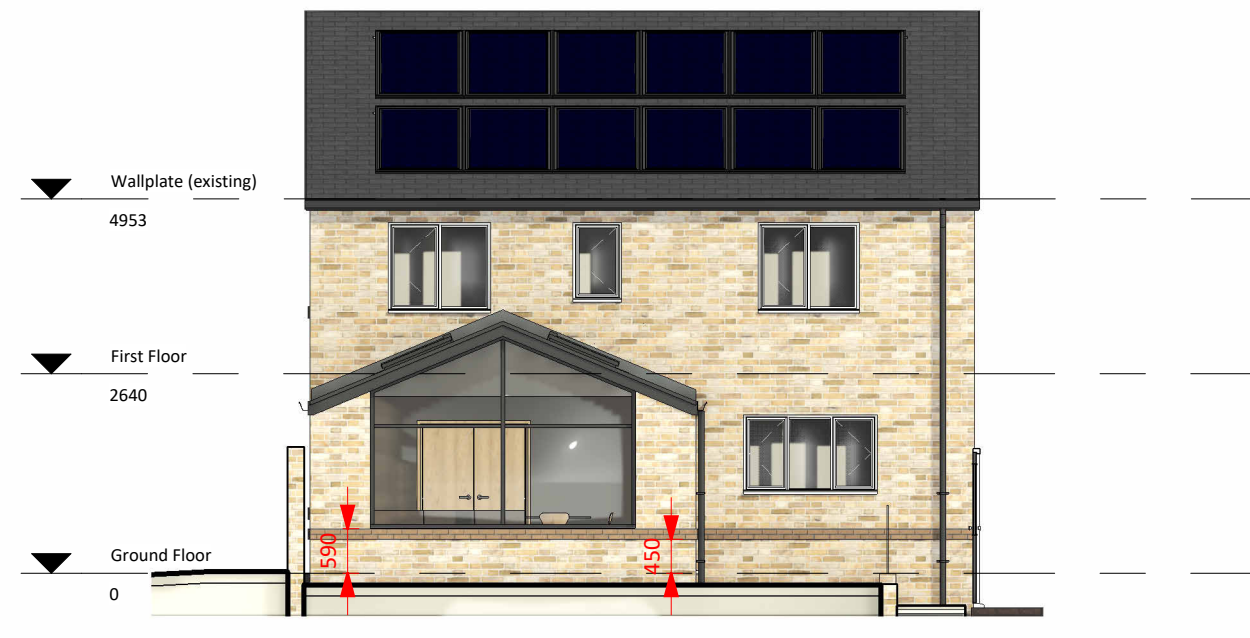


2 11 Rear Proposed (SW)
1 : 100



3 11 Side 1 Proposed (NW)
1 : 100



4 11 Side 2 Proposed (SE)
1 : 100

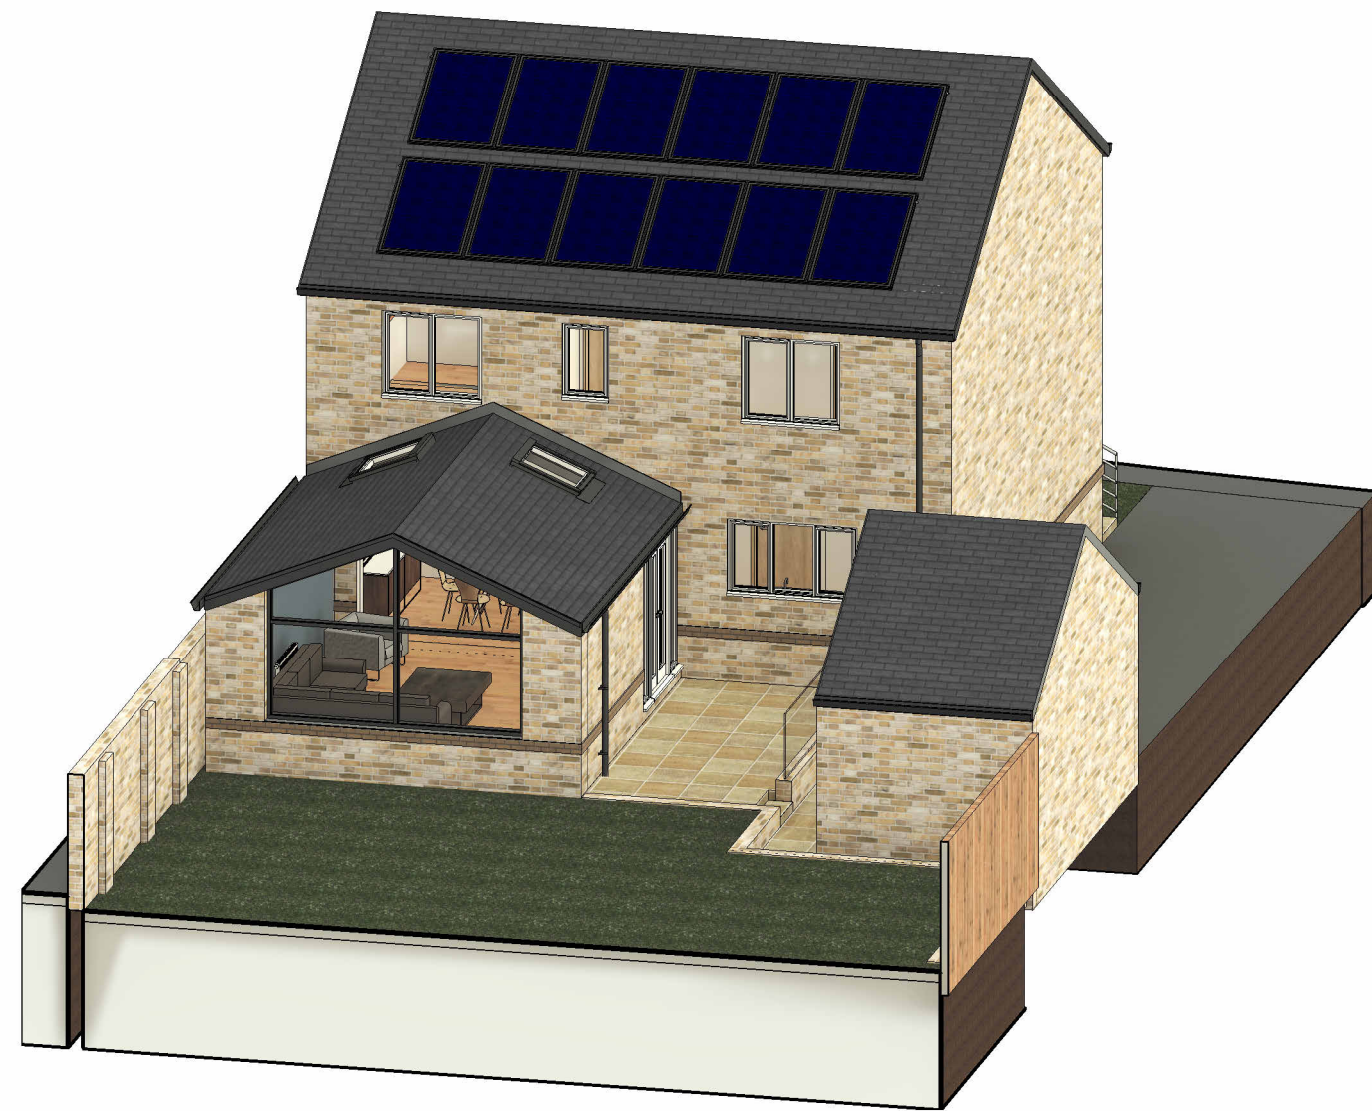

5 I4 Rear Isometric



6 CGI external

NOTES

- Do not scale from this drawing.
- Due the nature of the project (existing property) dimensions may vary on site to those shown.
- The contractor and any specialist designers are responsible for checking all dimensions, tolerances etc before works commence or any materials are ordered / manufactured
- Any discrepancies to be referred to the designer.
- Refer to structural engineers drawings for all structural elements. Structural elements denoted on this drawing are for information only.
- All dimensions are structural i.e. before plaster or other finishes unless stated otherwise
- This drawing is copyright of Stonehouse Architectural Ltd and must not be reproduced without authorisation.

STONEHOUSE & CO
ARCHITECTURAL DESIGN

Rev	Description	Date

CODE	SUITABILITY DESCRIPTION
STATUS	PURPOSE OF ISSUE

PROJECT		
14 Summers Drive, Mirfield (V5)		
TITLE		
Proposed Elevations		
CLIENT		
Mr R Shams		
DRAWN BY bl	CHECKED BY bl	DATE 07/21/26
SCALE (@ A1) 1 : 100		PROJECT NUMBER J26-032
DRAWING NUMBER A201		REV