



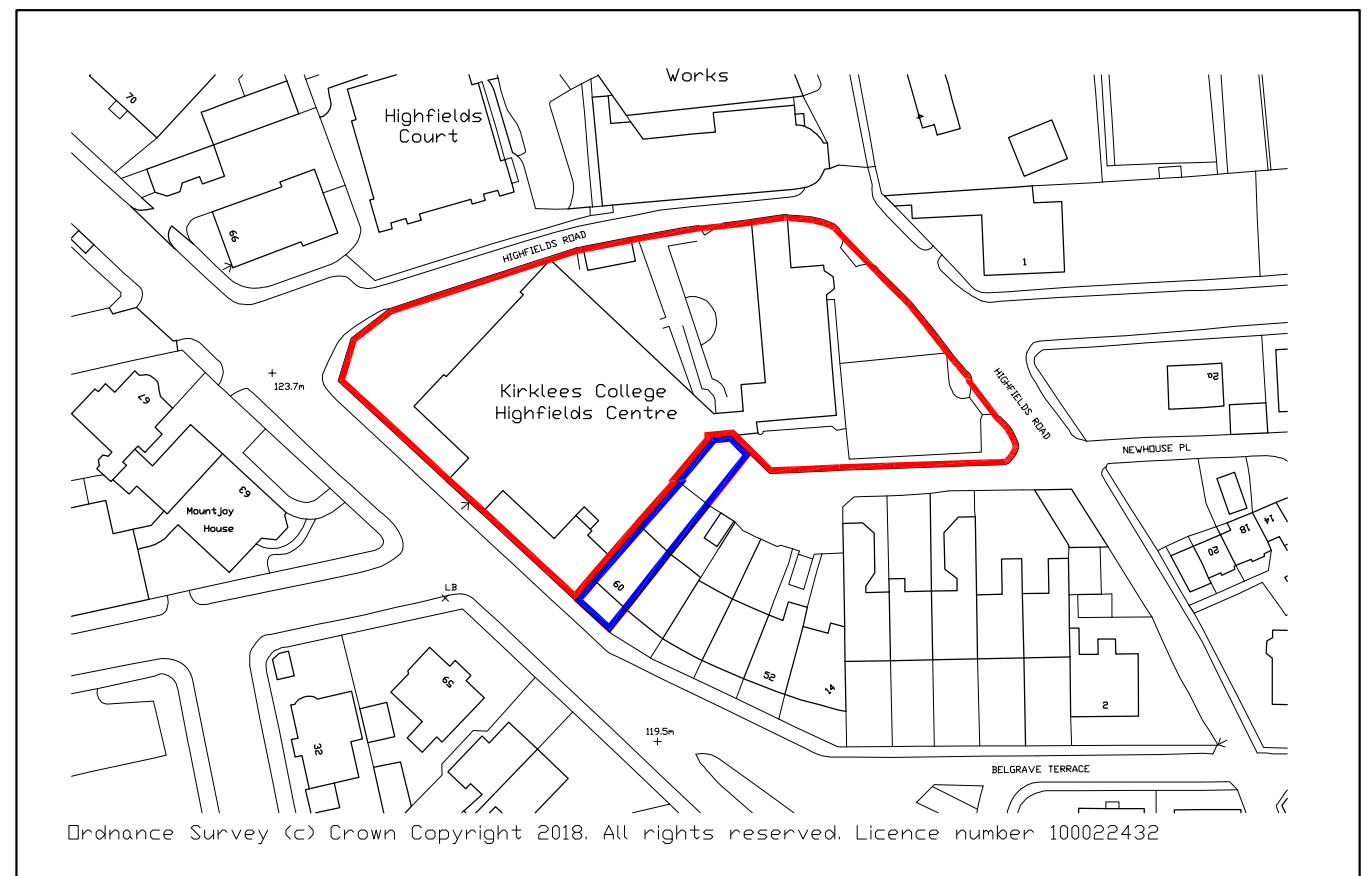

SITE LOCATION PLAN @ 1:1250

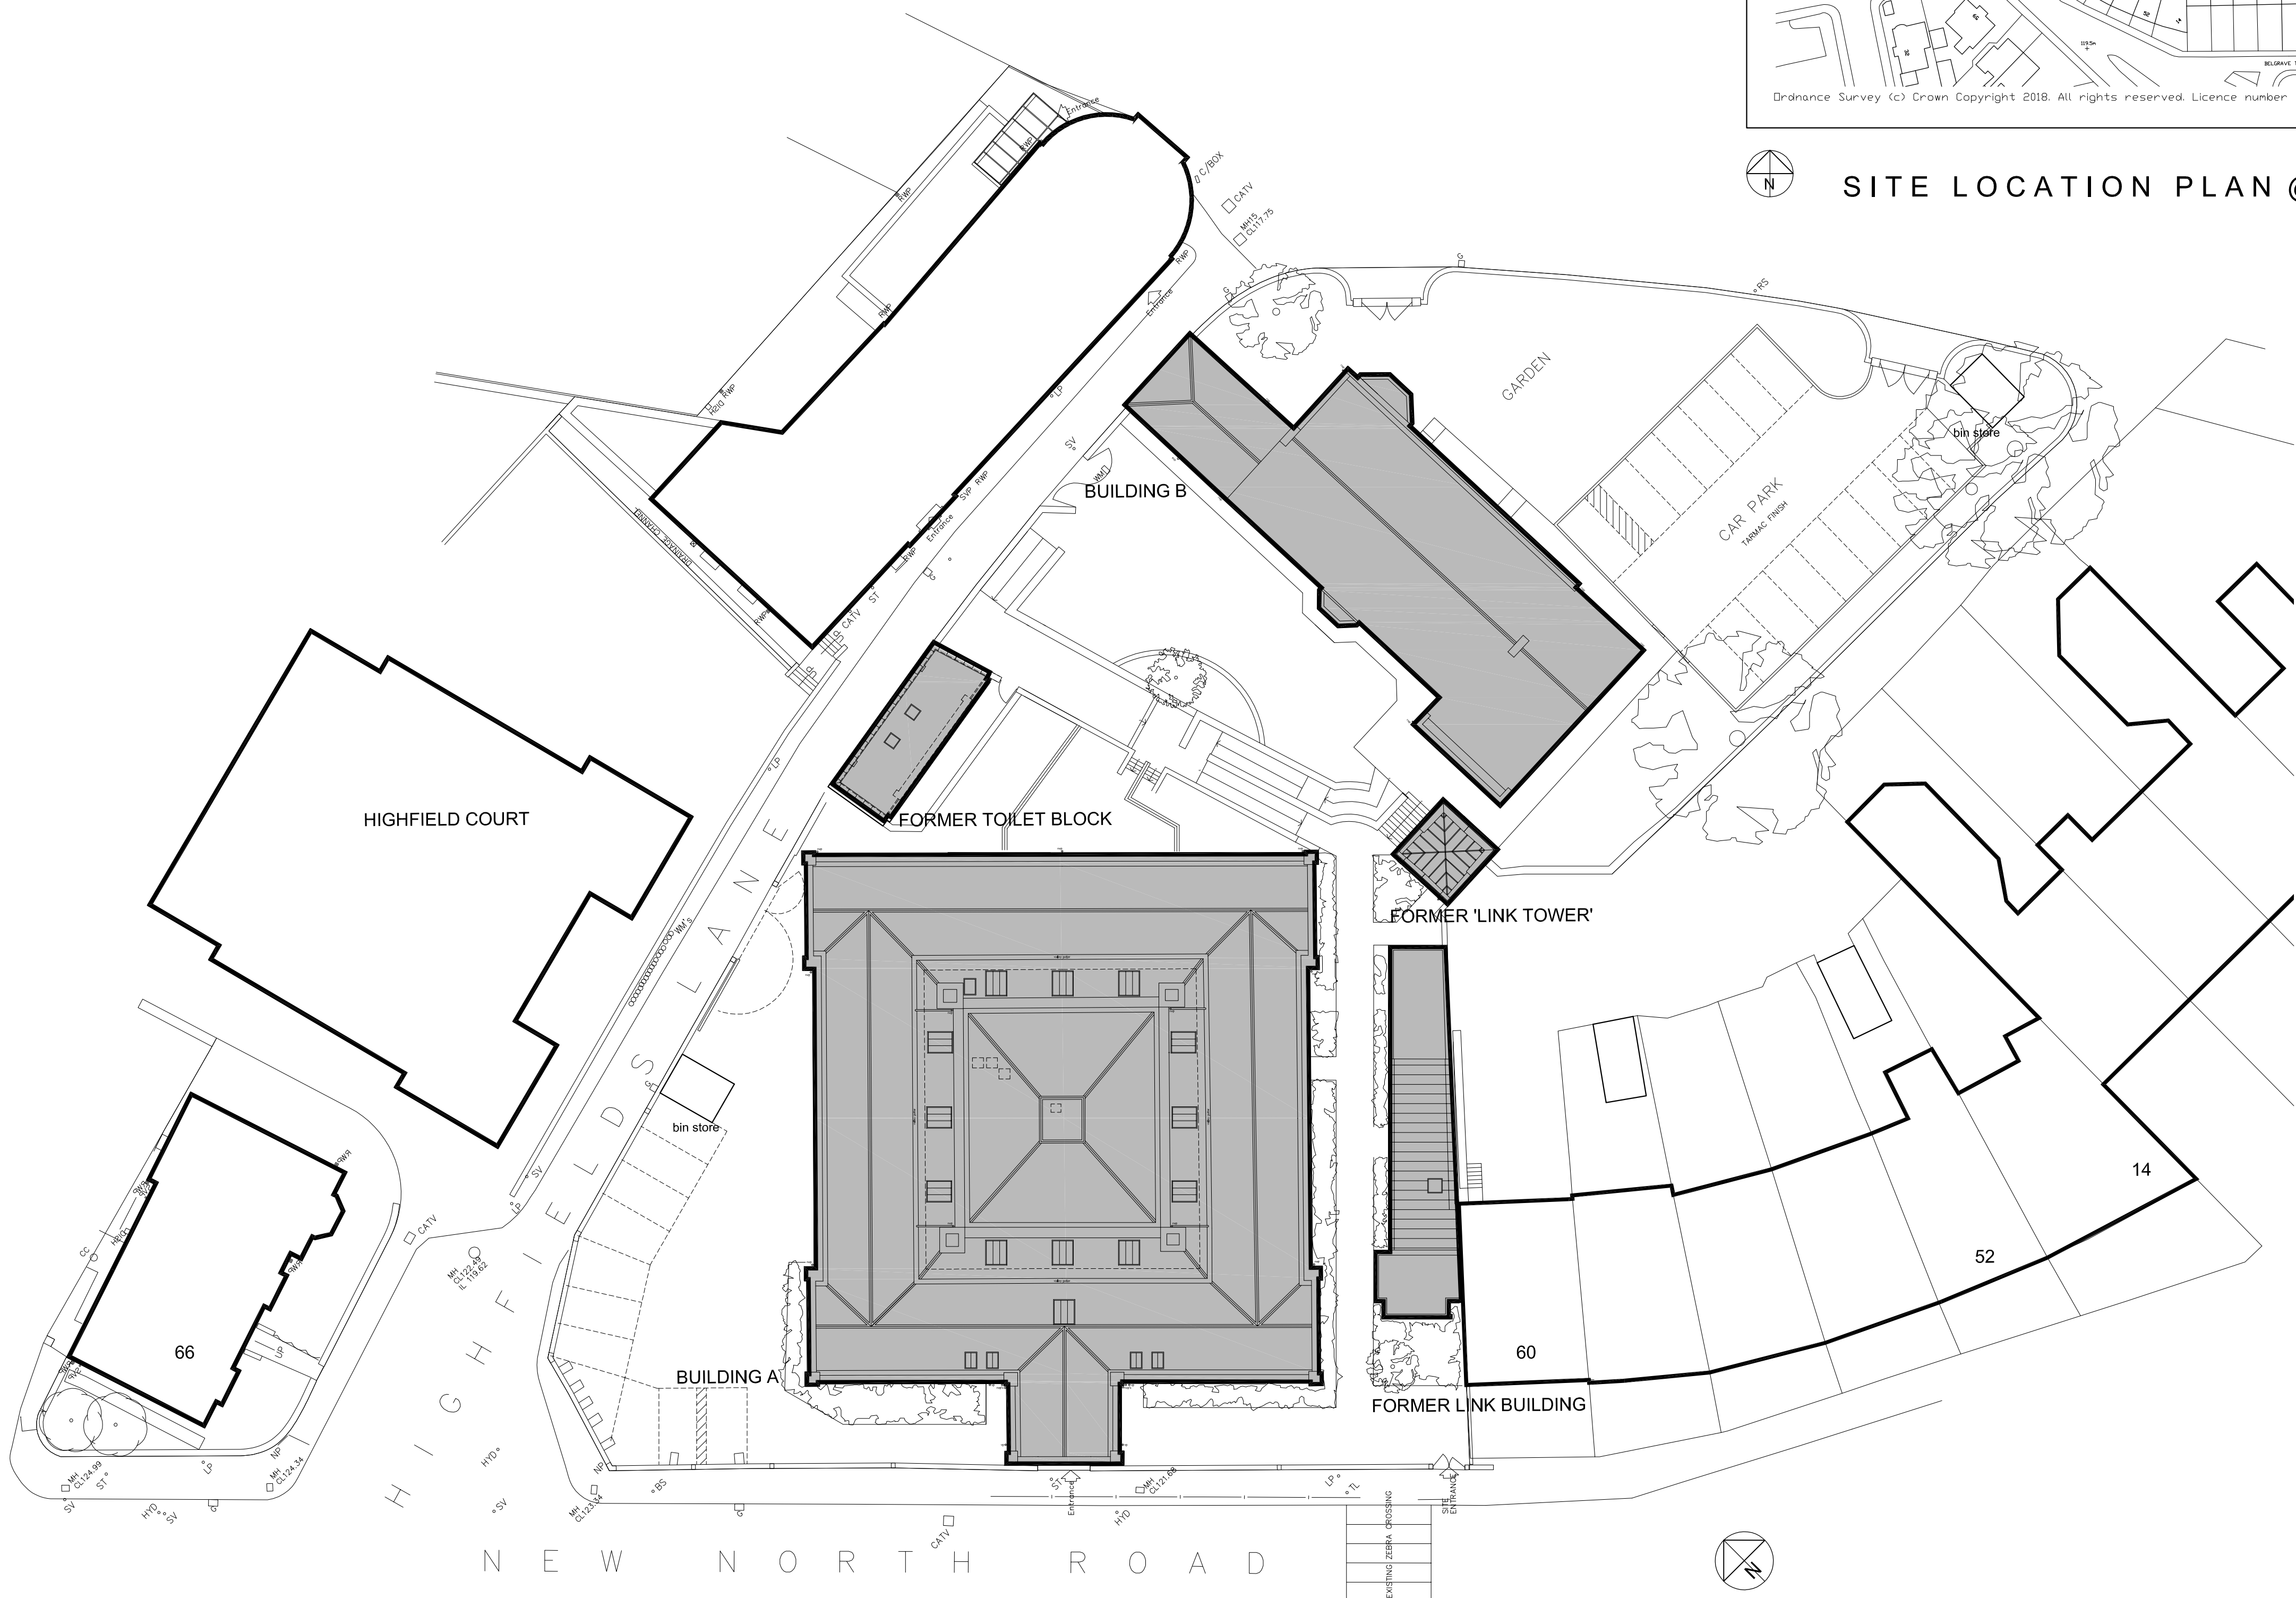

This drawing is based on survey information provided by other another party. The information shown relating to any proposed design or construction is therefore dependant upon the accuracy and completeness of the original survey.

PRELIMINARY

space
architecture and design limited

The Studio
Lake House
Blackmoorfoot Road
Huddersfield
HD7 5TR
t 01484 841423
f 01484 847757
e: md@spacearchitecture.net
w: www.spacearchitecture.net

Client
Son Pedro Properties Ltd

Project
Conversion of Former College Buildings to Residential Apartments
Highfields, New North Road,
Huddersfield, HD1 5LS

Drawing Title
Proposed Site Layout Plan