




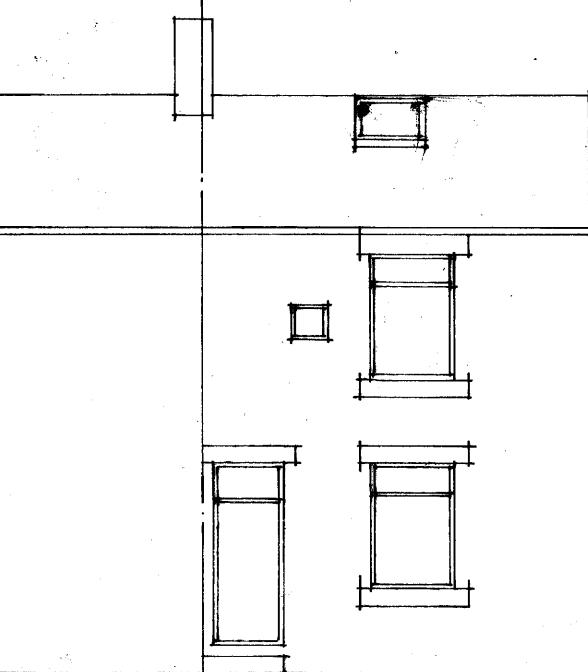


FRONT 1:100

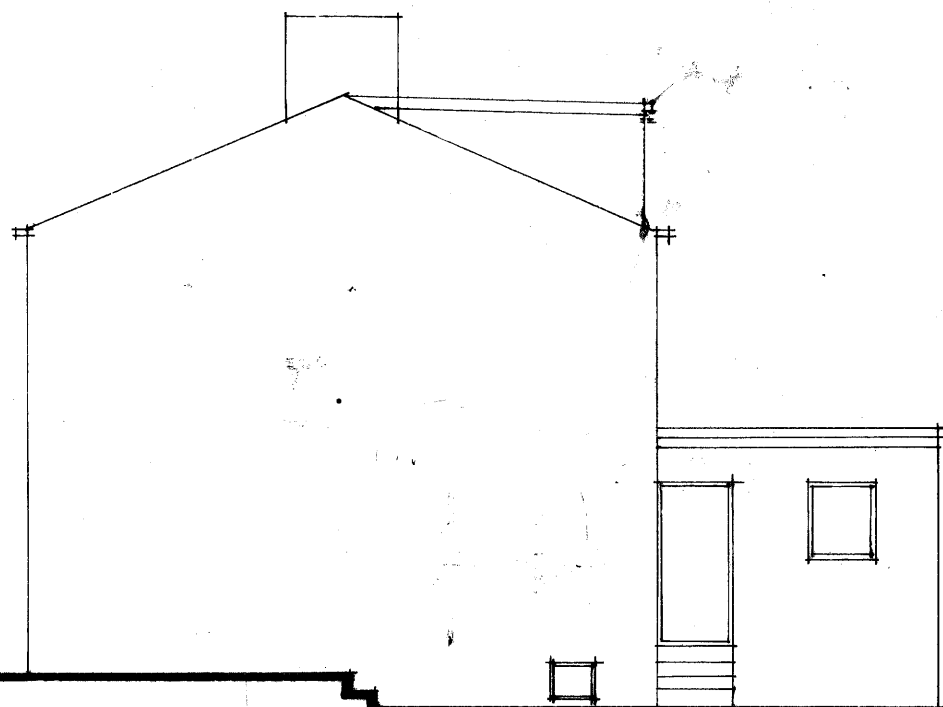


SIDE 1:100

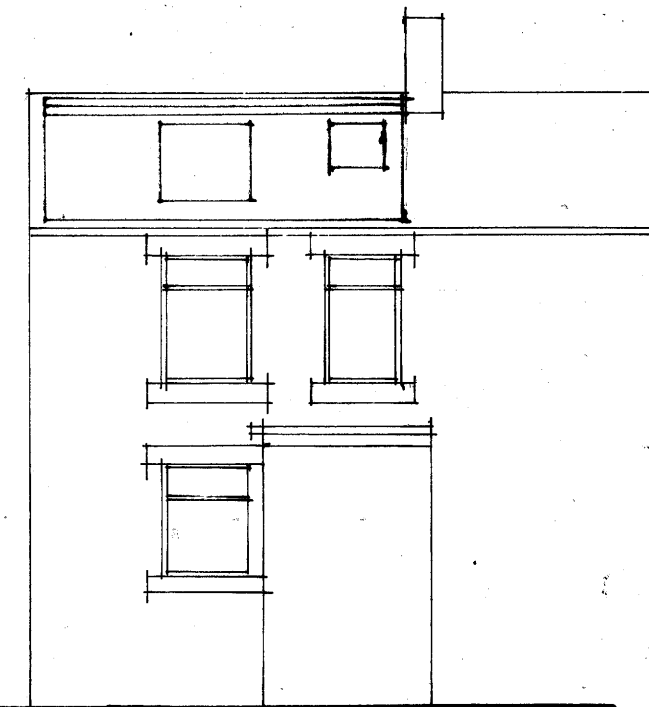


REAR 1:100

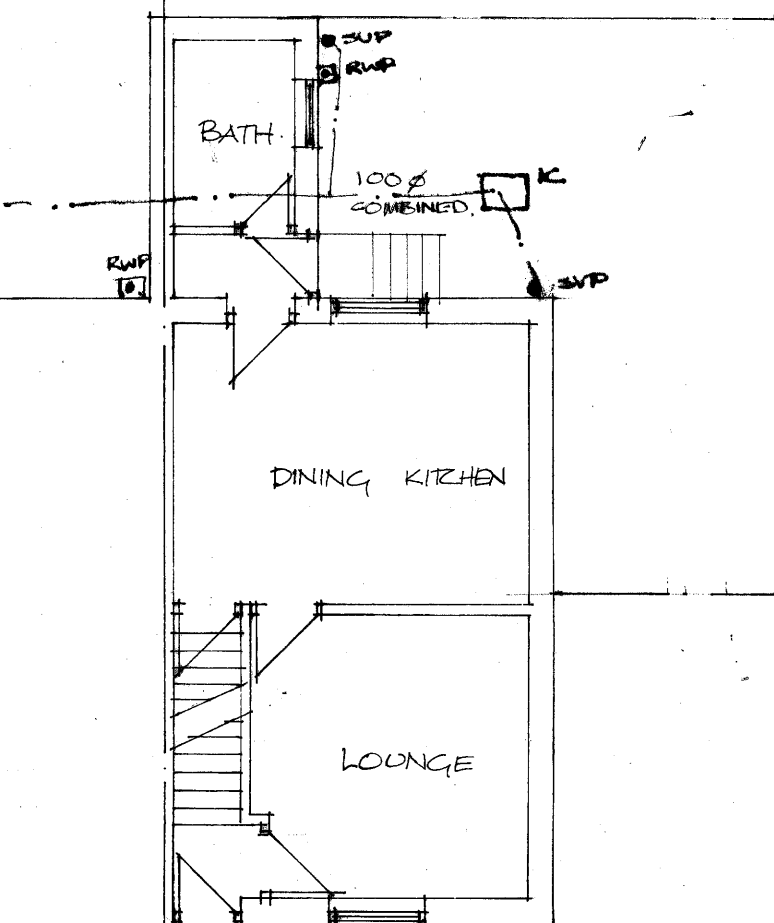


GROUND 1:100

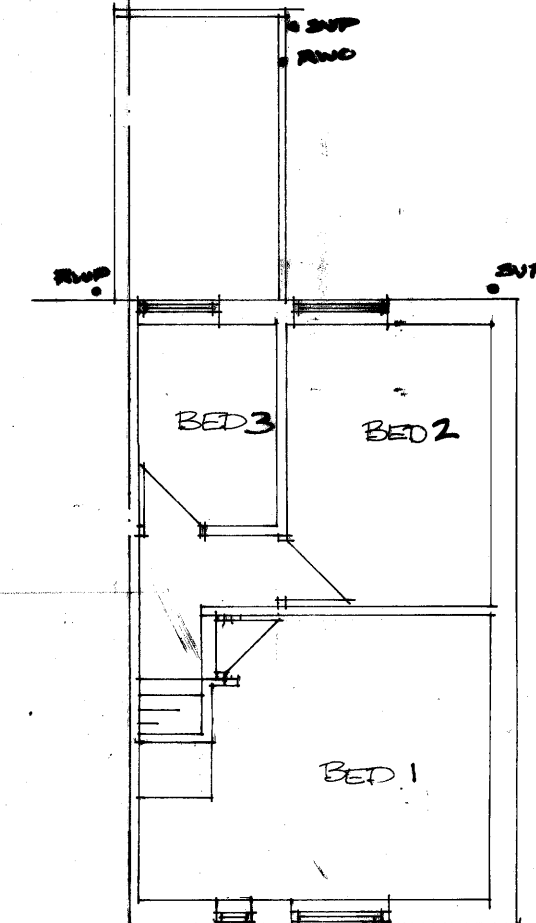

FIRST 1:100

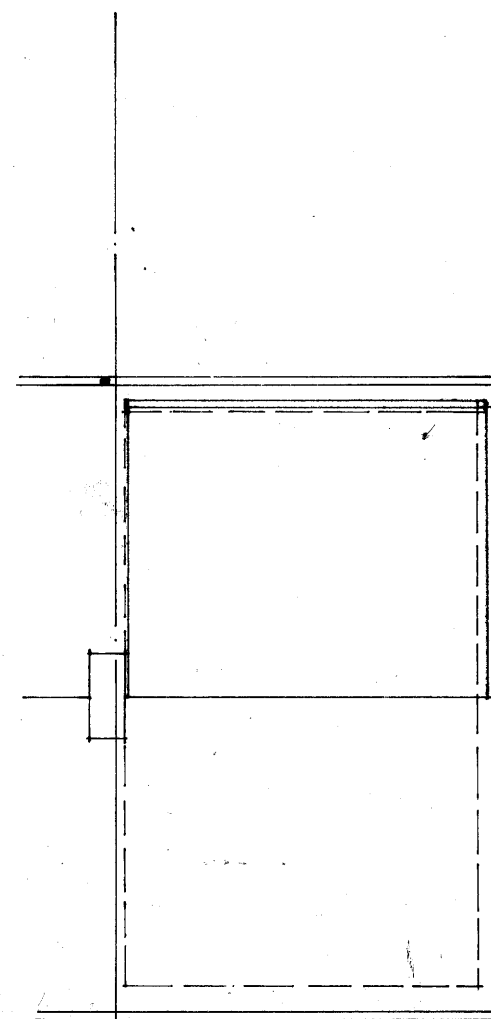

ROOF 1:100

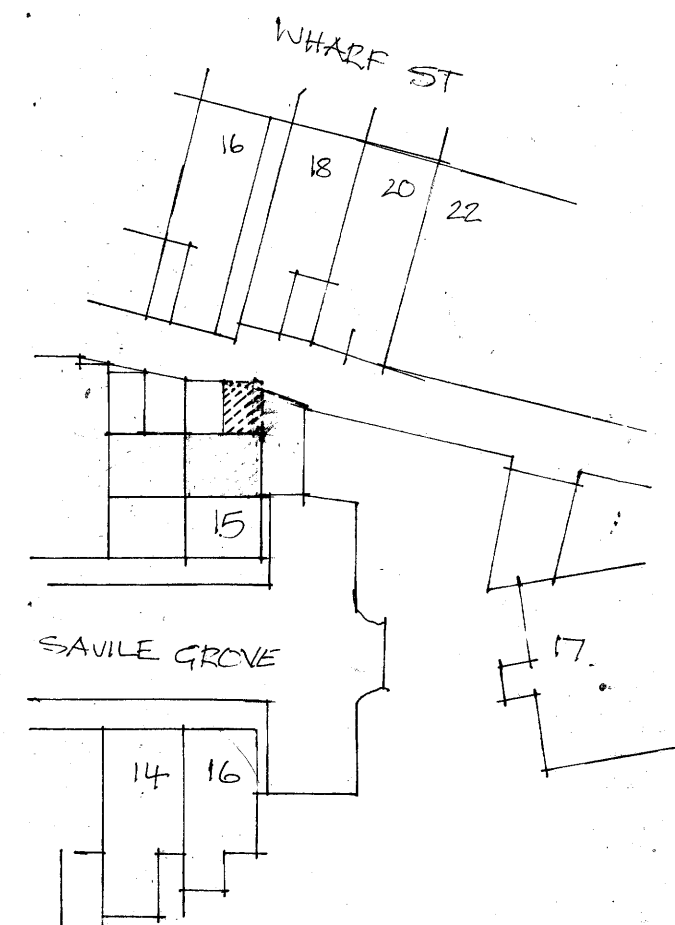

BLOCK PLAN 1:500

A. EXG DORMER DETAILS ADDED.

SINGLE STOREY REAR EXTENSION TO
15 SAVILE GROVE DEWSBURY
EX DETAILS 15SGD/ 01